


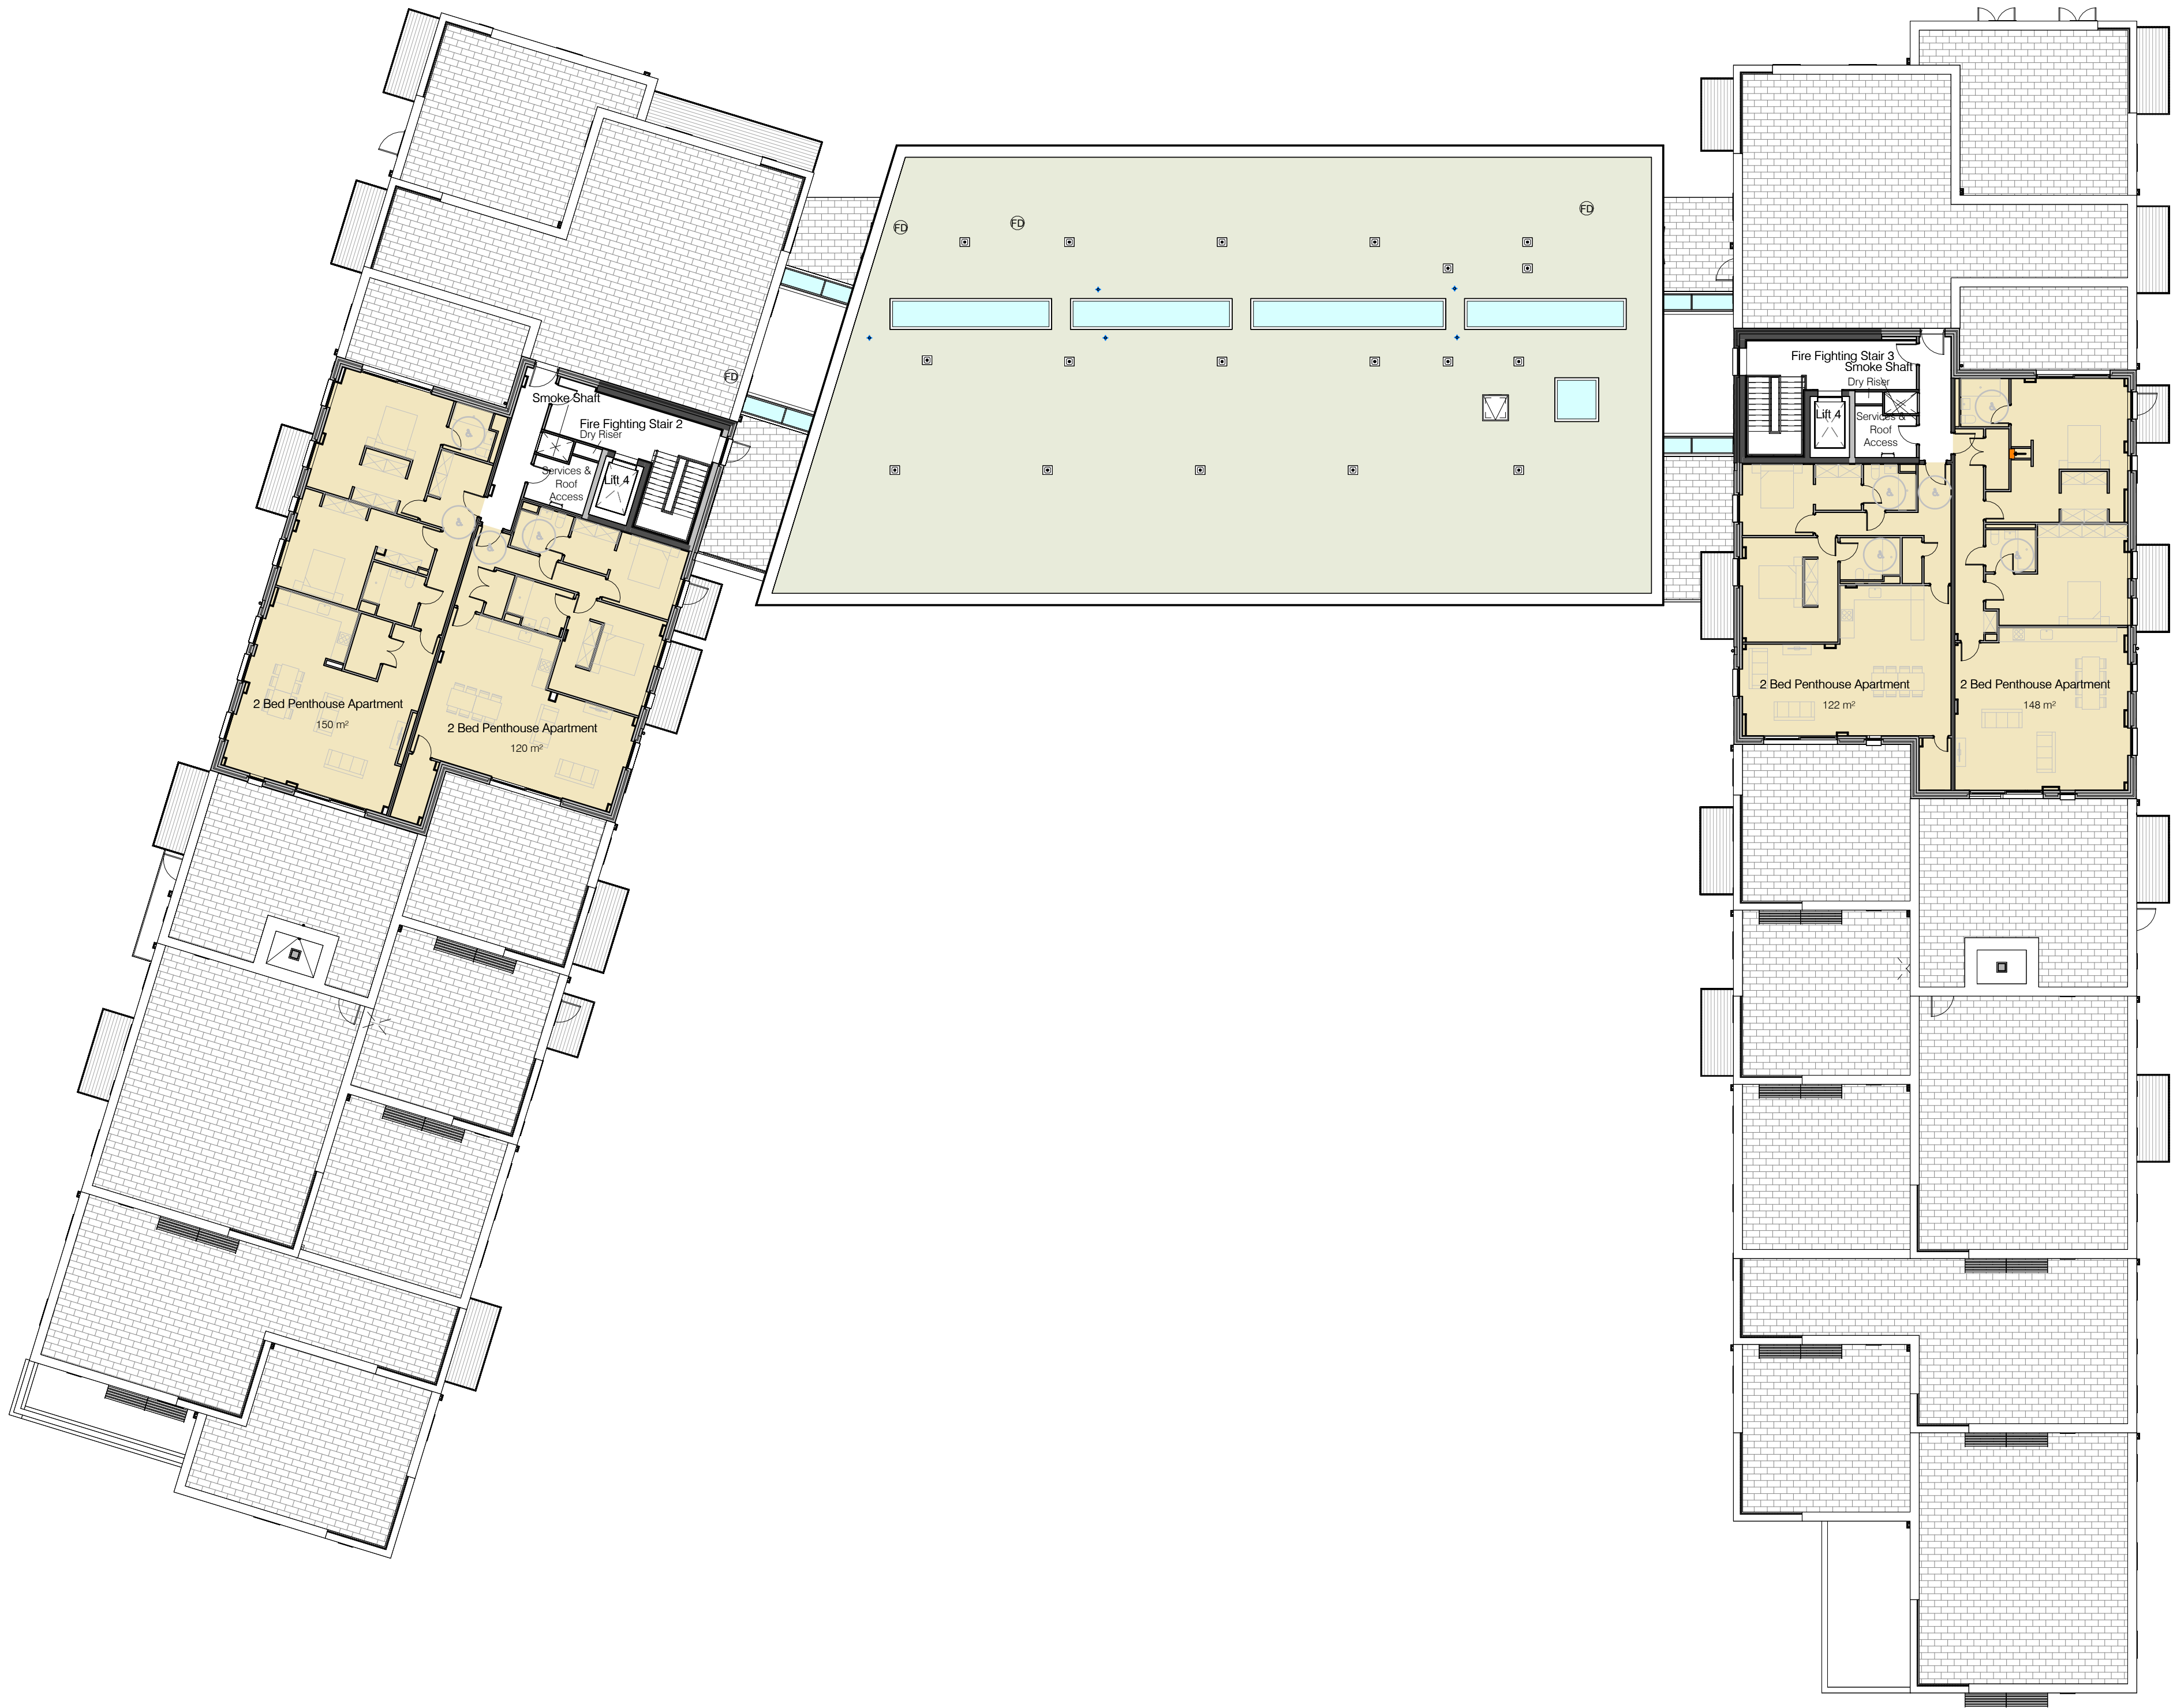


Proposed Third Floor Plan
1 : 200

Accommodation Schedule		
TYPE	AREA (m²)	Level
2B4P PH Type 7	120 m²	Level 3
2B4P PH Type 8	122 m²	Level 3
2B4P PH Type 4	148 m²	Level 3
2B4P PH Type 6	150 m²	Level 3
Level 3: 4		
Grand total: 62		

Apartment Colour Key

- 1 Bedroom, 1 Person Apartment
- 1 Bedroom, 2 Person Apartment
- 1 Bedroom, 2 Person Penthouse
- 2 Bedroom, 4 Person Apartment
- 2 Bedroom, 4 Person Penthouse
- Guest Suite

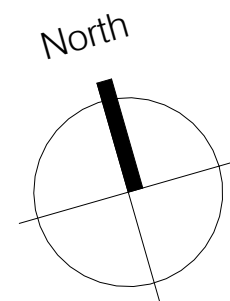

CLIENT NAME		Eden Retirement Living				
PROJECT		Downlands Park Haywards Heath Apartments & Central Hub				
TITLE		Proposed - Third Floor Plan				
STATUS		S2 Issued for Information				
DATE	SCALE					
18/09/2025	As indicated @ A1					
DRAWN	CHECKED					
TP	IC					
DRAWING NUMBER						
REF	ORG	VOL	LEVEL	TYPE	DIS	NO
DLP	BOX	MB	03	DR	A	0344
REVISION		JOB NUMBER				
P01		904.01				