




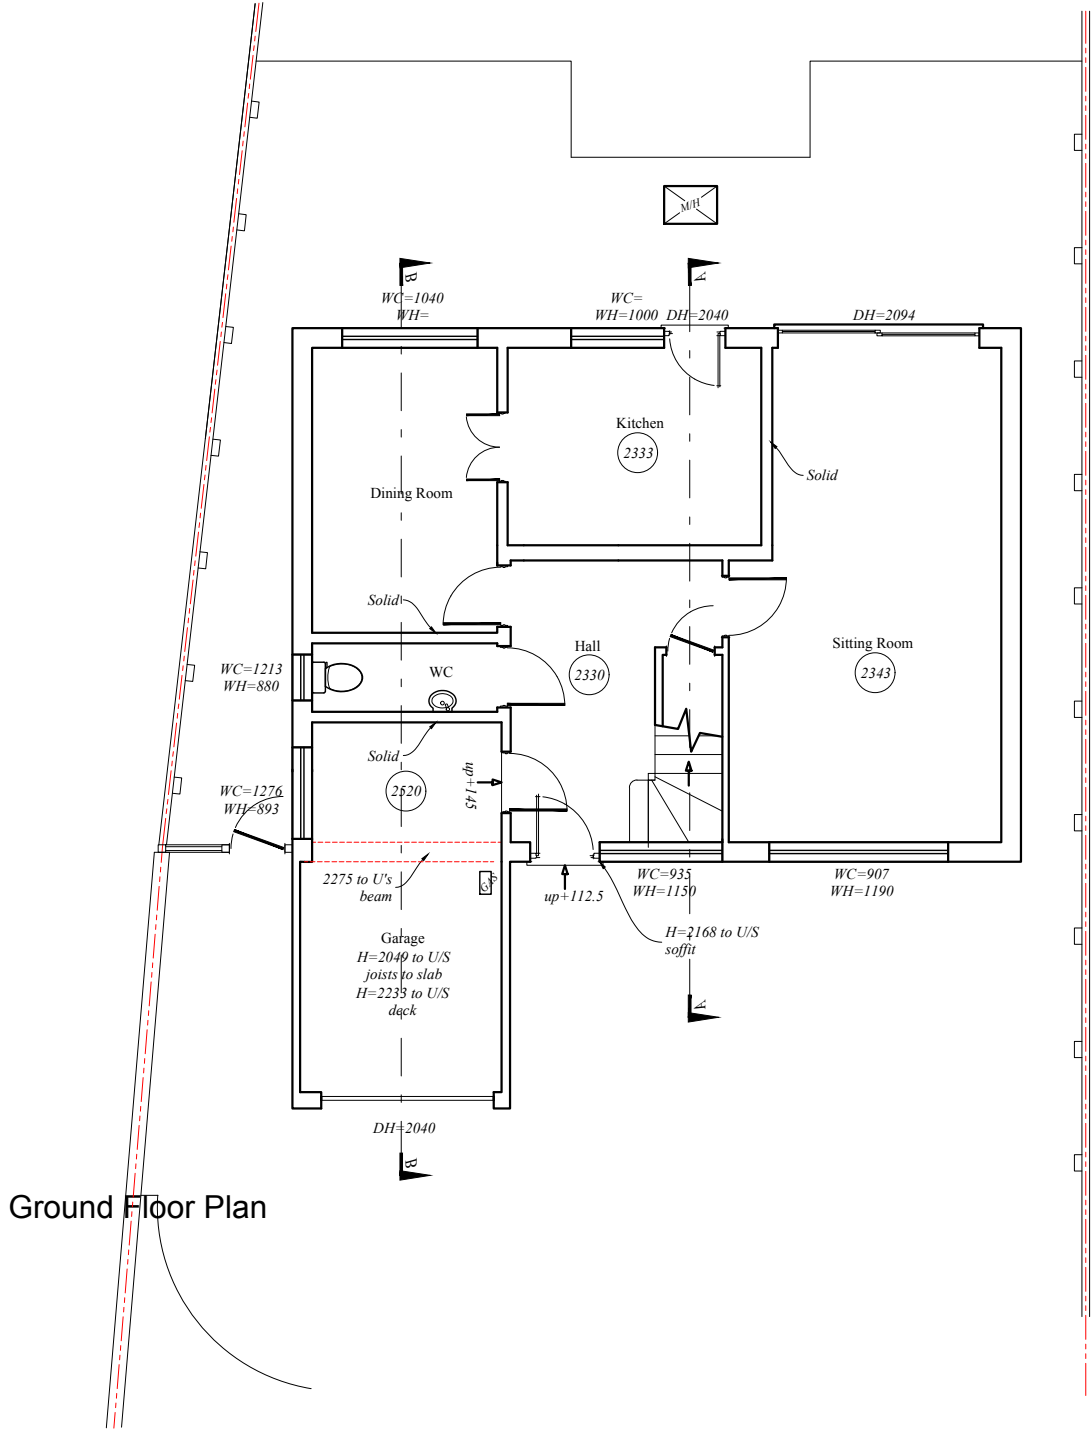


Ground Floor Plan

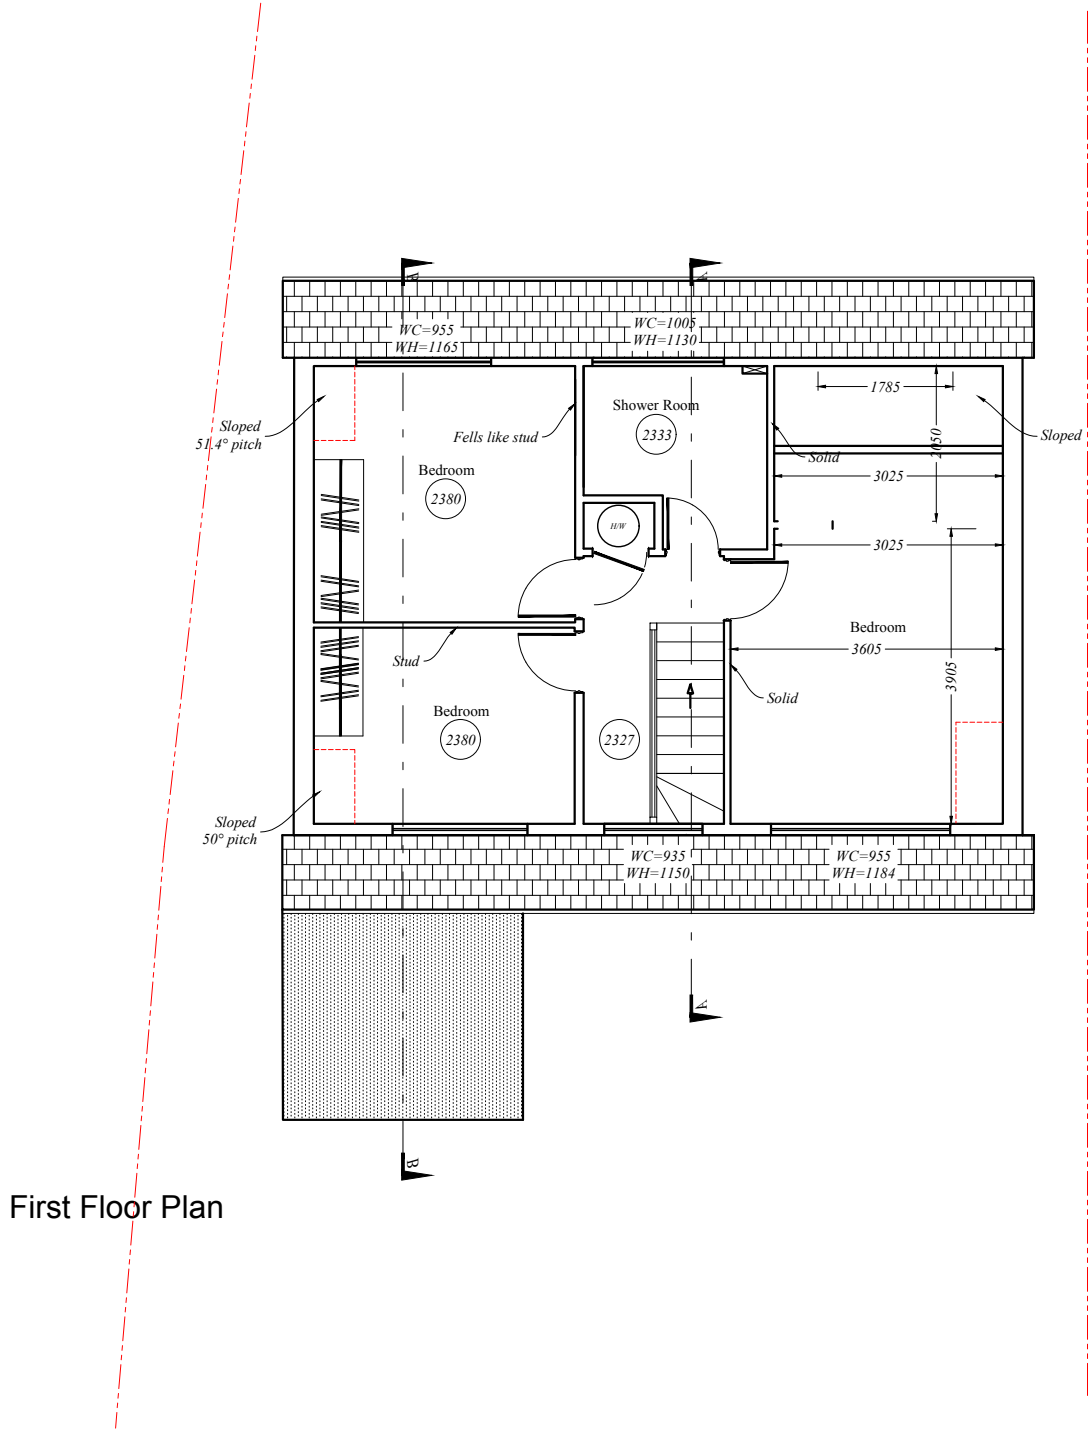

First Floor Plan

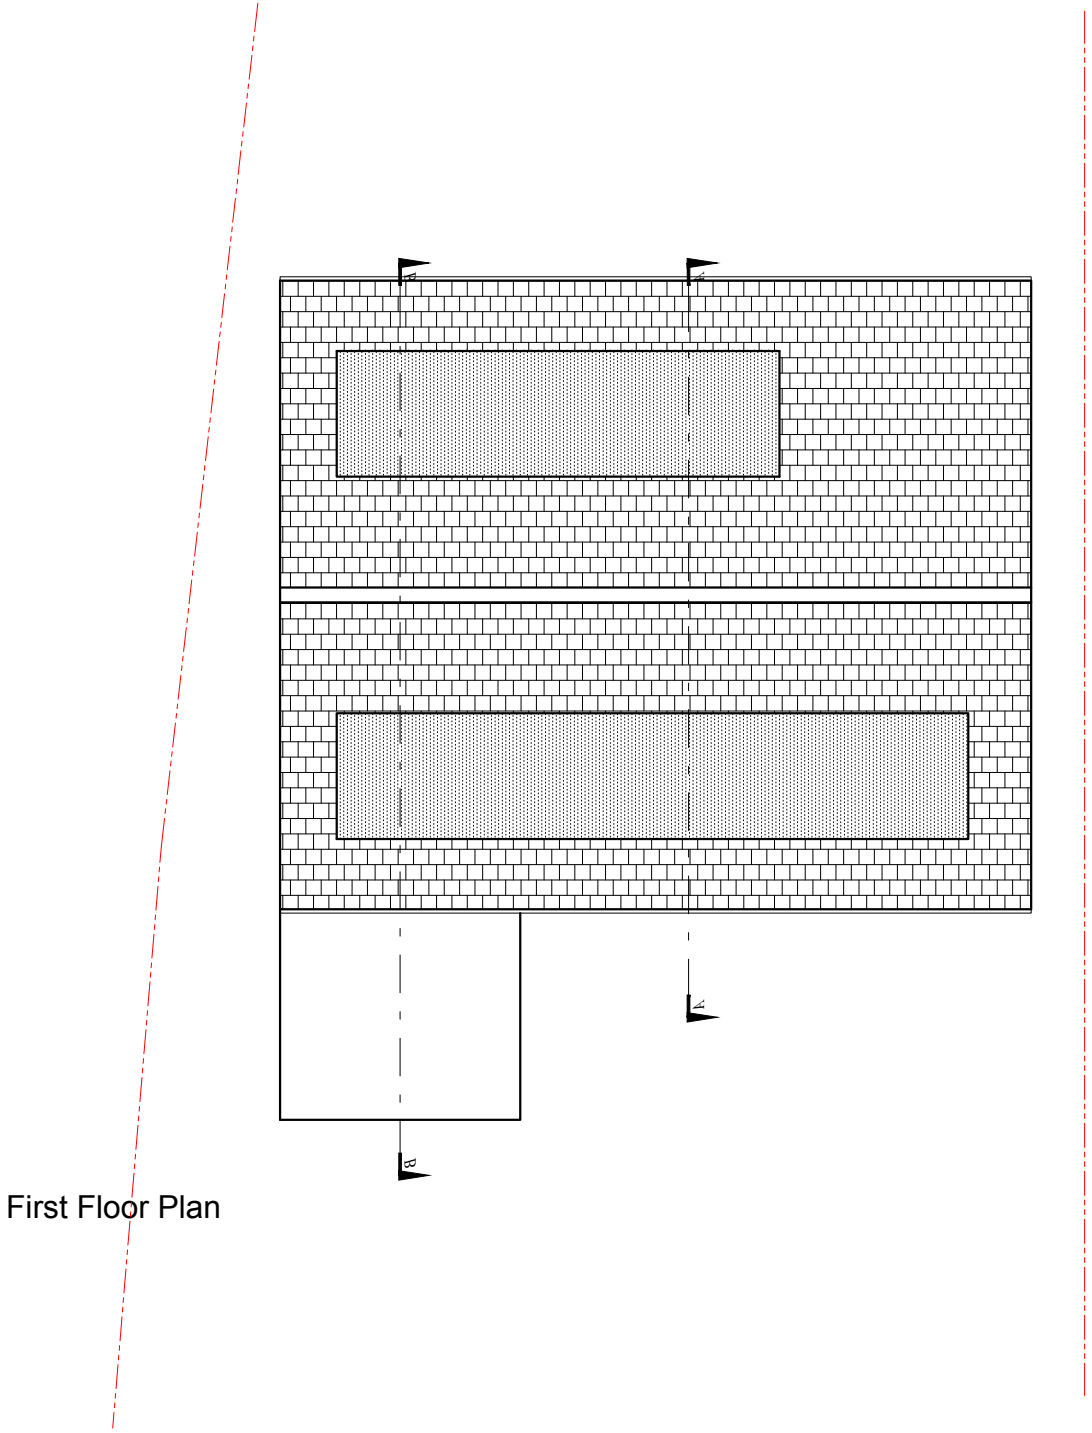

First Floor Plan

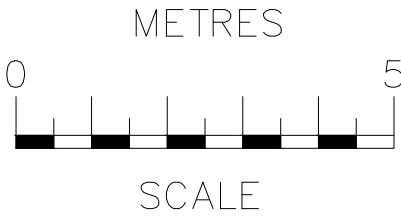

rev	date	description		
RB Design Corner Cottage, The Limes, Felbridge, East Grinstead, RH19 2QY Tel: 01342 523 766 Mob 07988 998 928 e-mail: info@rosshorditchdesign.co.uk				
project 44 Tiltwood Drive, Crawley Down CRAWLEY RH10 4DN client Mr & Mrs Turrell	drawing WORKS PLANS EXISTING	date 25.06.25 scale (to) 1:100	job no drawing no PLN 01	01