



Ground Floor Plan

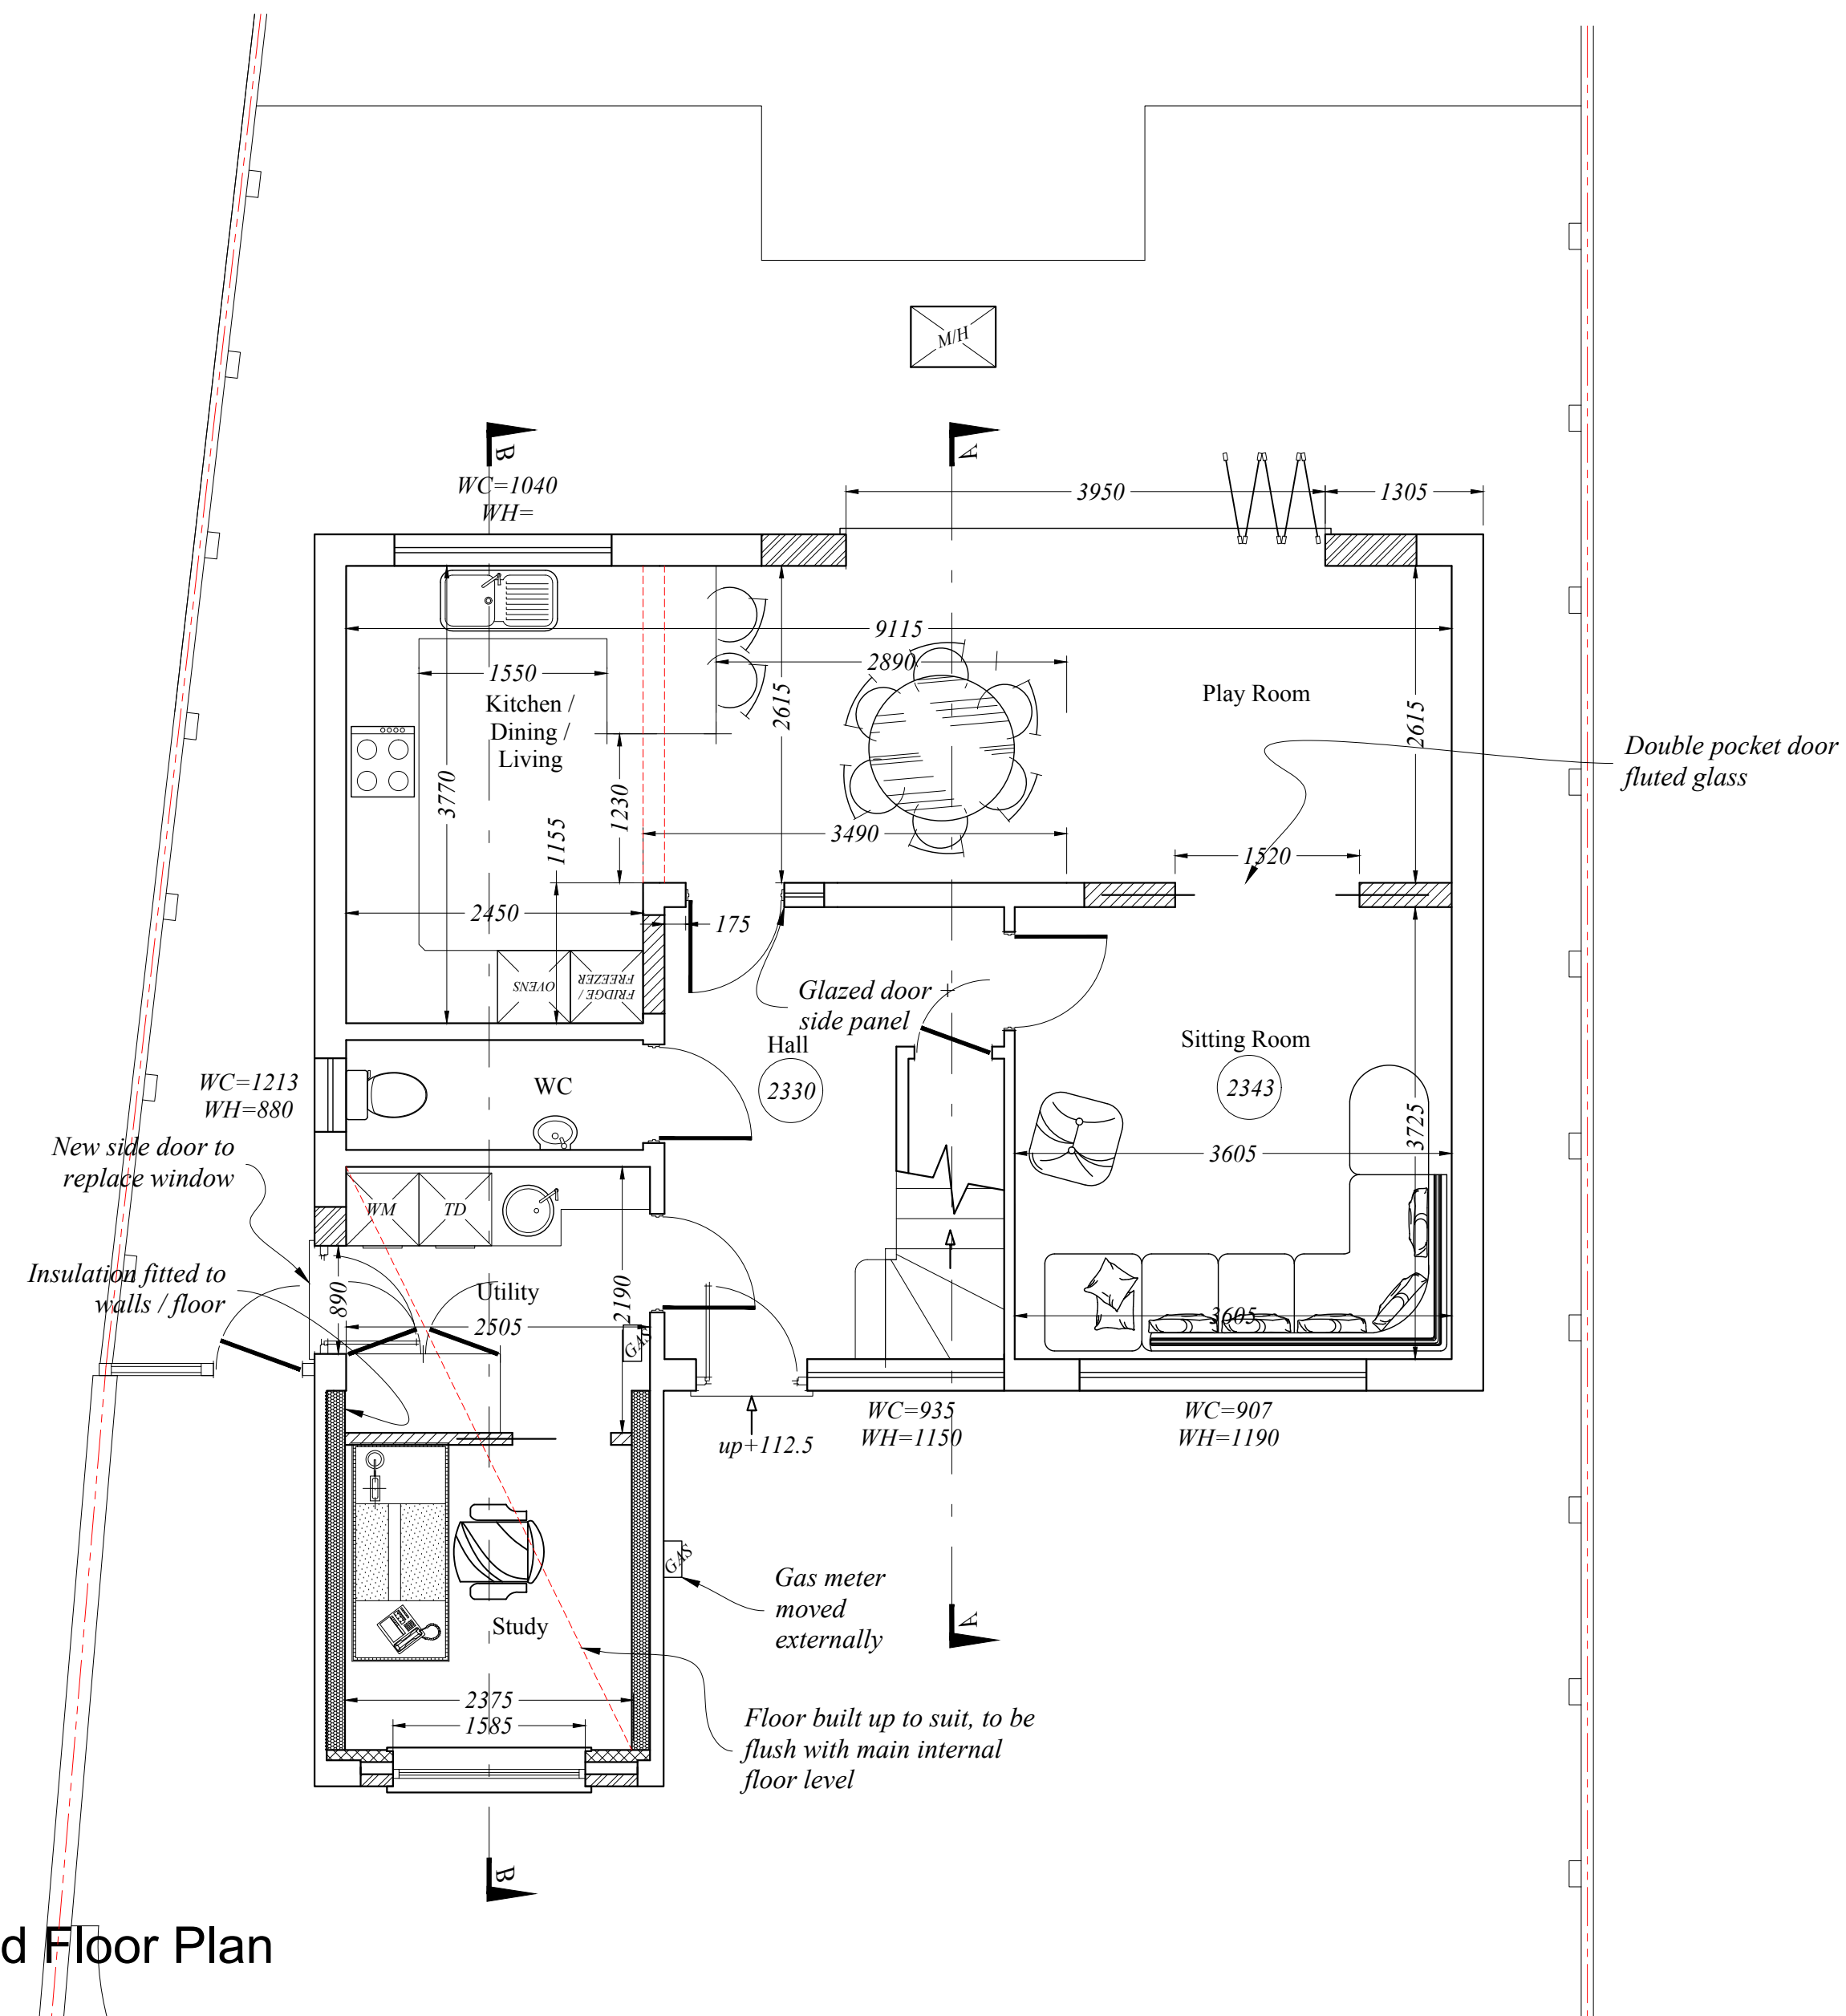

METRES

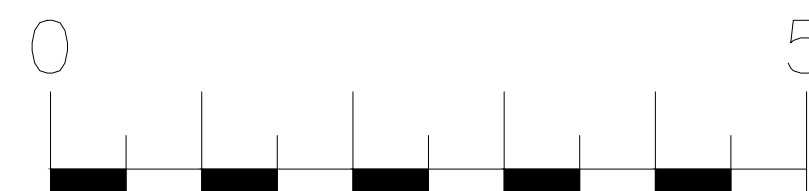

SCALE

rev		date		description	
RB Design					
Corner Cottage, The Limes, Felbridge, East Grinstead, RH19 2QY					
Tel: 01342 523 766 Mob 07988 998 928 e-mail: info@rosshorditchdesign.co.uk					
project		drawing		date	job no
44 Tiltwood Drive, Crawley Down CRAWLEY RH10 4DN		WORKS		25.06.25	
client: Mr & Mrs Turrell		PLANS PROPOSED		scale (A) 1:50	drawing no PLN 04