


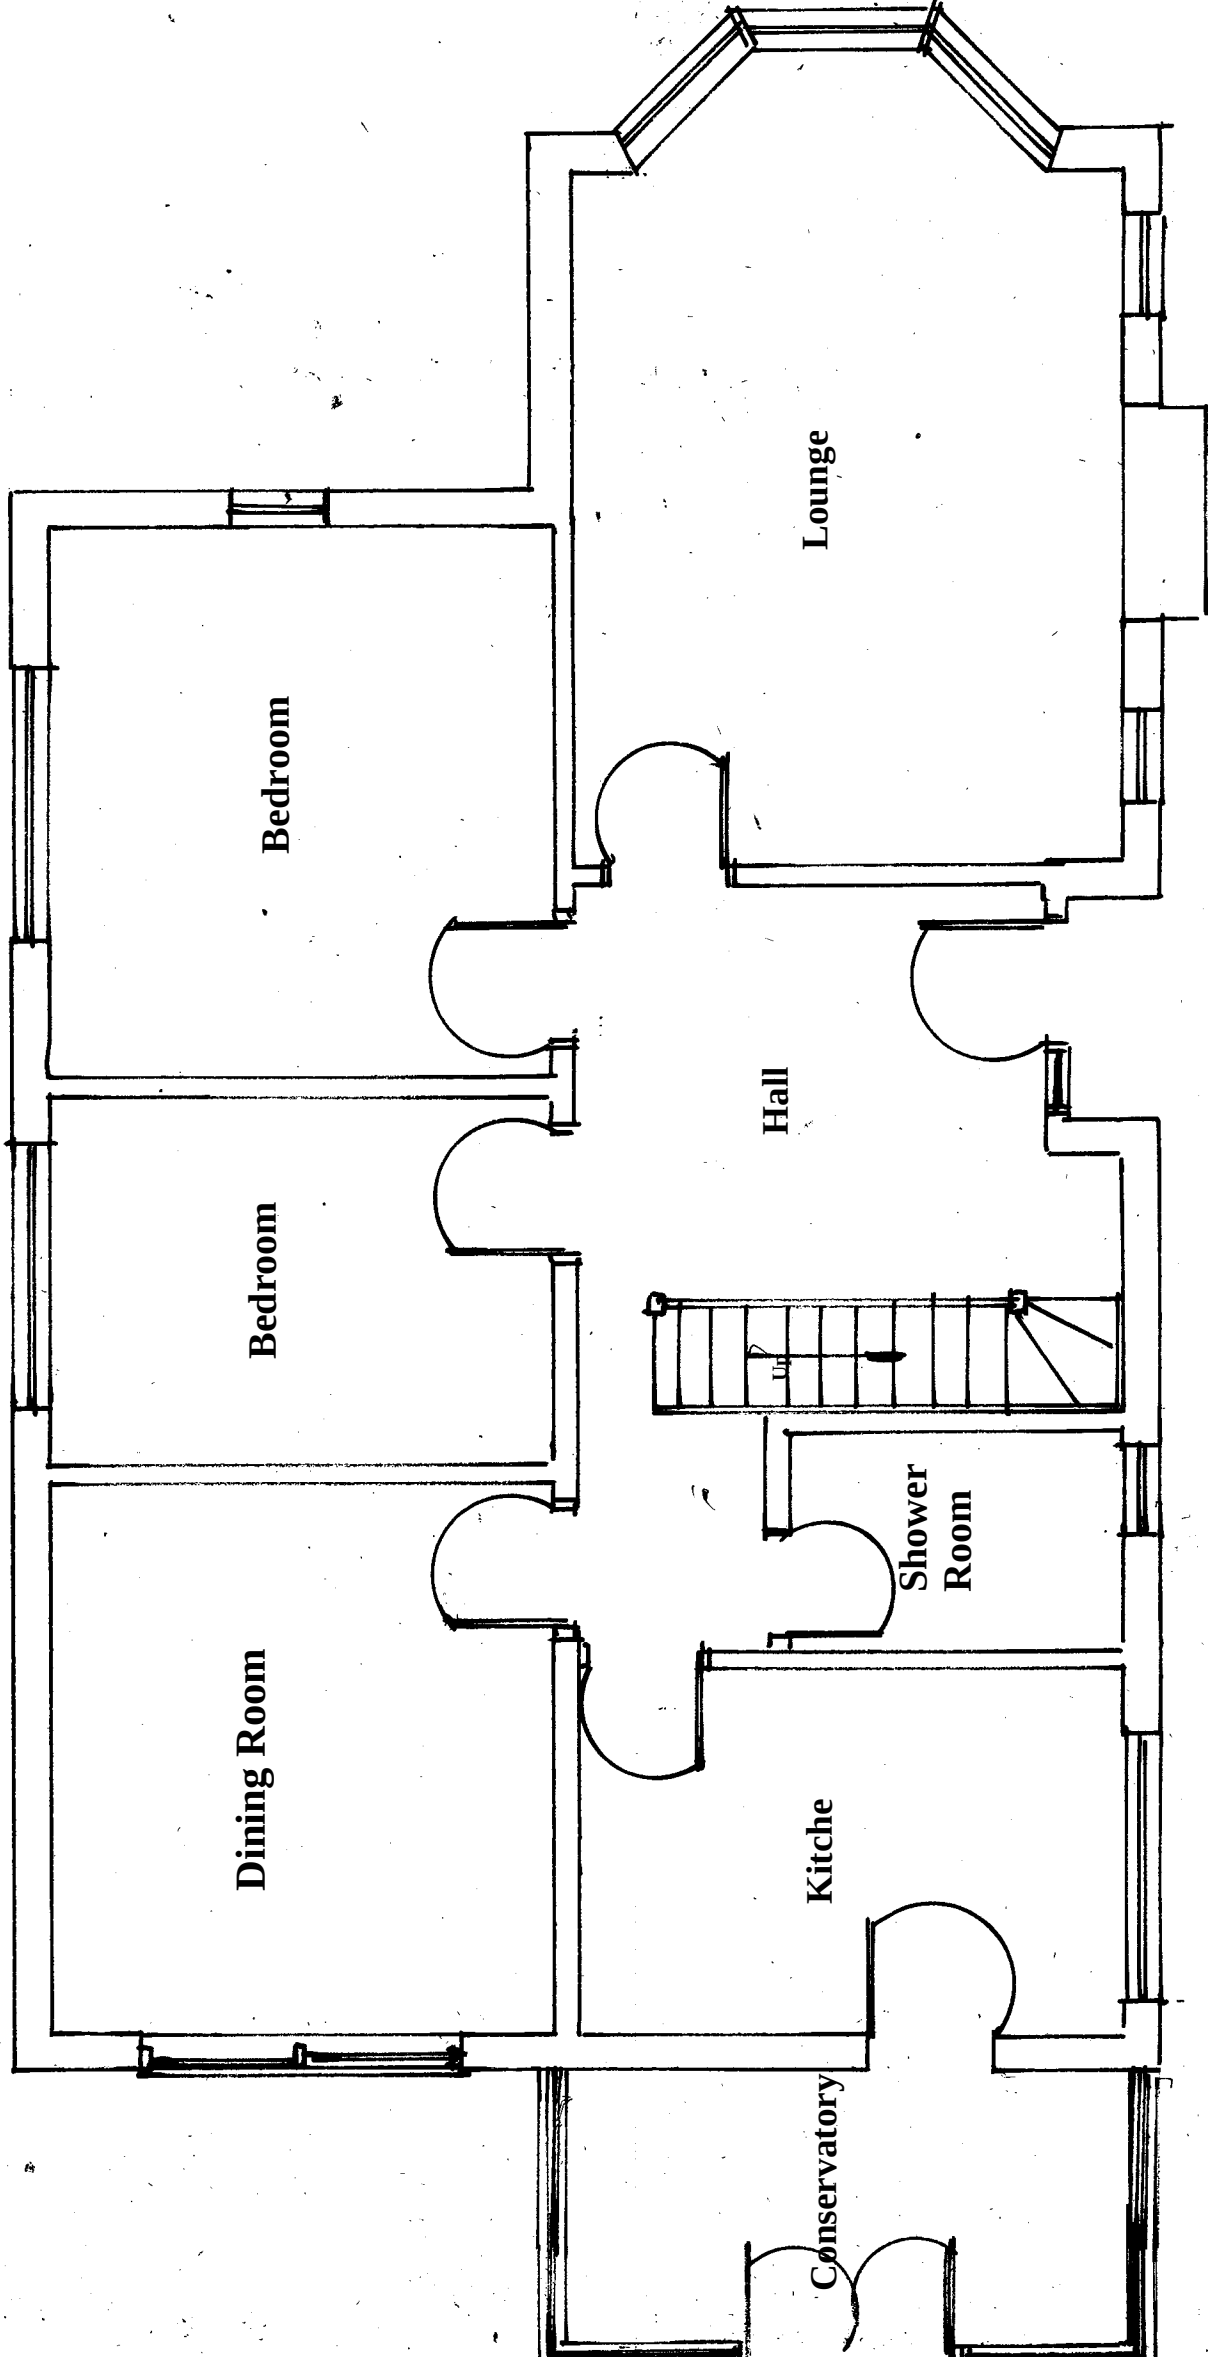

Scale Bar 1:50



Amendments			Date
Client	Ms V. Gillham		

Site Address

50 Mackie Avenue
Hassocks
West Sussex
BN6 8NN

Proposal

Rear Extension

Drawing Title Existing Grd Floor Plan

Date 12/12/24

Drawn S. Burrows

Scales

1:50

DWG NO. S13340/1

REV

Existing Ground Floor Plan