



GENERAL NOTES:
This drawing has been produced for our client and is submitted as part of a planning application / building regulations submission and is not intended for use by any other person or for any other purpose. Use of this drawing is subject to copyright.
The contractor is to check all site dims and levels before work starts and notify Architect of any discrepancies. This drawing must be read and checked against all structural and other specialist drawings and specifications etc. The contractor is to comply with all current British Standards and Building Regulations whether or not specifically stated on these drawings. Do not scale from this drawing.

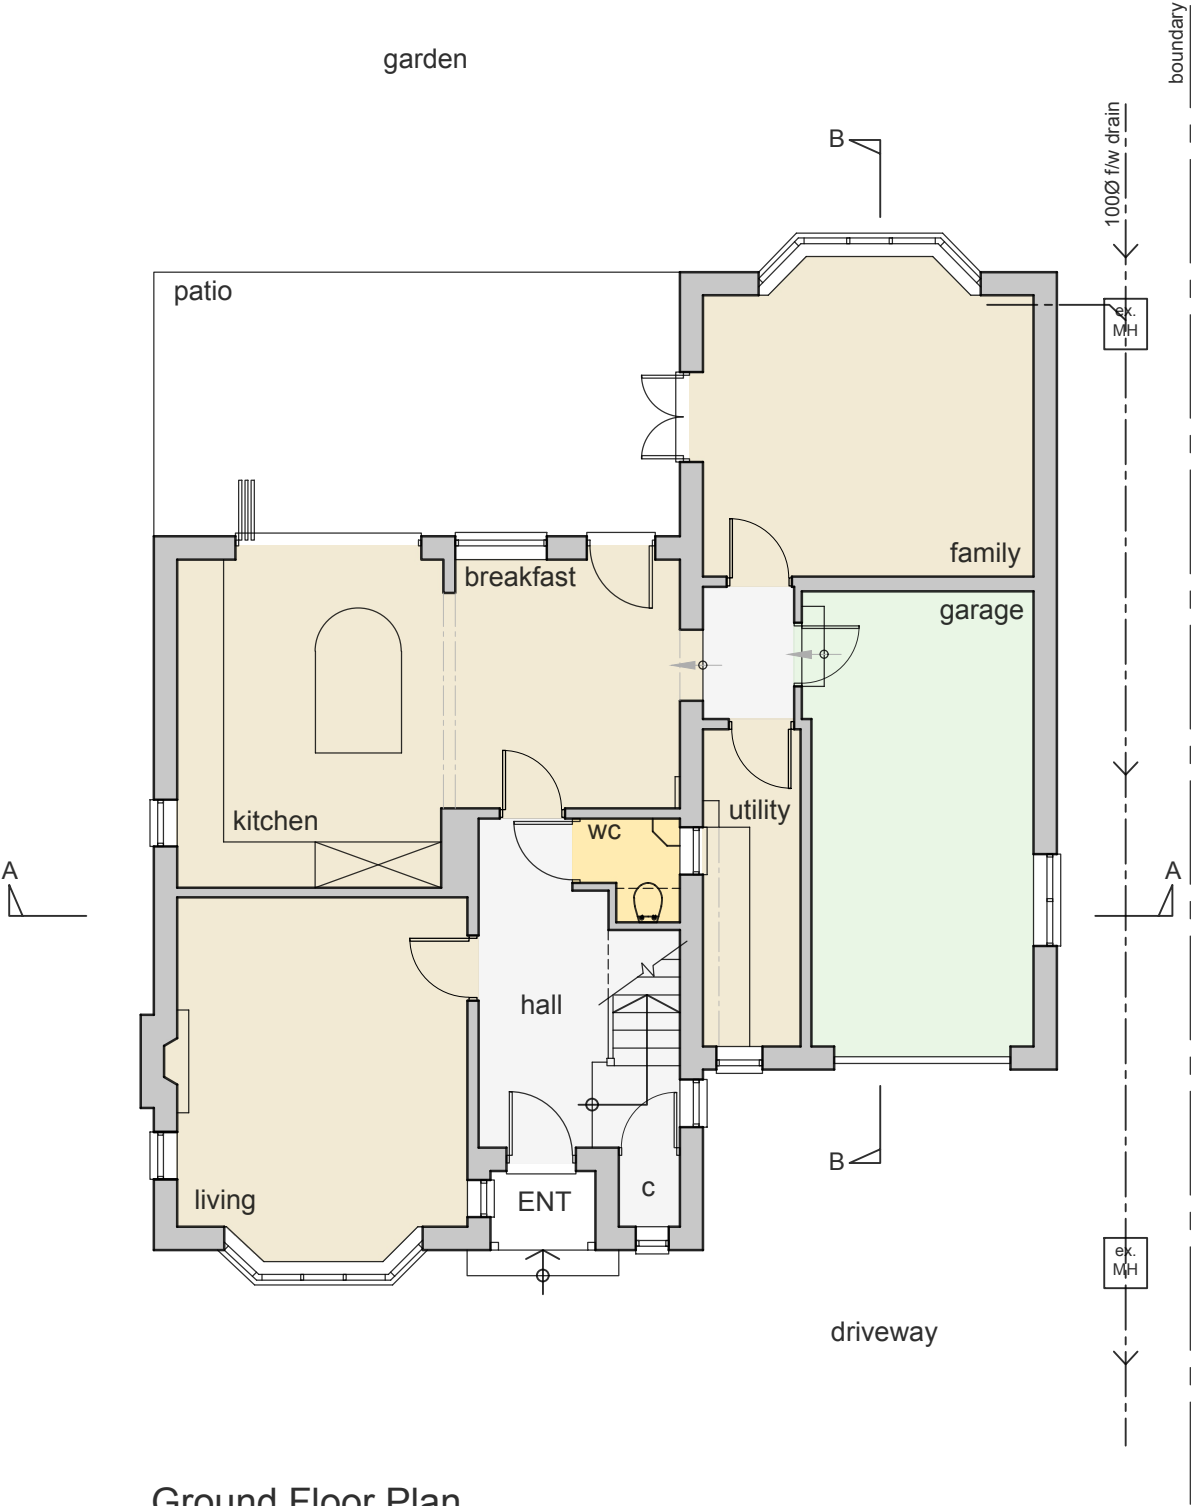

Ground Floor Plan

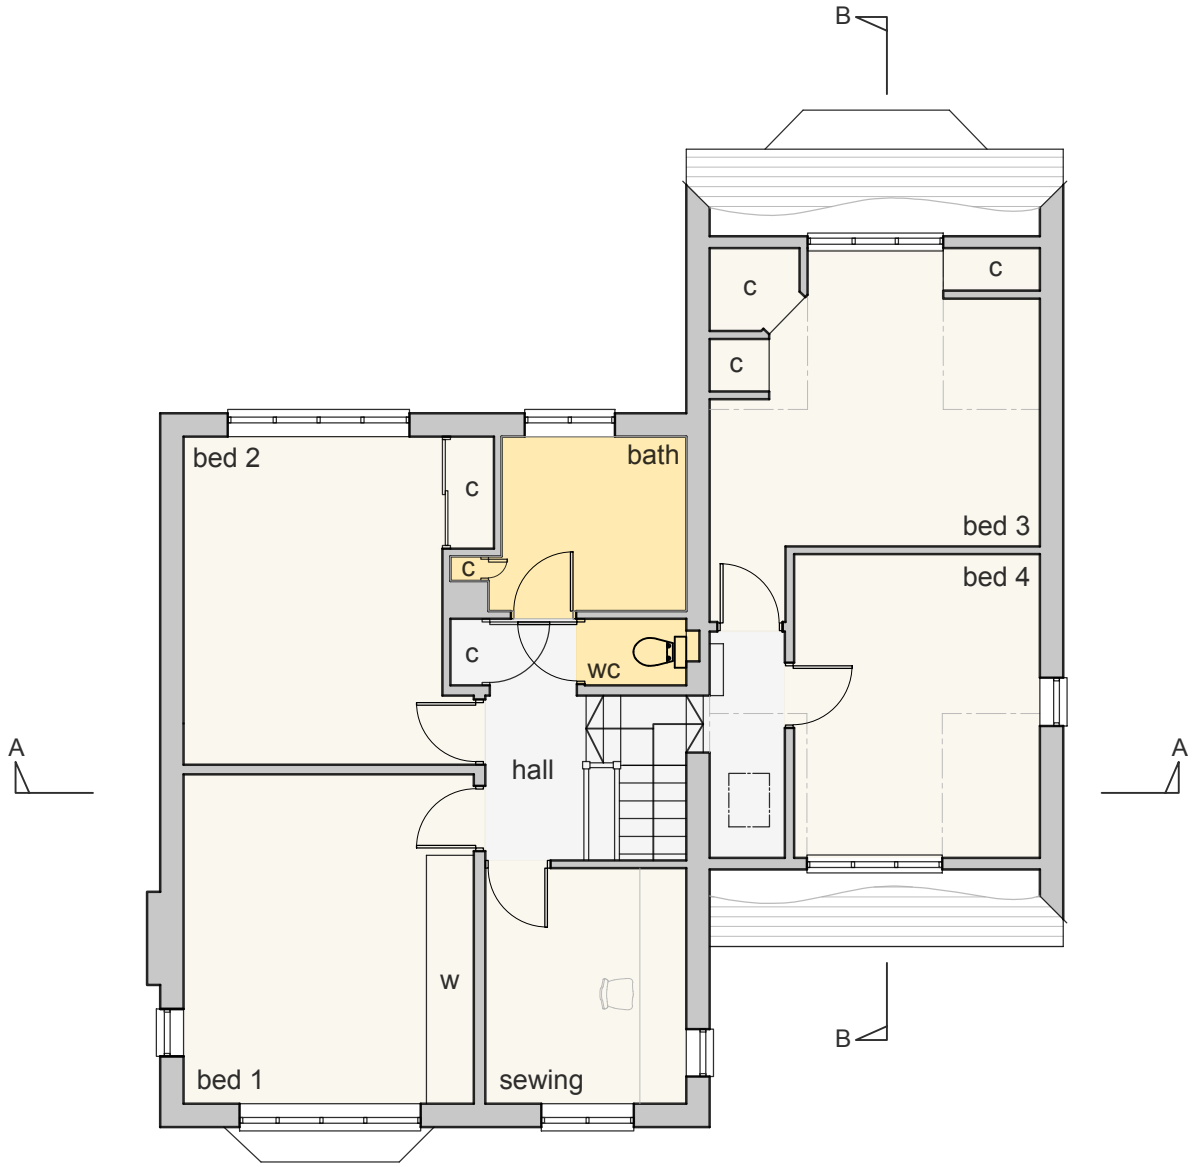

First Floor Plan


LIGHTBOX

ARCHITECTURE
LIMITED

121 Greenbank Avenue
Saltdean
East Sussex
BN2 8QP

07754 093827
email: info@lightboxarchitecture.com
web: www.lightboxarchitecture.com

© Lightbox Architecture Limited (UK) - 2025

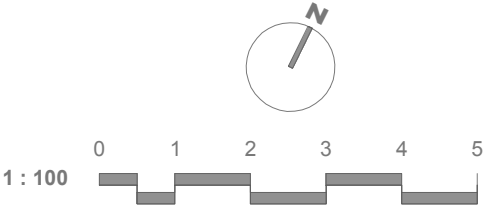

Client
Mr & Mrs Wardle
Address
19 Clayton Avenue
Hassocks
West Sussex
BN6 8HD

Drawing Existing Floor Plans			
PRELIMINARY / PLANNING / BUILDING REGS			
Rev.	Date	Description	By
A	08.12.25	Drawing updated	AB

Drawing Number 22/119/sk01		Revision A	
Scale 1:100 @ A3	Date 28.06.2022	By IB	