



GENERAL NOTES:

This drawing has been produced for our client and is submitted as part of a planning application / building regulations submission and is not intended for use by any other person or for any other purpose. Use of this drawing is subject to copyright.

The contractor is to check all site dims and levels before work starts and notify Architect of any discrepancies. This drawing must be read and checked against all structural and other specialist drawings and specifications etc. The contractor is to comply with all current British Standards and Building Regulations whether or not specifically stated on these drawings. Do not scale from this drawing.

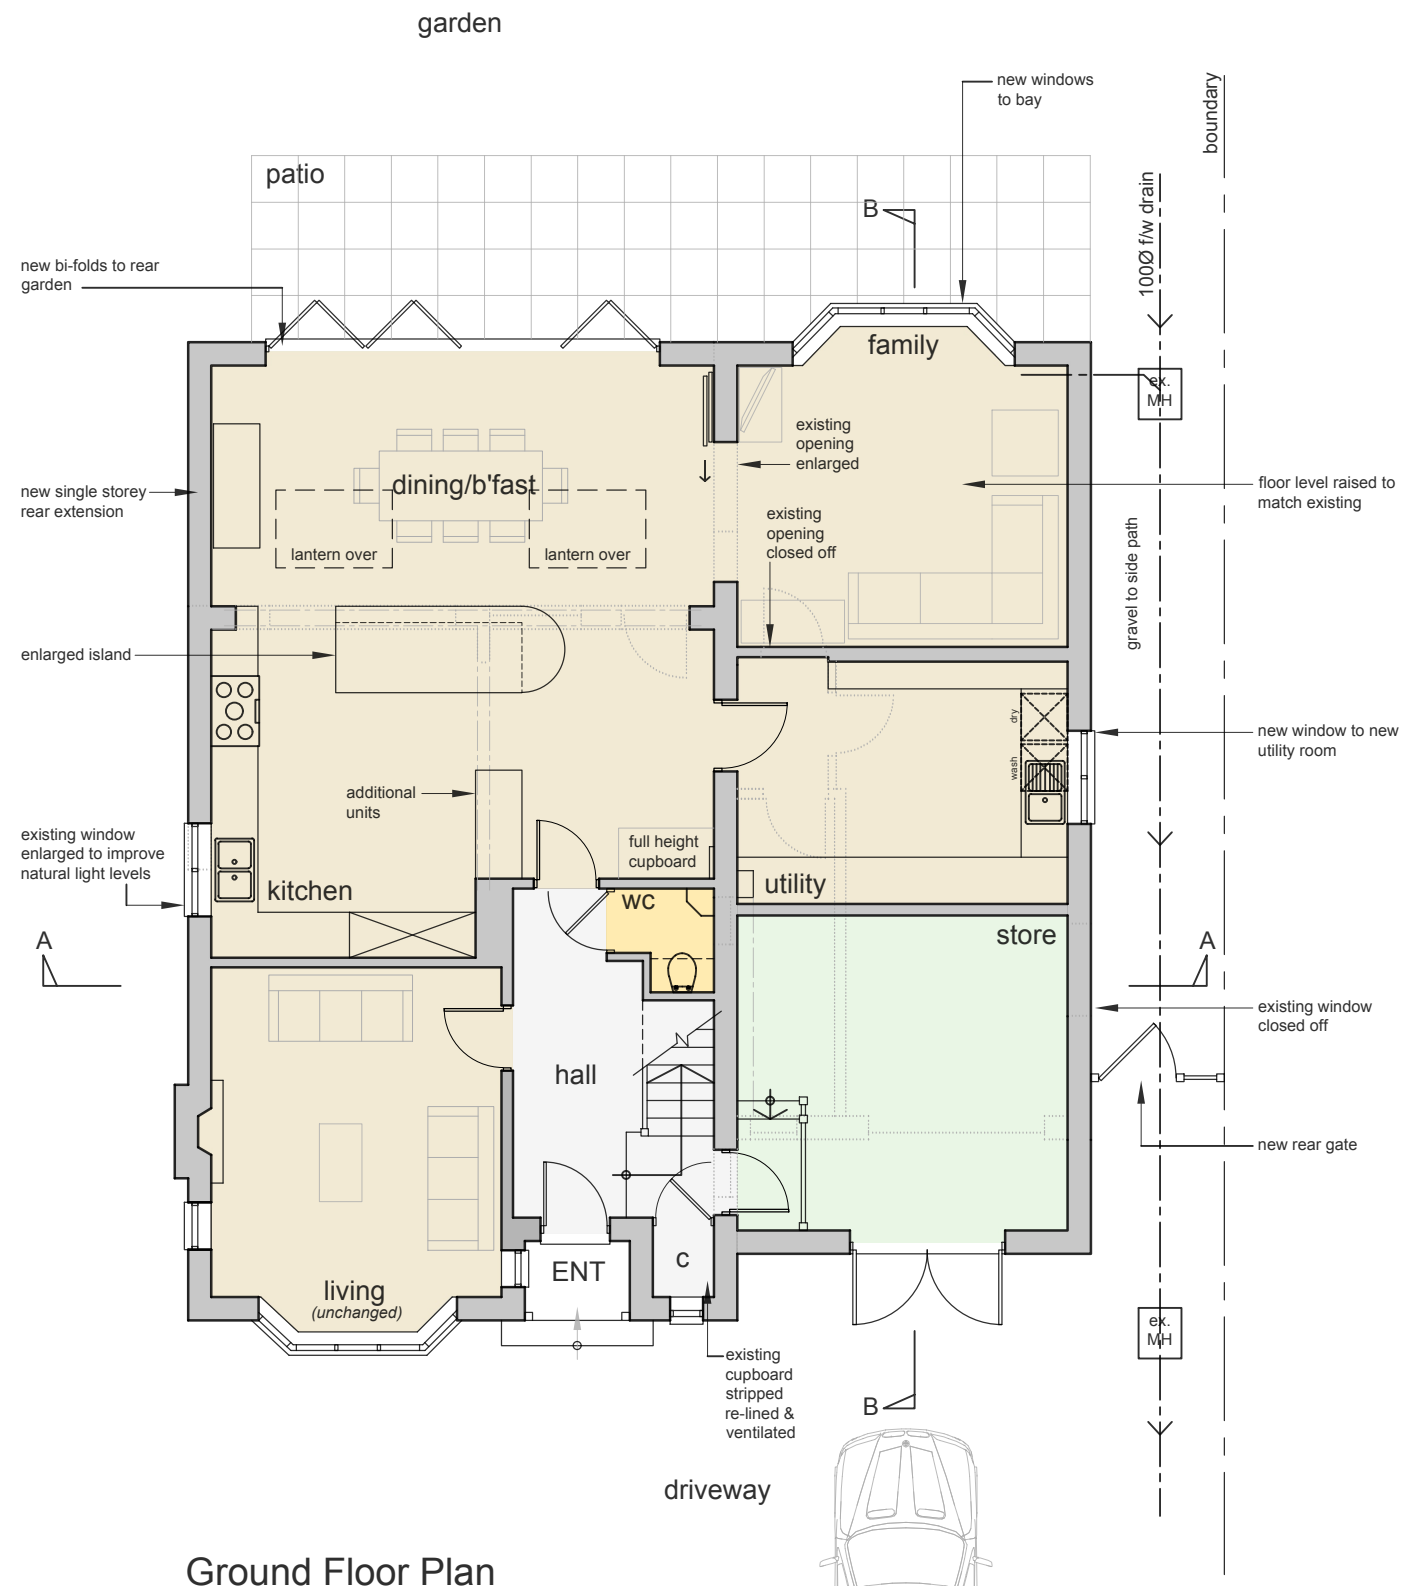

Ground Floor Plan

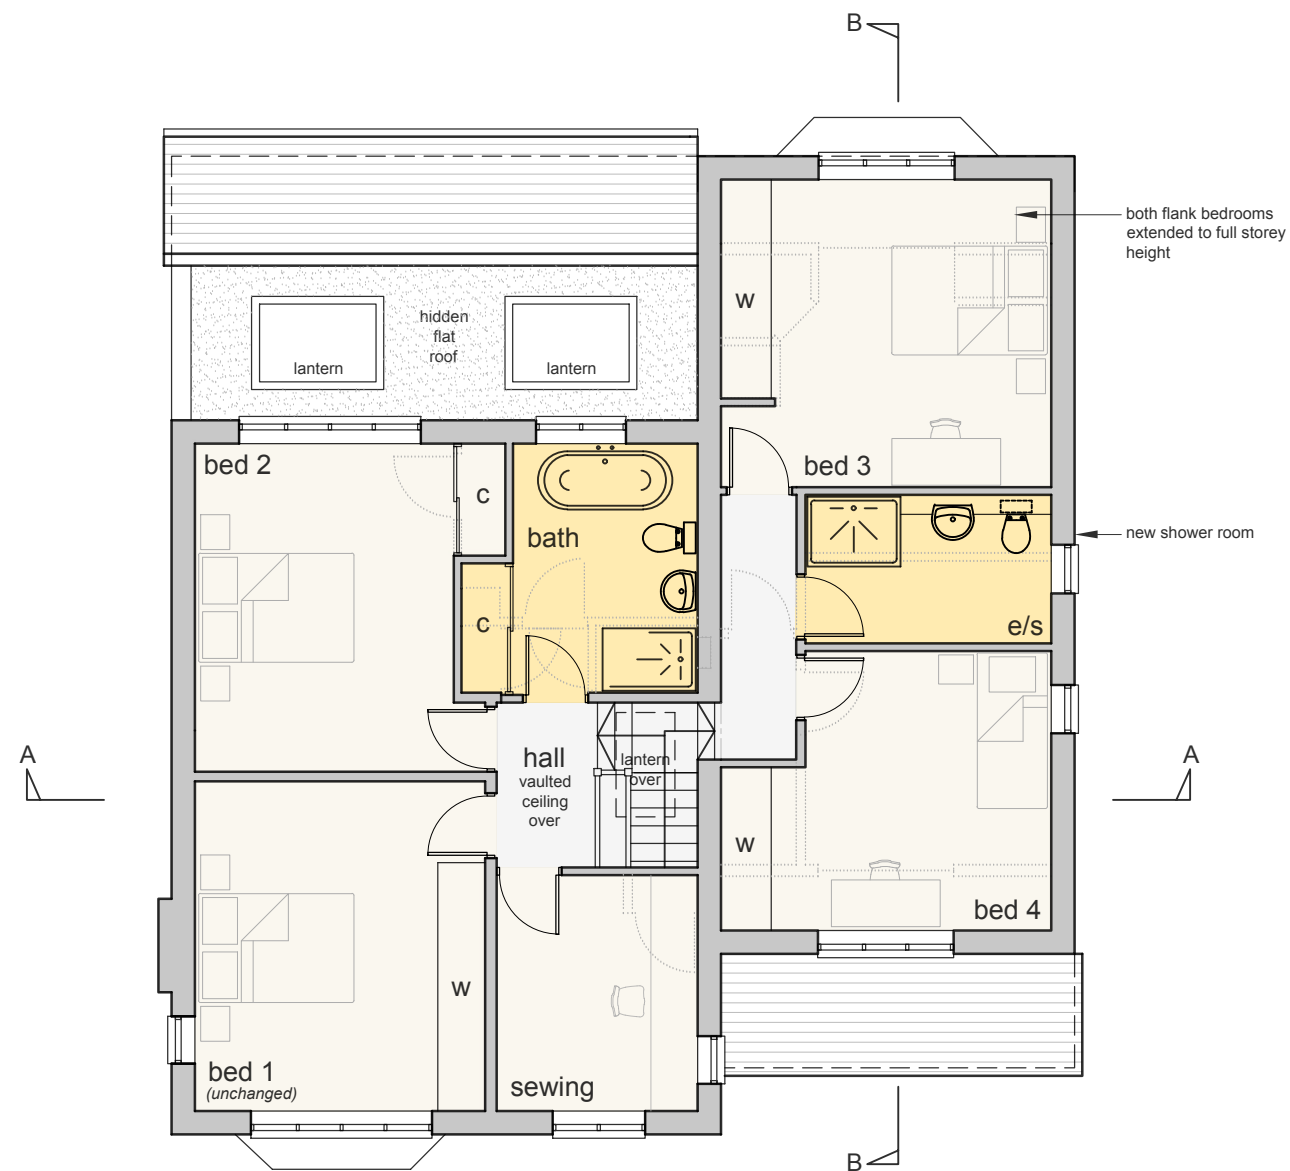


First Floor Plan

LIGHTBOX

ARCHITECTURE
L I M I T E D

121 Greenbank Avenue
Saltdean
East Sussex
BN2 8QP

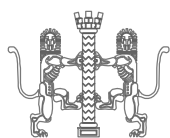

07754 093827
email: info@lightboxarchitecture.com
web: www.lightboxarchitecture.com

© Lightbox Architecture Limited (UK) - 2025



1 : 100

Number of children	Percentage of families
0	10%
1	30%
2	20%
3	20%
4	10%
5	10%

Client
Mr & Mrs Wardle
Address
19 Clayton Avenue
Hassocks
West Sussex
BN6 8HD

Drawing Proposed Floor Plans

~~PRELIMINARY / PLANNING / BUILDING REGS~~

Rev.	Date	Description	By
D	09.12.25	Client amendments	AB

Drawing Number

Revision

22/119/sk04

D

Scale
1:100 @ A3

Date	28.06.2022
------	------------

By	IB
----	----