




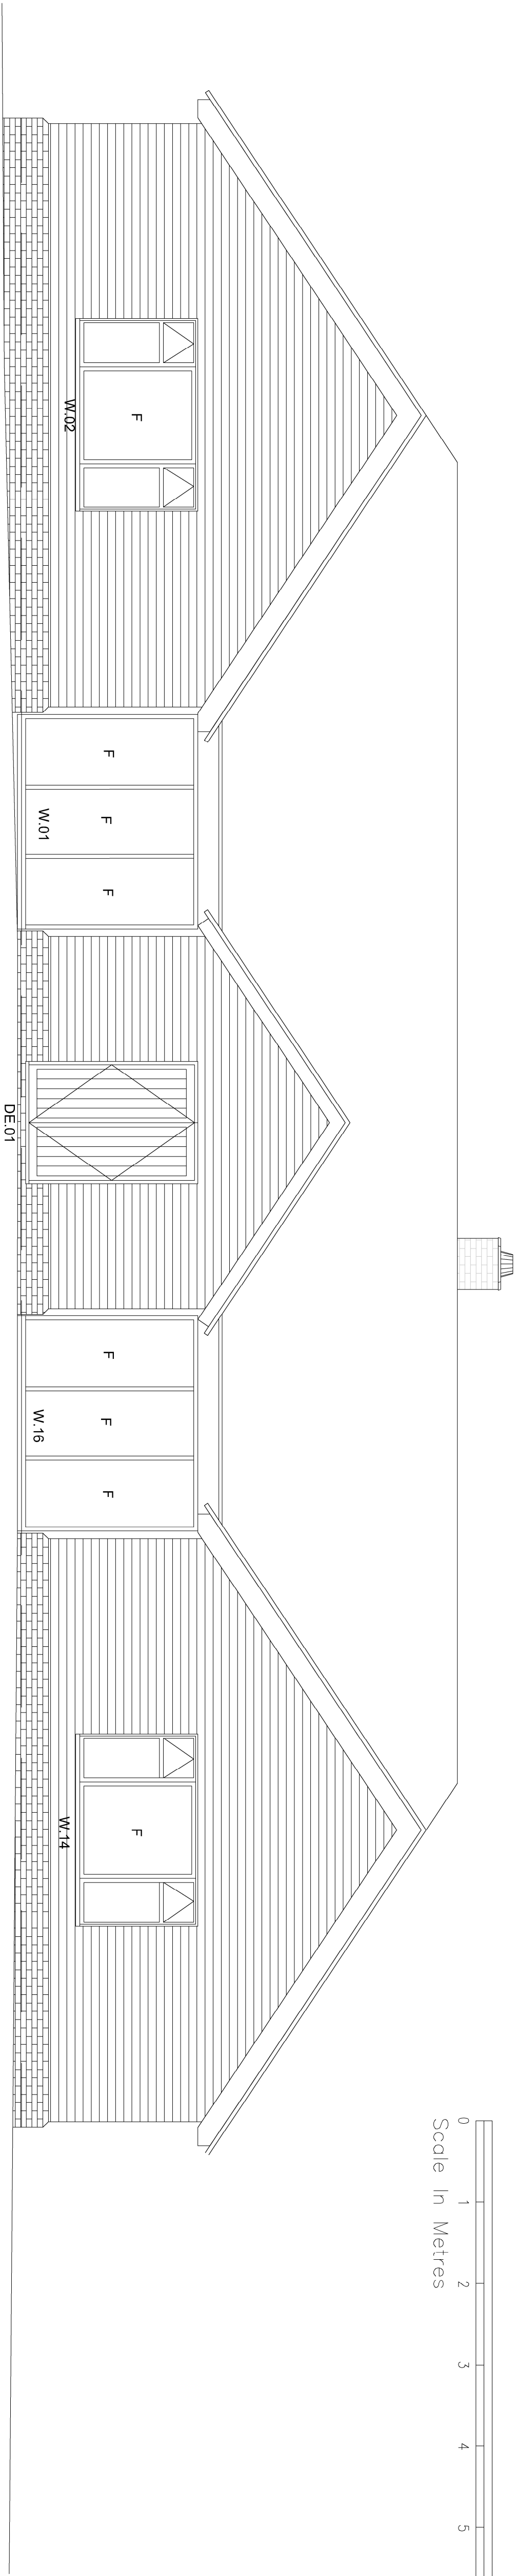


Front Elevation 1:50

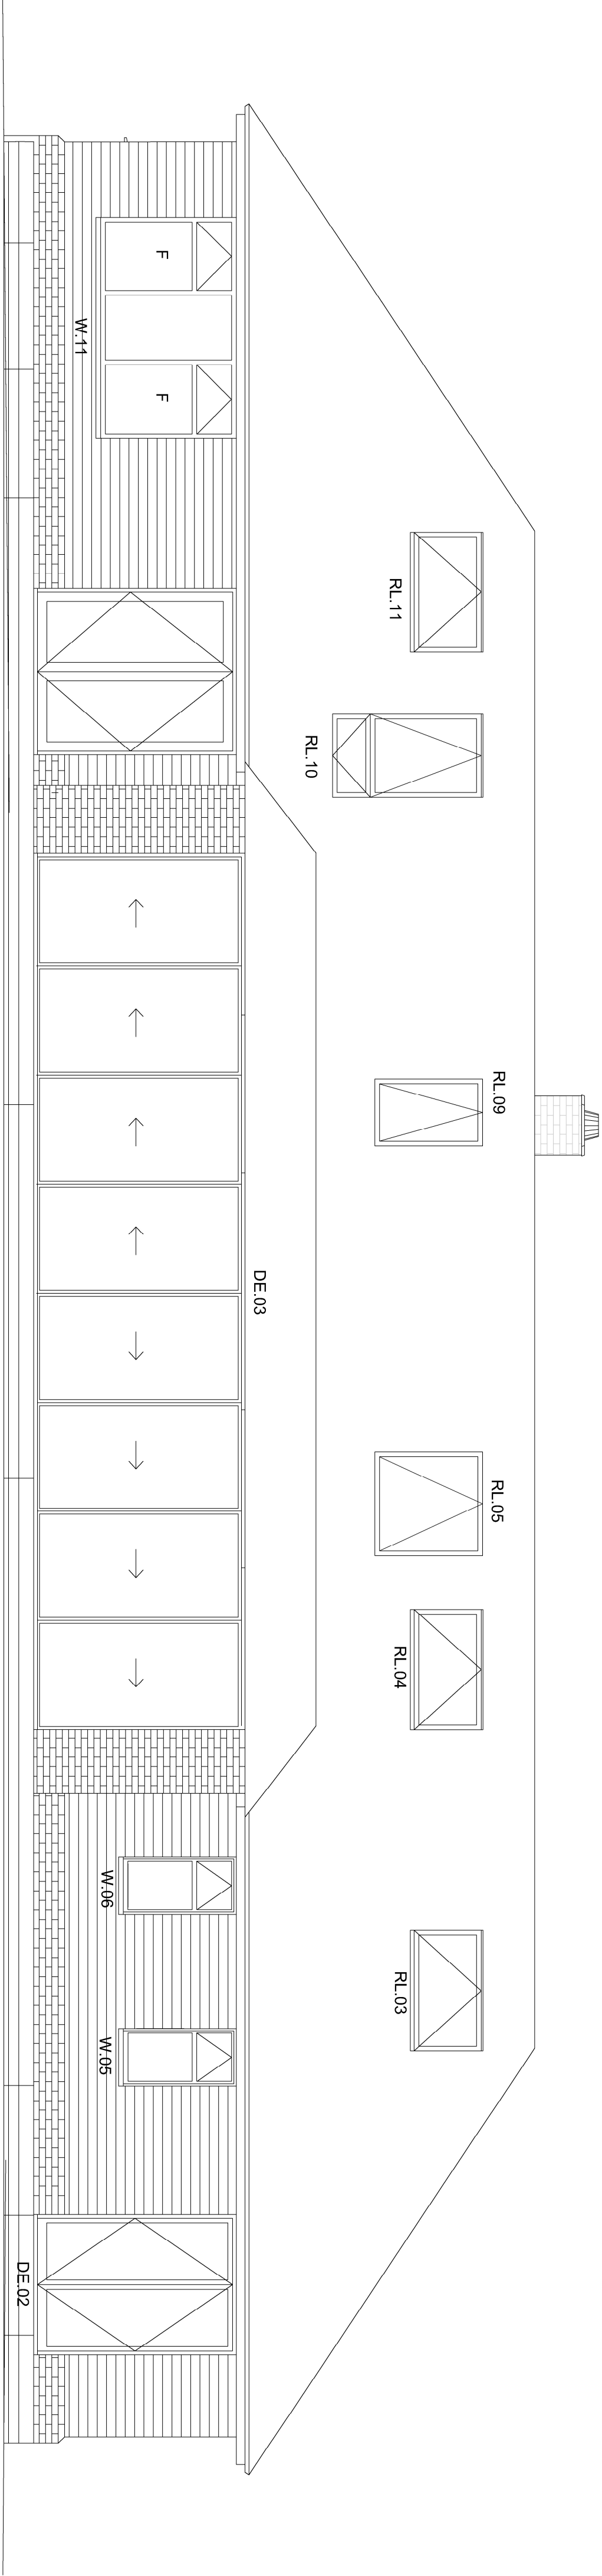

Rear Elevation 1:50

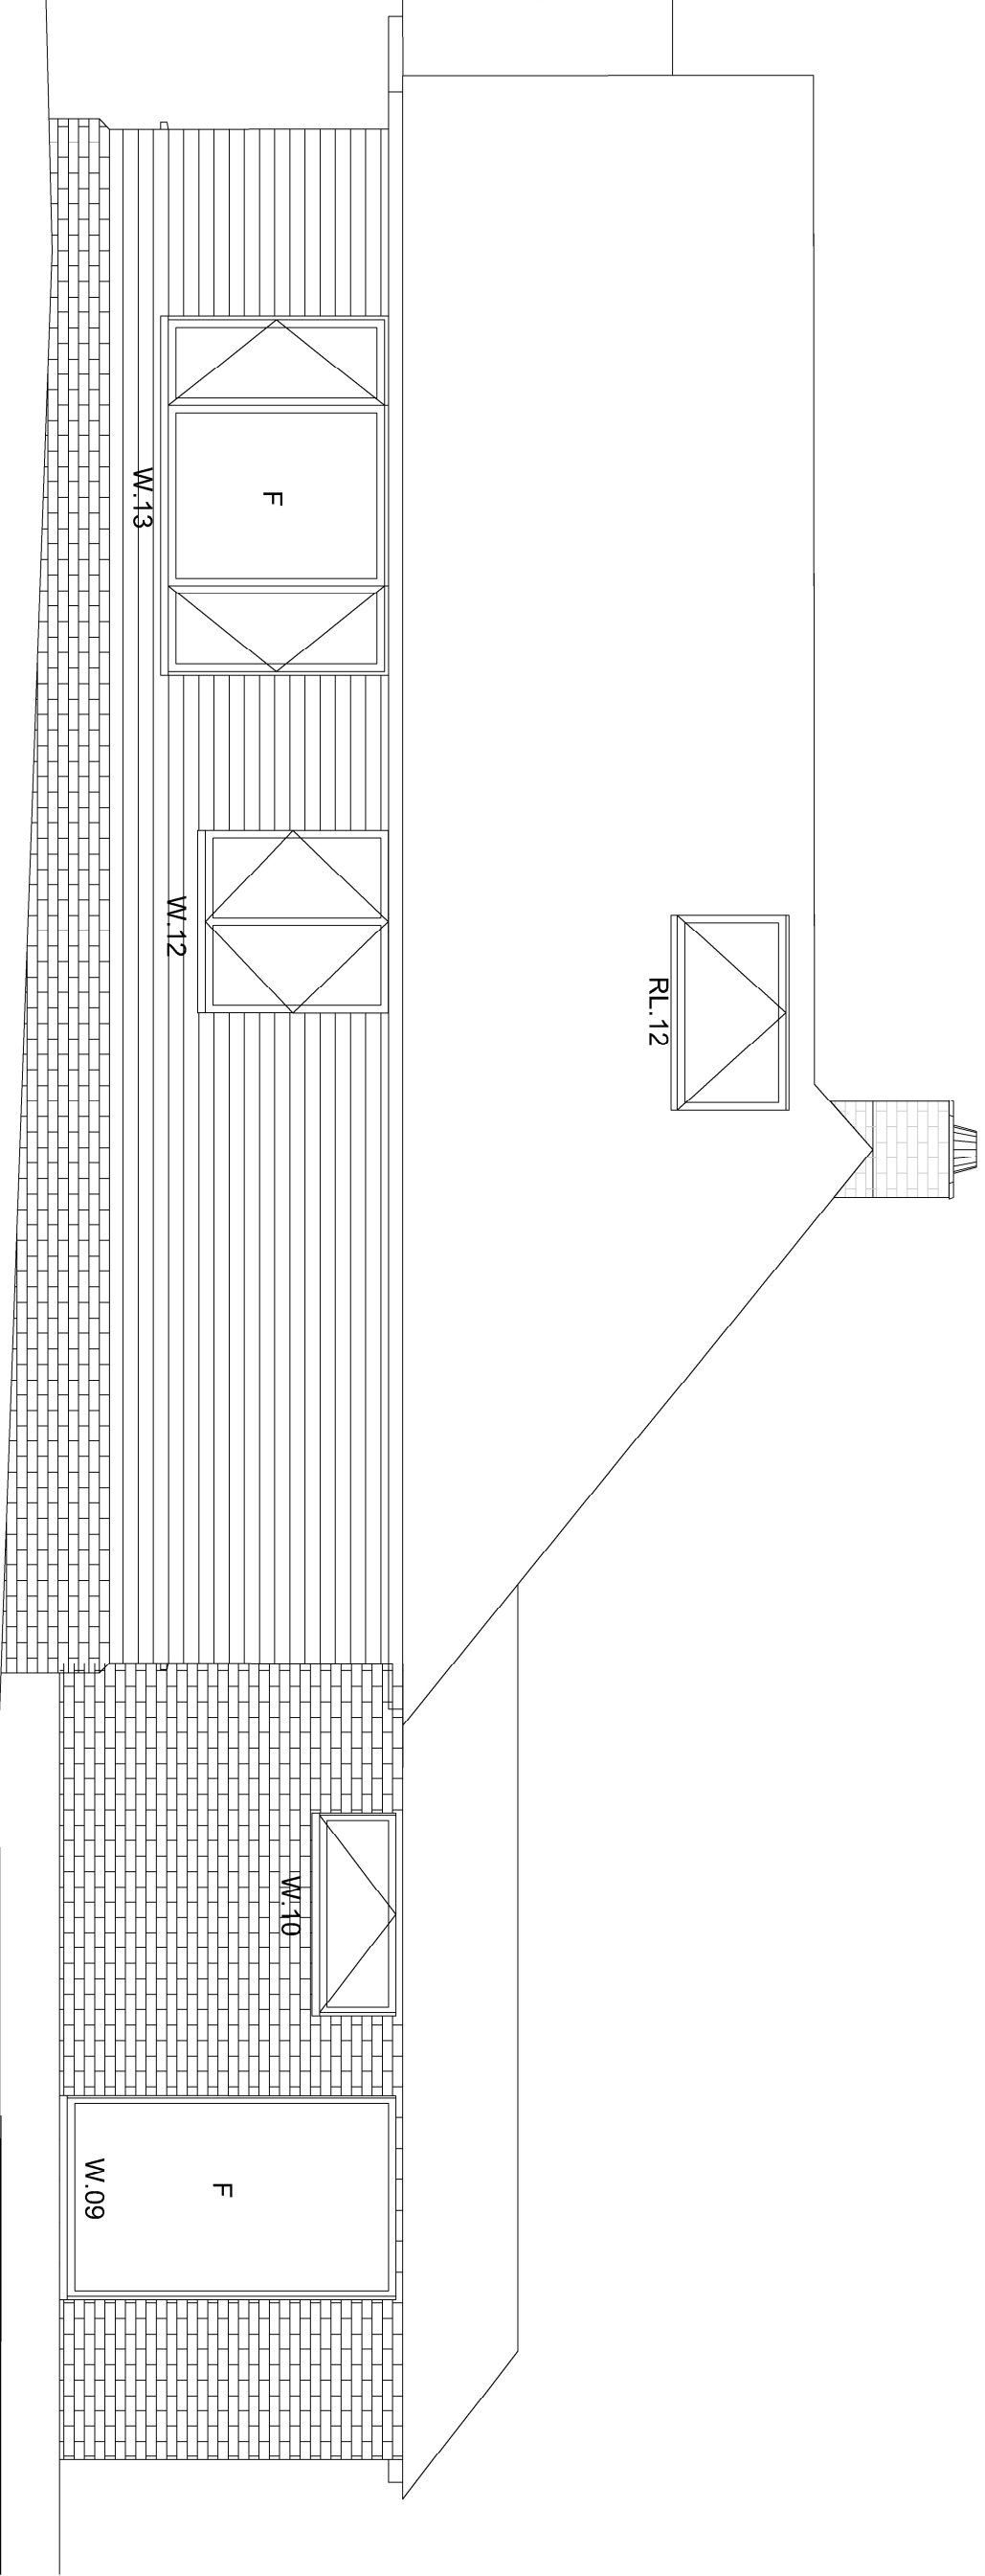

Side Elevation 1:50

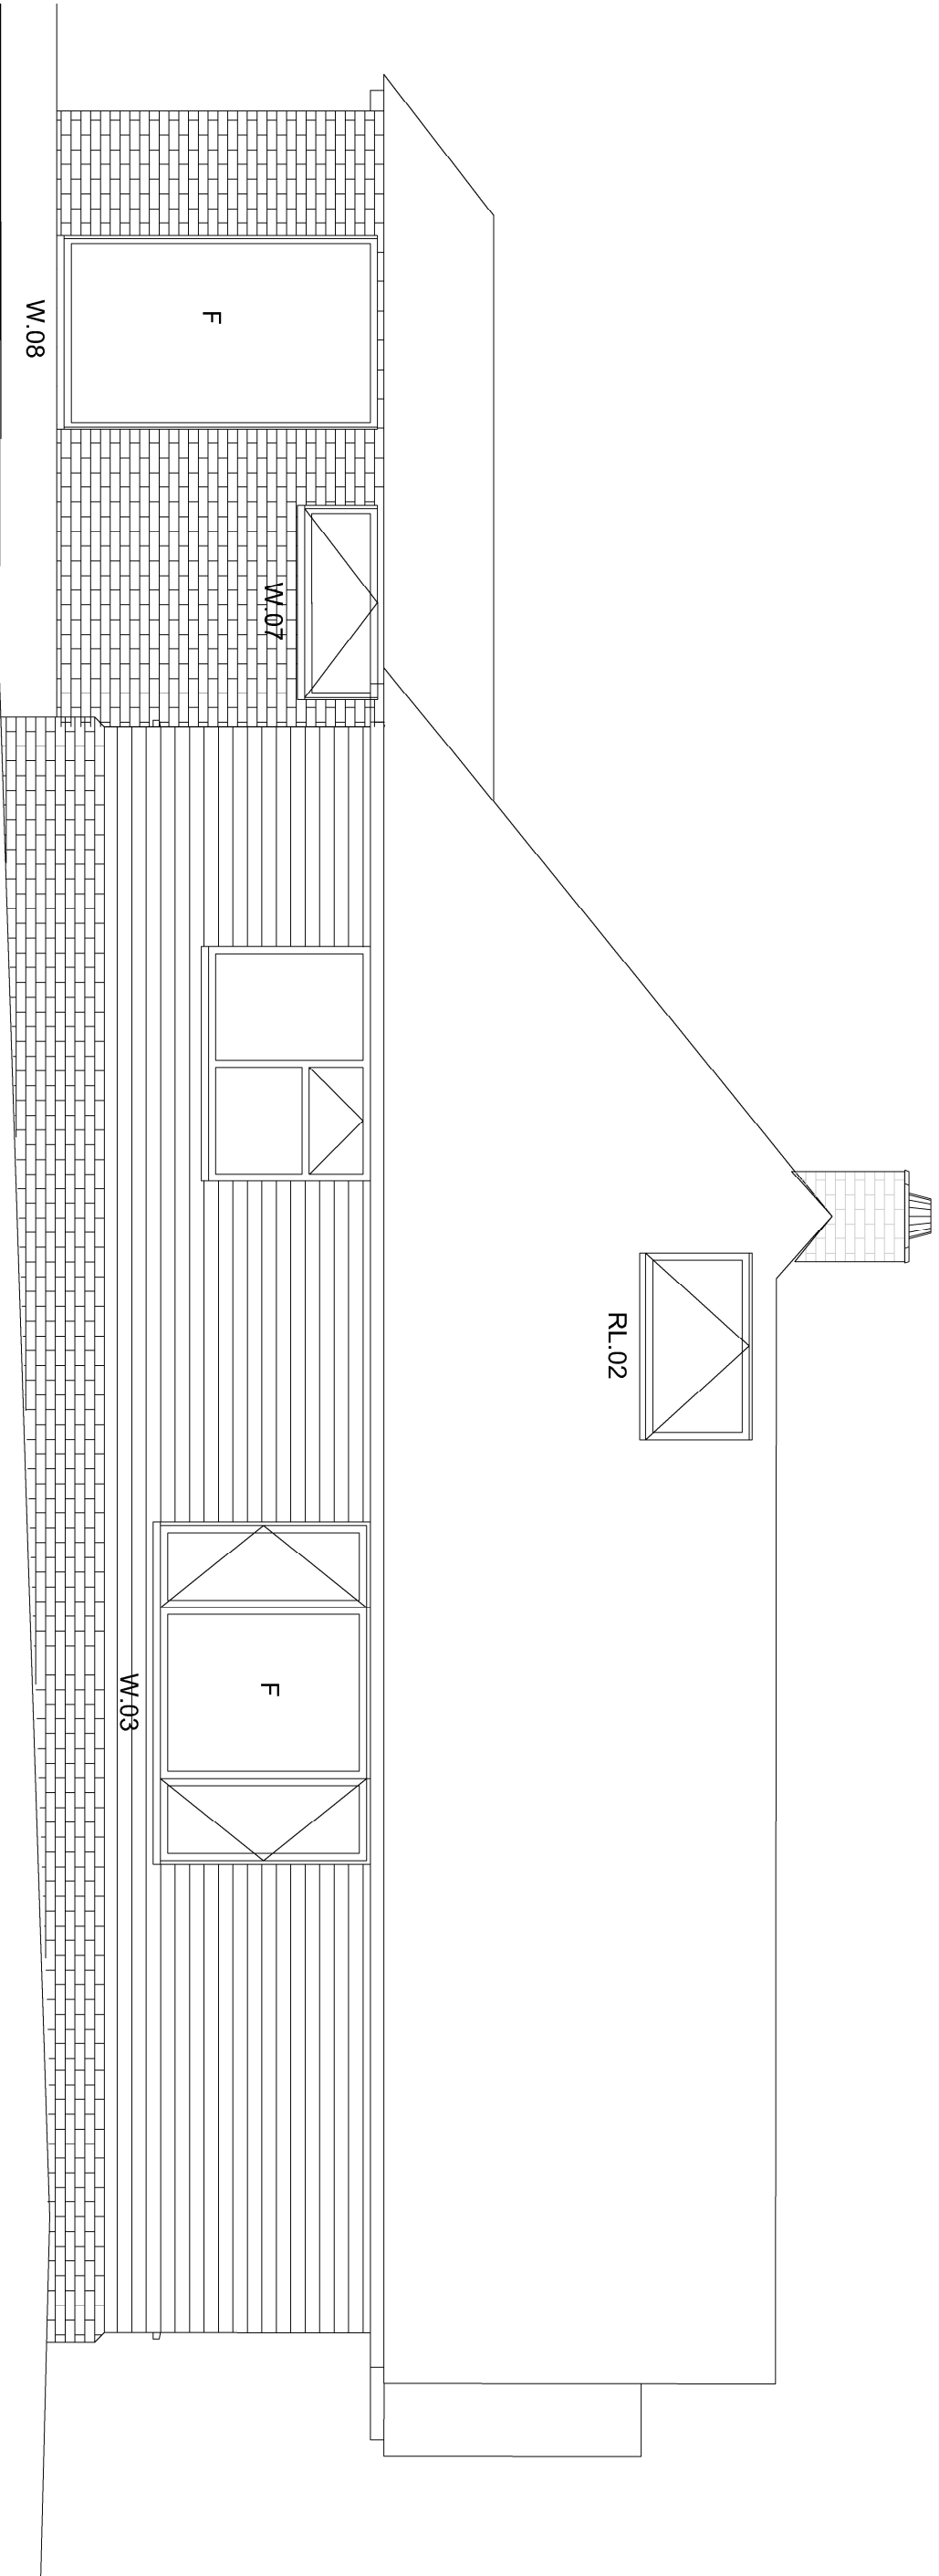

Side Elevation 1:50

SKETCH
DRAWING

NOTES

- 1. All drawings are for information only and are not to be used for construction without the written permission of the architect.
- 2. These drawings are the property of Buchanan Rum Architects and are not to be reproduced without written permission.
- 3. All dimensions are in millimetres, unless otherwise stated.
- 4. All dimensions must be checked on site.
- 5. All dimensions must be checked on site.
- 6. All dimensions must be checked on site.
- 7. All dimensions must be checked on site.
- 8. All dimensions must be checked on site.
- 9. All dimensions must be checked on site.
- 10. All dimensions must be checked on site.

rev.	date	comment
01	11/06/2020	Initial design

Nyses Hill House

New Residential Development

Proposed Elevations

9 SAVILL ROAD
WEST SUSSEX RH12 2NY
E: info@buchanrumarchitects.co.uk

Scale	1:1250, 1:500 & 1:50	Size	A1
Drawn by	EB	Checked by	EB
Drawn by	PL 00 058	Rev	06