


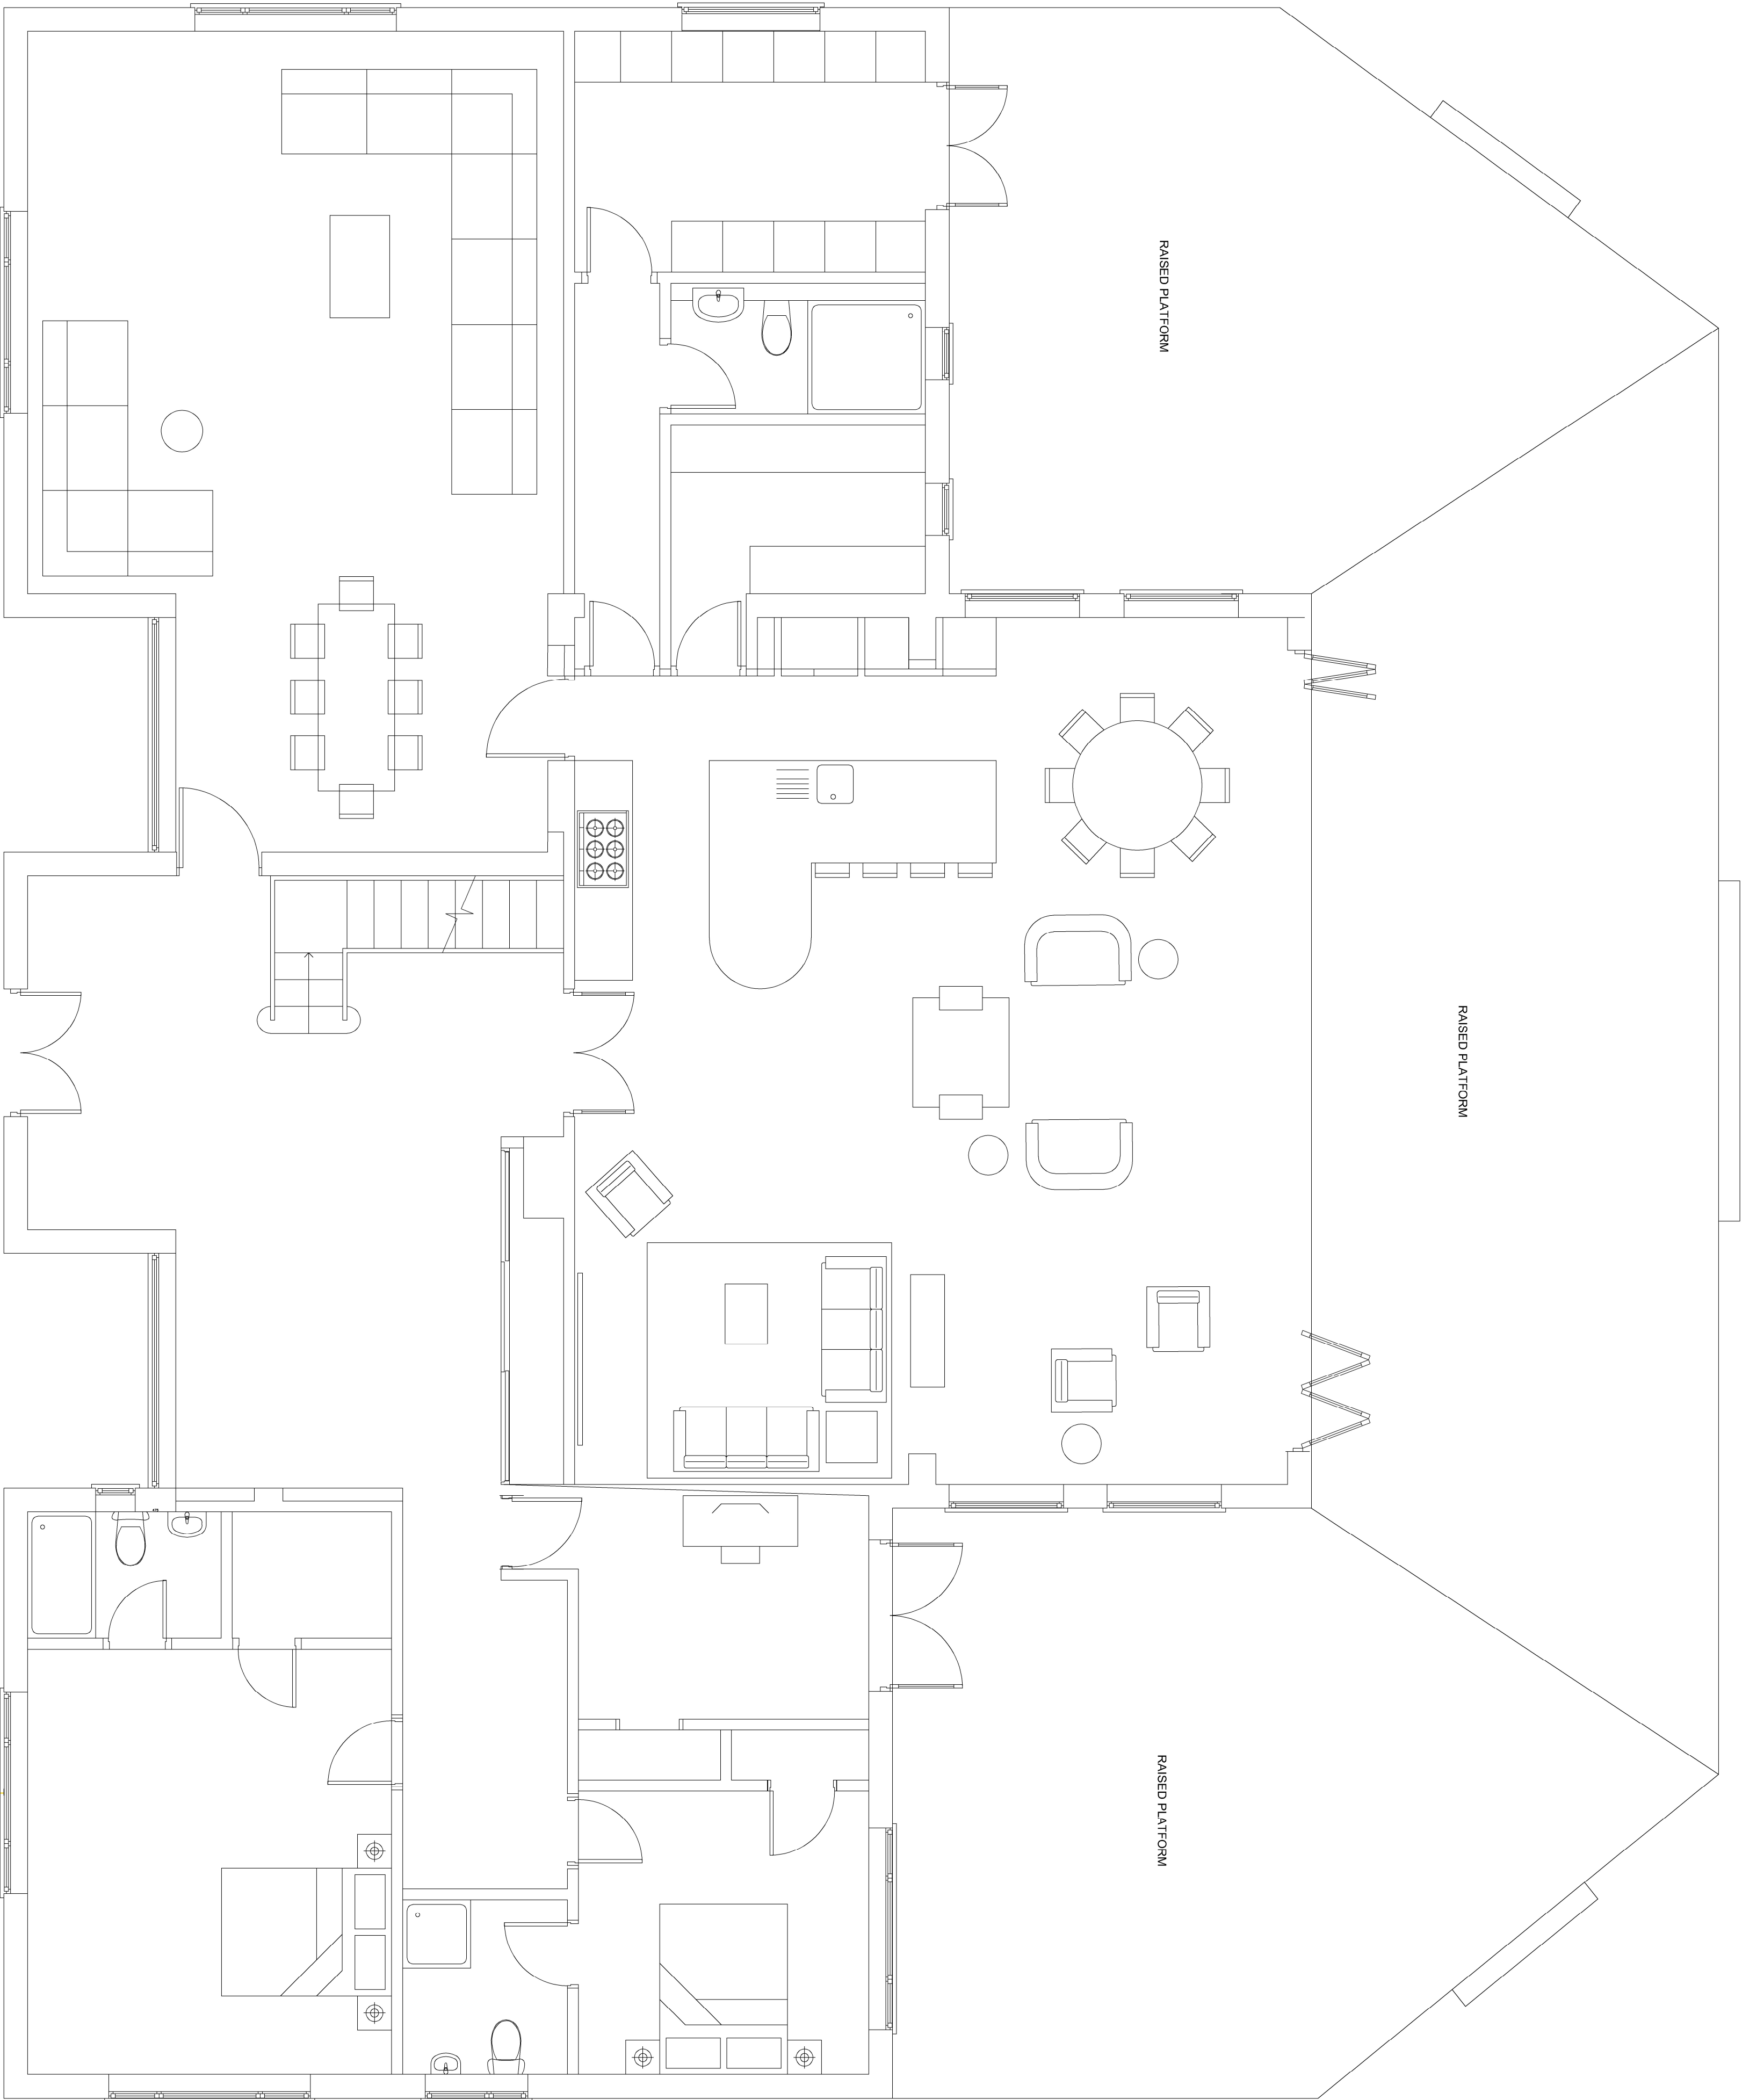

Ground Floor Plan
1:50

SKETCH
DRAWING

NOTES

1. All dimensions are given in millimetres unless otherwise stated.
rev.	date	comment
01	15/01/2024	Initial design and layout.

Nyses Hill House
New Residential Development

Proposed Plan

9 SAVILL ROAD
BRIGHTON
WEST SUSSEX BN1 6AN
E: info@buchanrumarchitects.co.uk

Scale	1:50	Size	A1
Drawn by	EB	Unit by	EB
Checked by	PL	Rev	04