




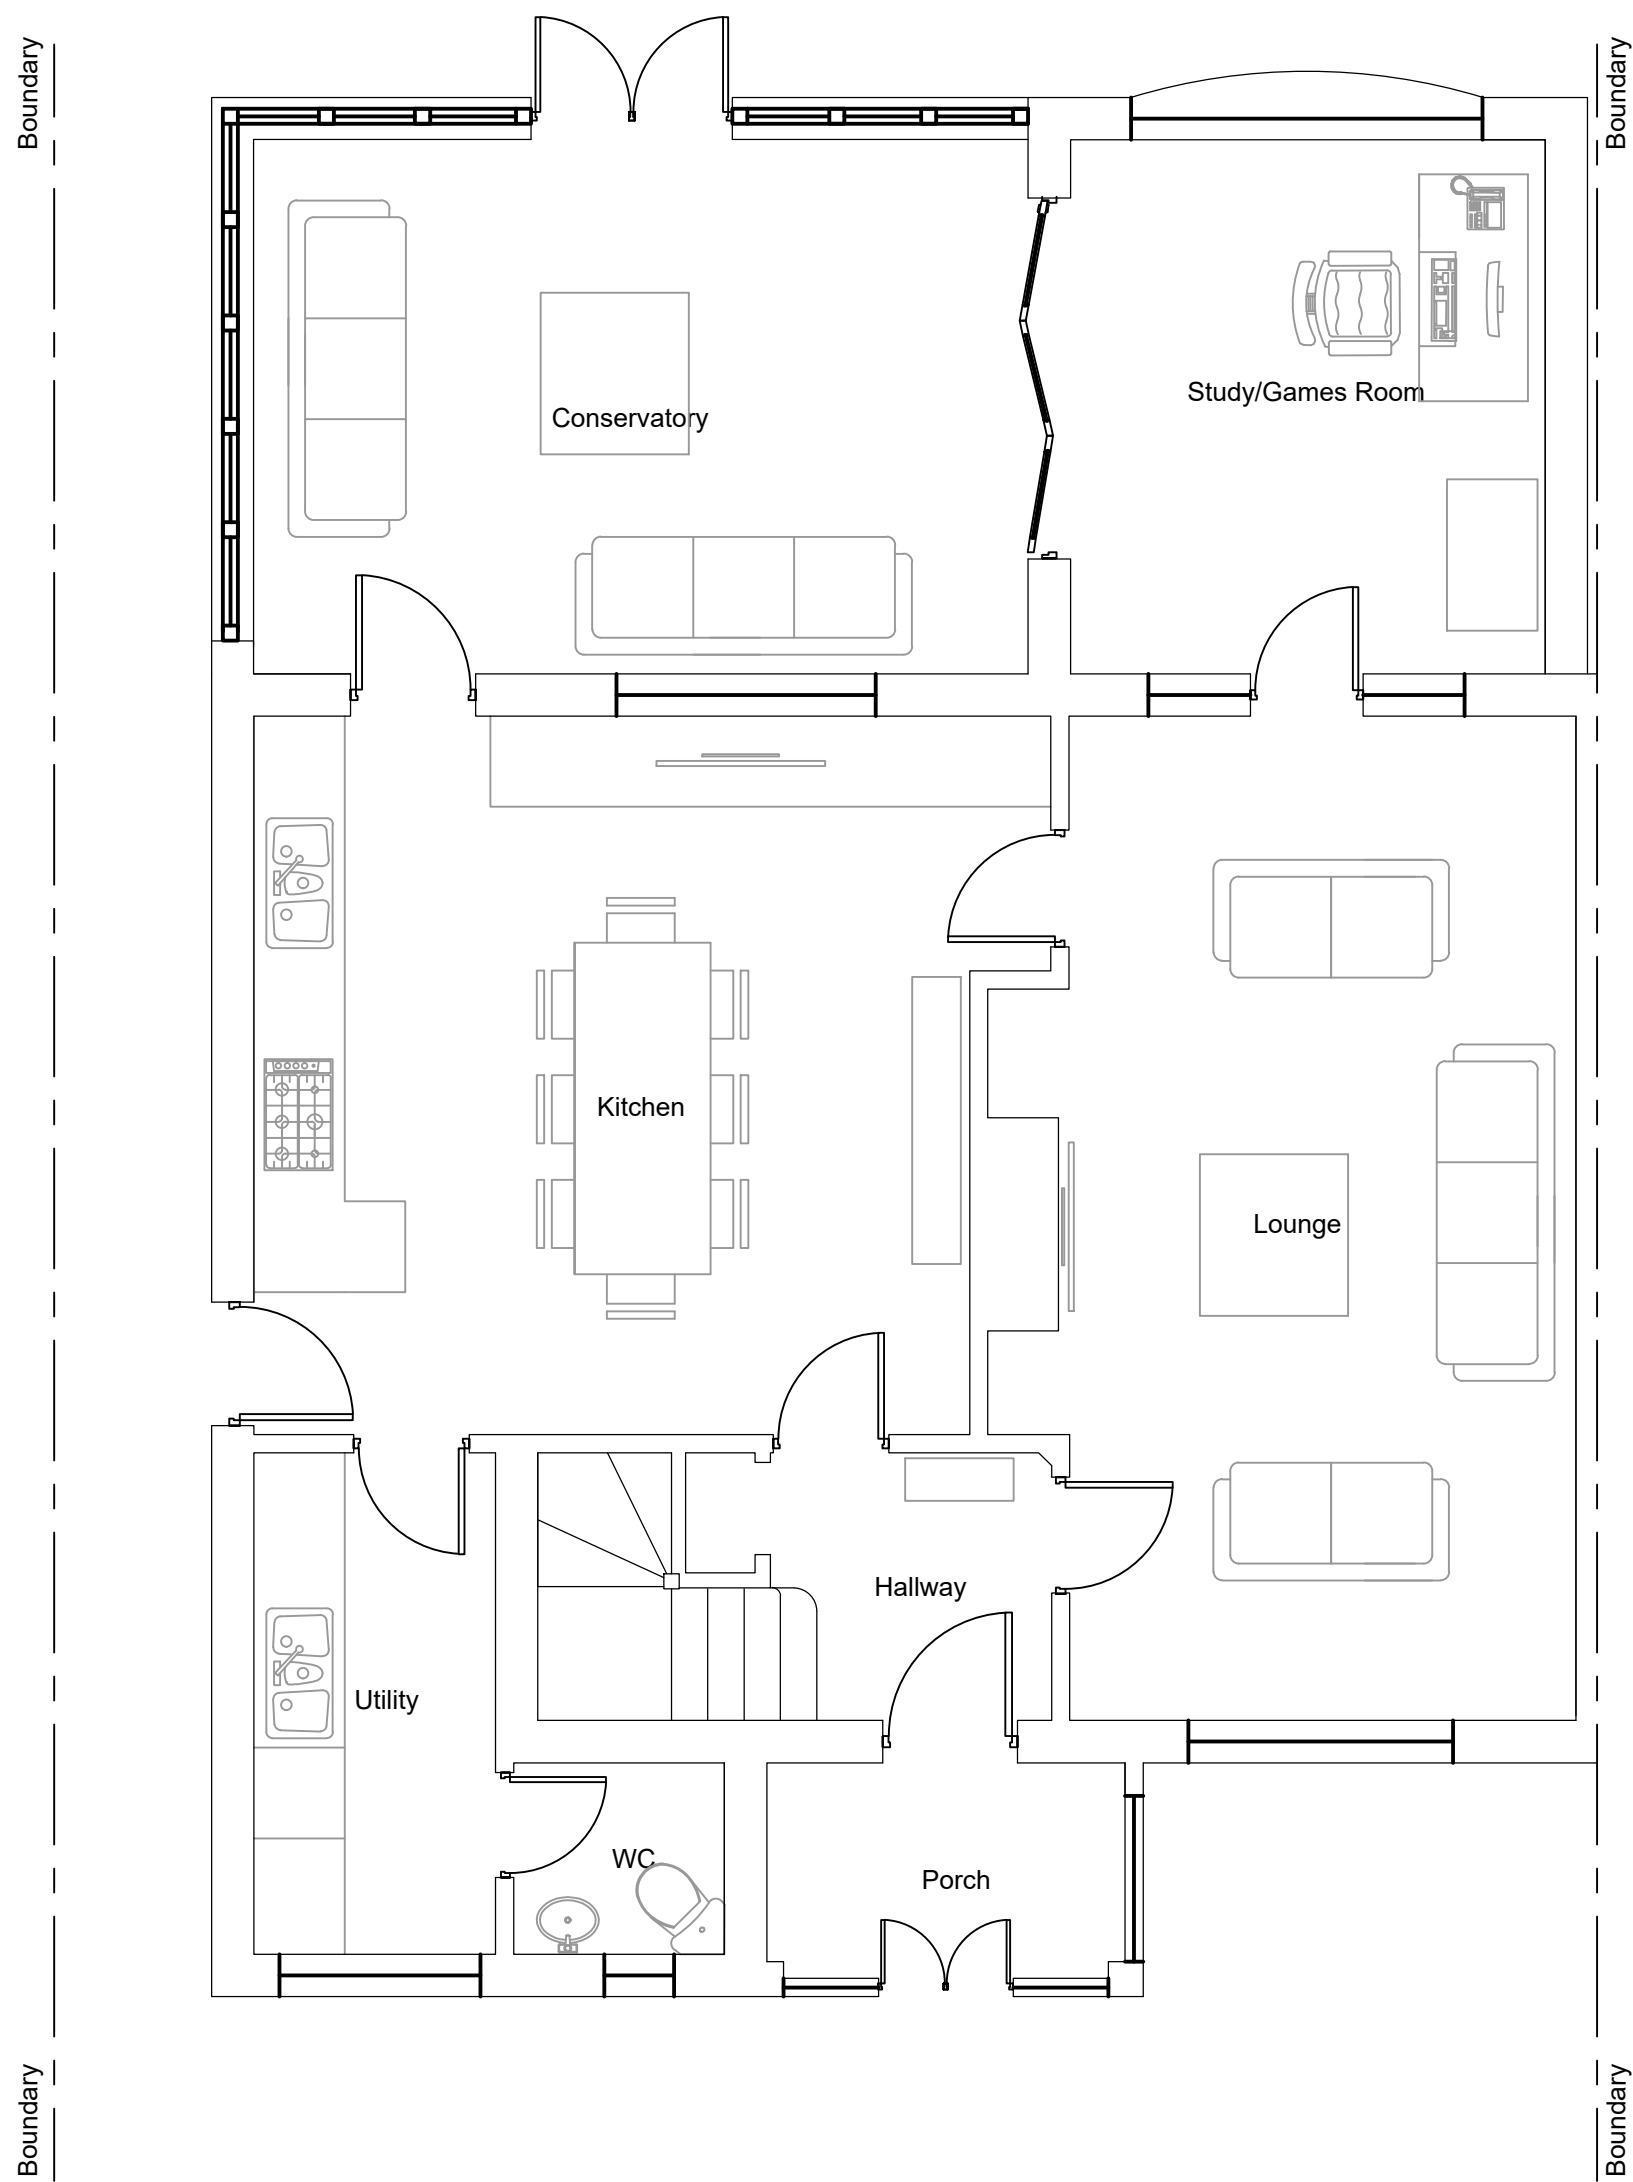

Existing Ground Floor Plan

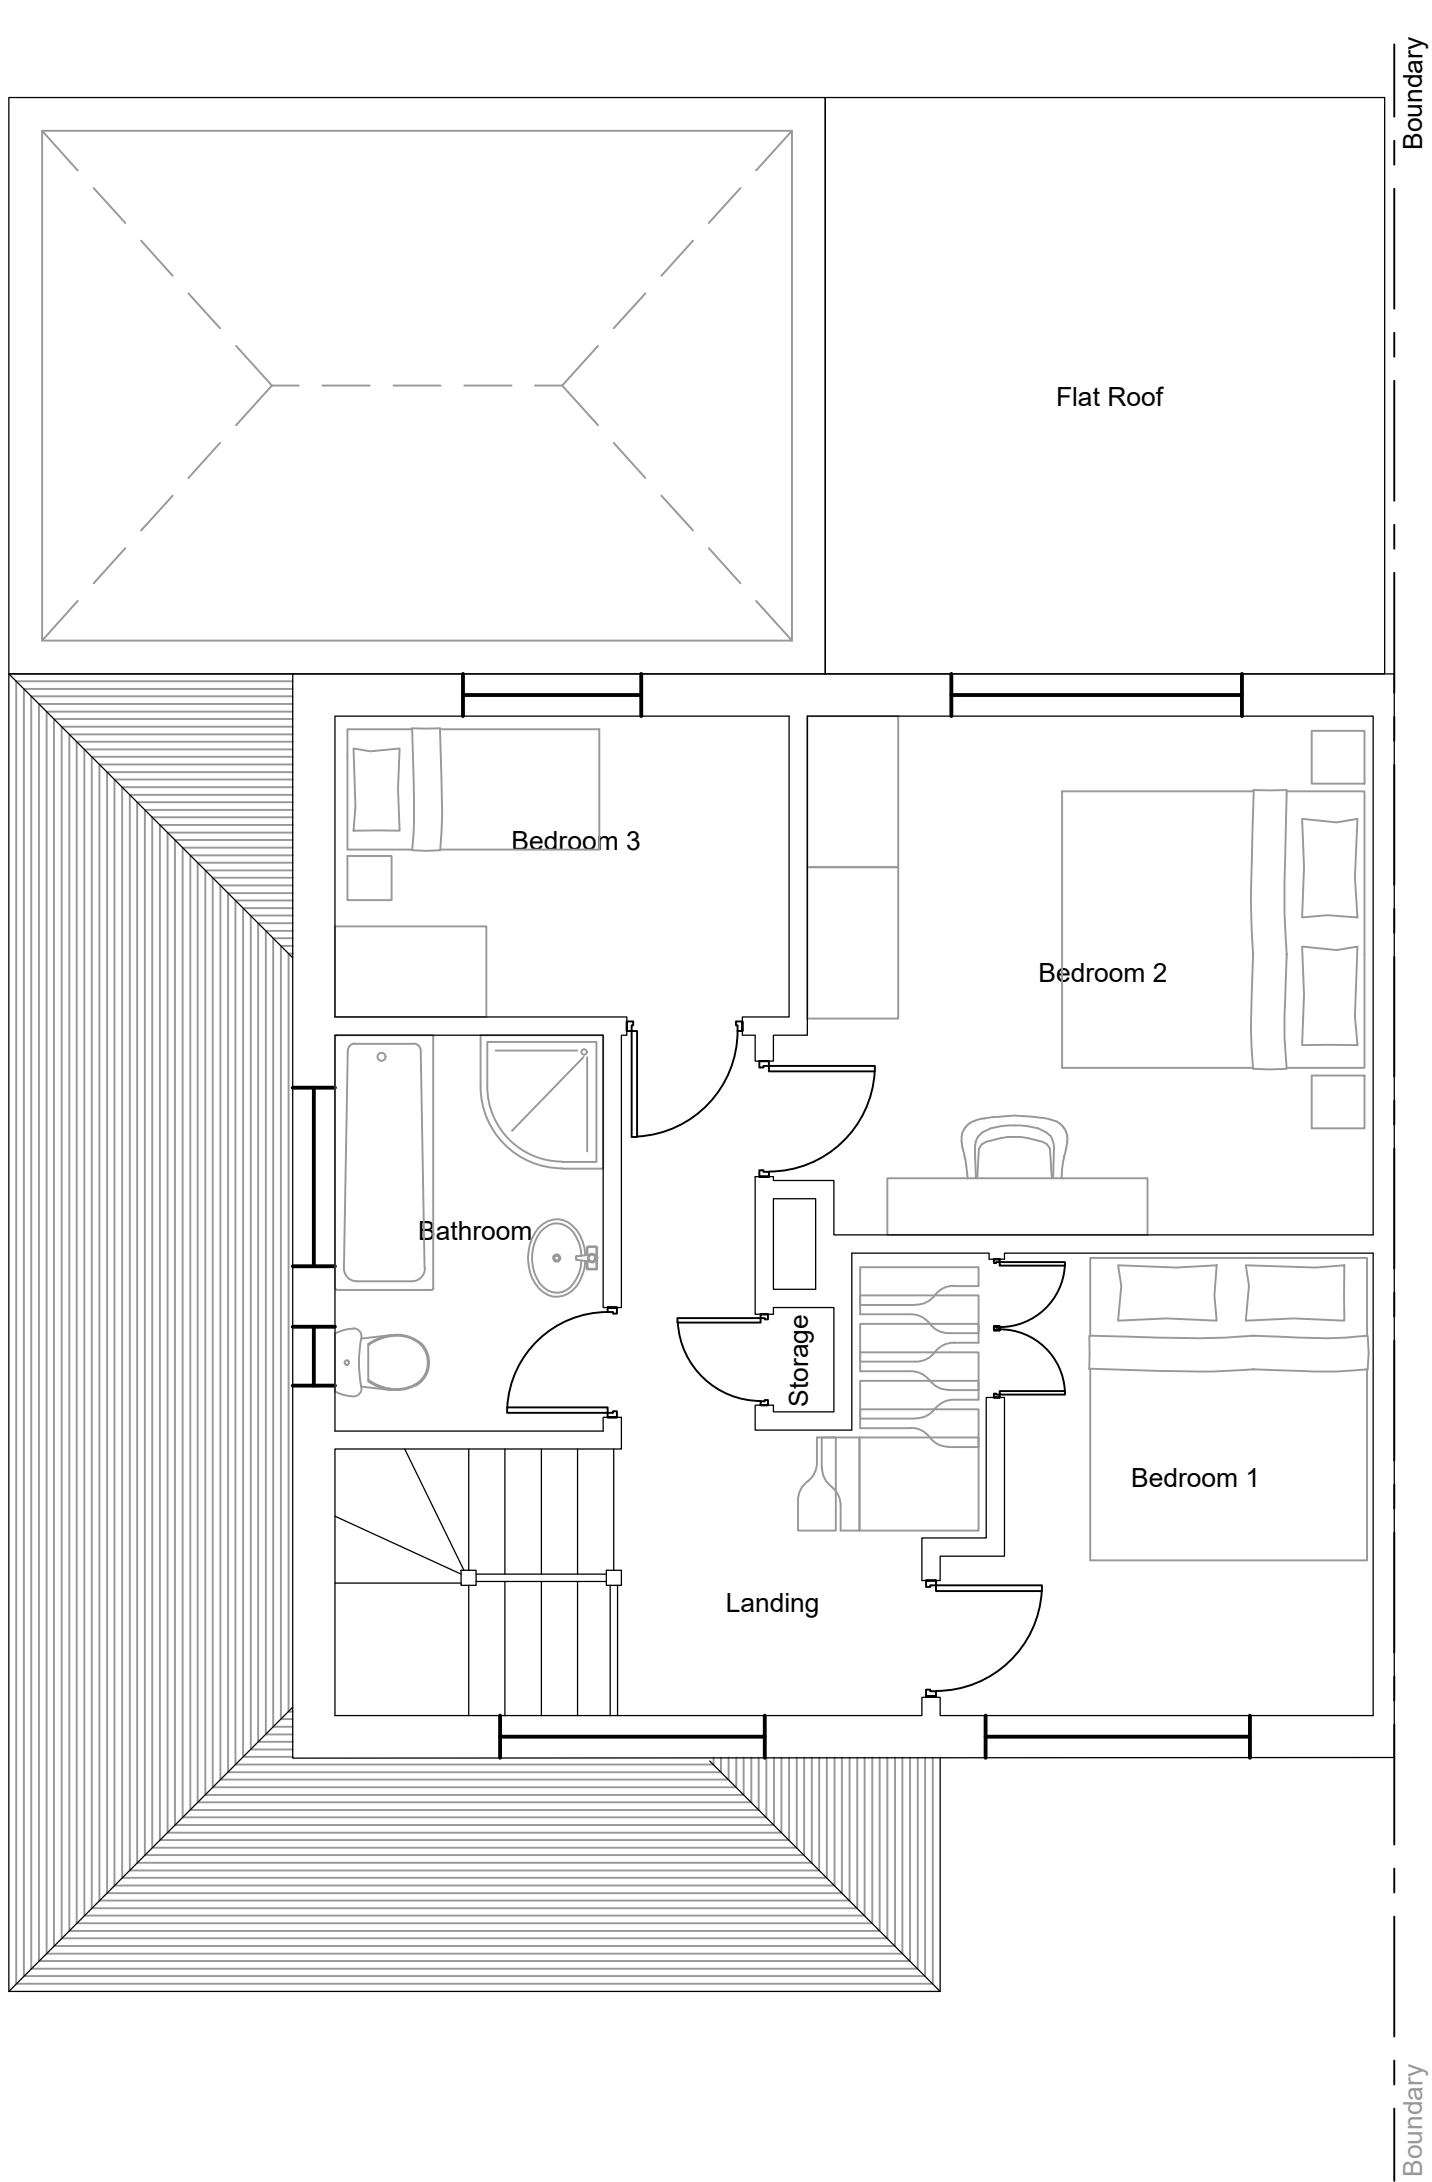


Existing First Floor Plan

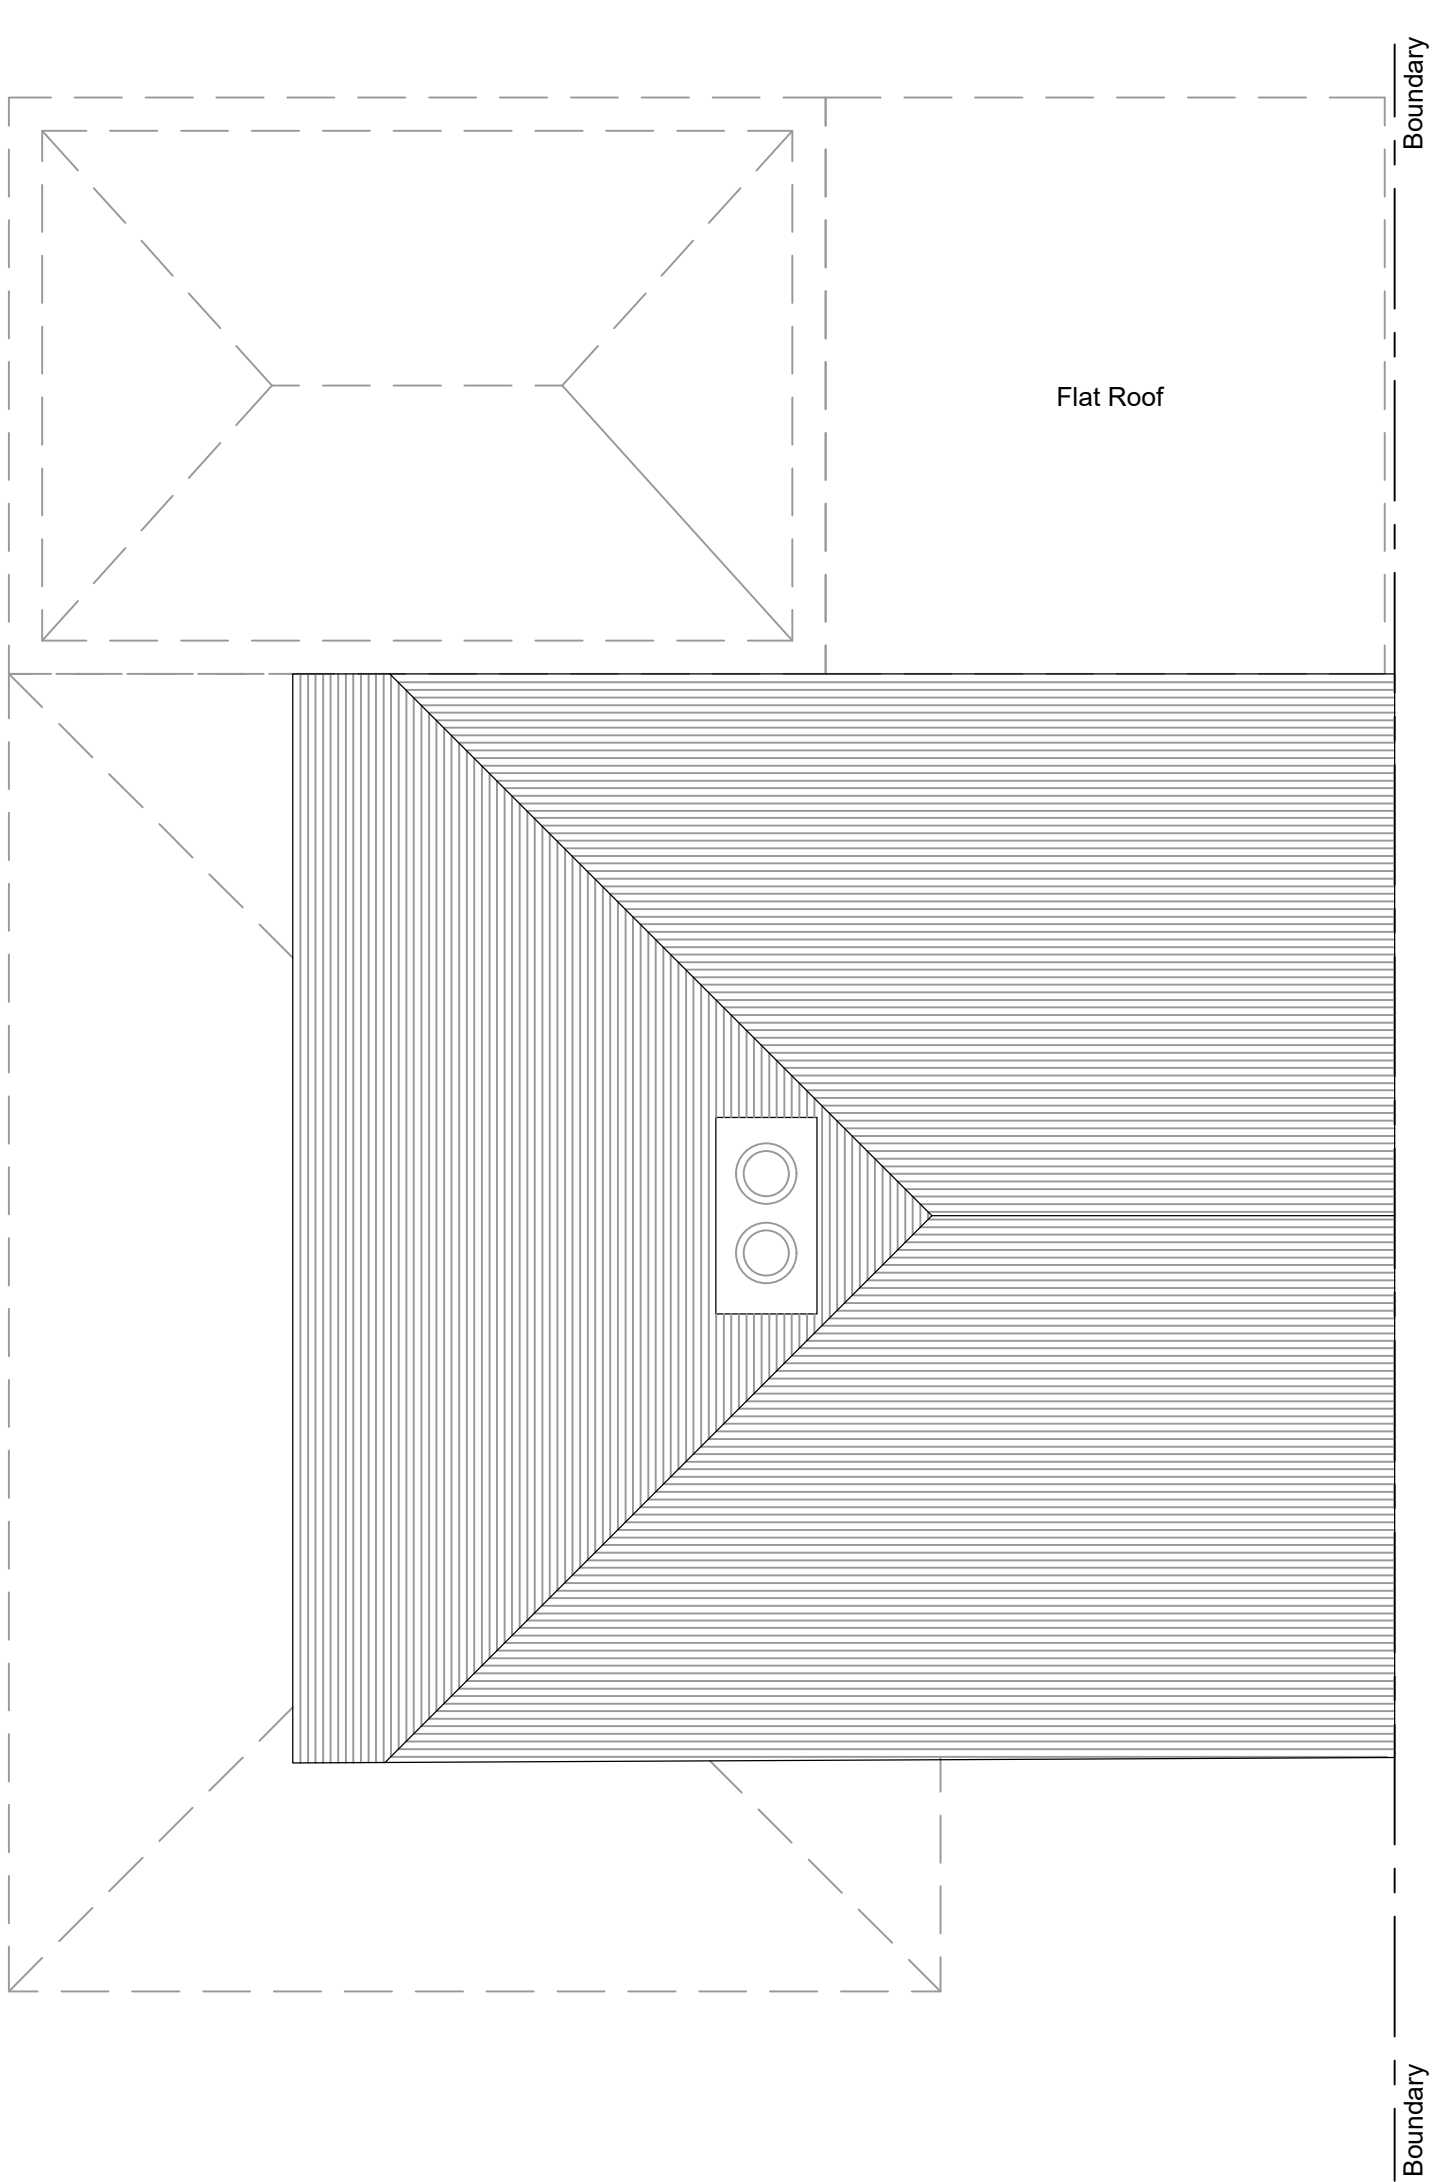

Existing Roof Plan

- Notes
1. Do not scale from this drawing.
 2. All dimensions to be verified on site prior to any works being commenced.
 3. Any discrepancies between the drawing and any written specification to be verified.
 4. This drawing to be read in conjunction with relevant consultants and specialist drawings.
 5. All works to comply with the relevant British Standards, Codes of Practices and Building Regulations.
 6. Boundary lines and boundary line measurements are approximate and need to be confirmed.
 7. All Materials are to match existing
 8. All beams to be designed by a structural engineer.
 9. Before any walls are removed please consult a structural engineer
 10. Any window on the side elevation to be opaque glazed
 11. These drawings are Planning drawings only. Please refer to Building Control drawings for construction detail

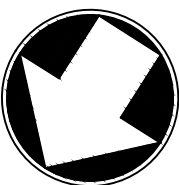

A	10/01/2025	RS	Preliminary Issue	RS	-
Rev	Date	Drawn	Description	Ch'k'd	App'd

Robert Smith
07765894317

Client
Mrs S Mitchell
13 Grange Road
Crawley Down
RH10 4JT

Title
Planning Permission
Consolidation of Side & Rear Extension
Existing Plans

Designed	R.Smith	Eng check	-	
Drawn	R.Smith		-	
Dwg check	R.Smith	Approved	-	

Scale at A1 As Shown	Status PRE	Rev A	Security STD
-------------------------	---------------	----------	-----------------

Drawing Number
GR - 0001 - 13



Existing Front Elevation



Existing Rear Elevation

