


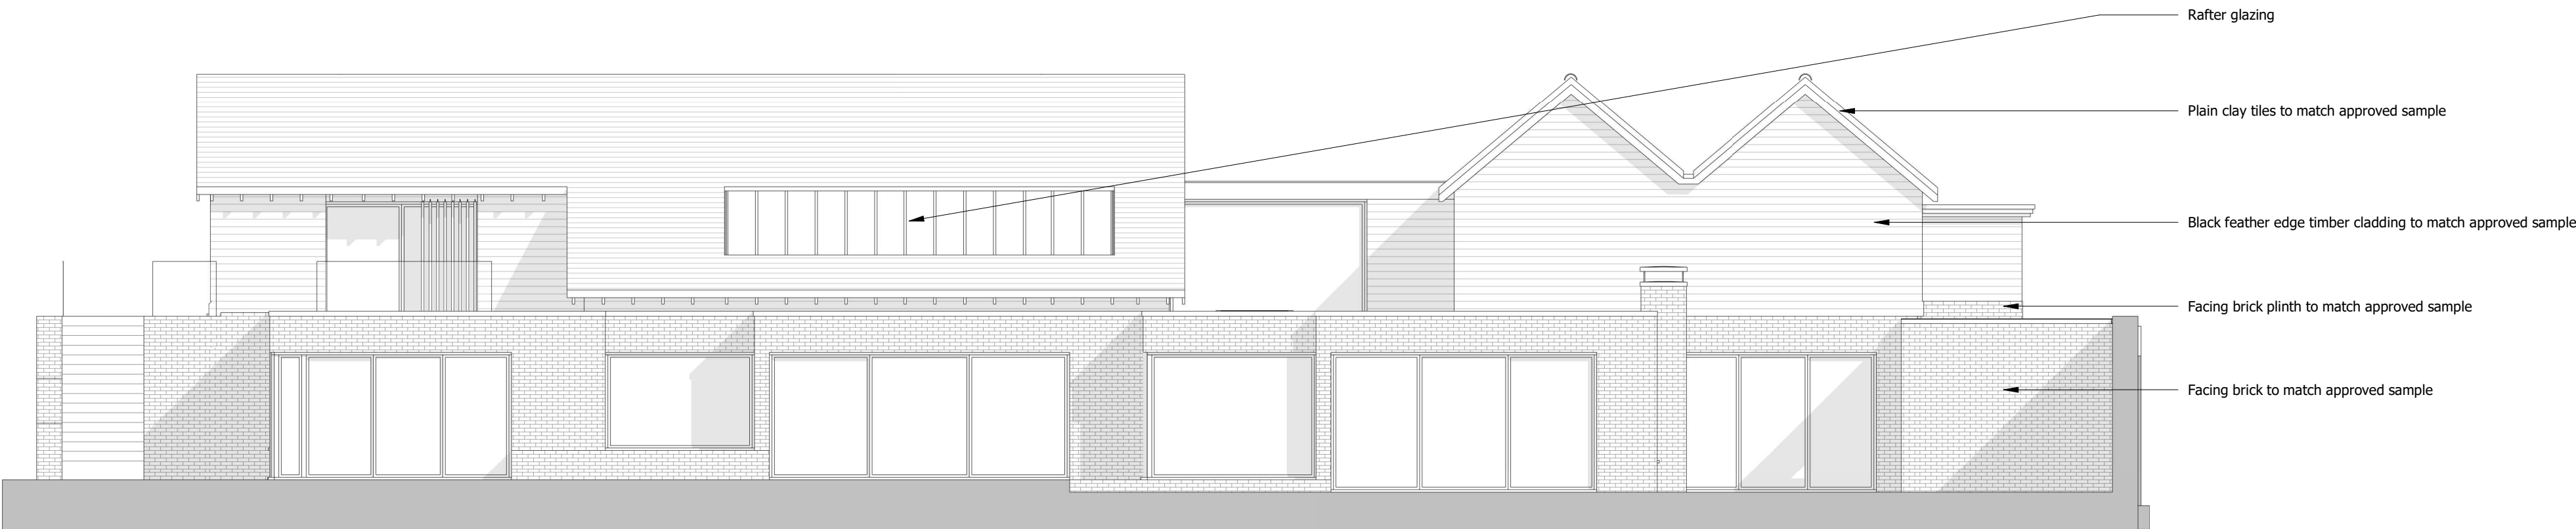


West Elevation
1 : 100




North Elevation
1 : 100



East Elevation
1 : 100

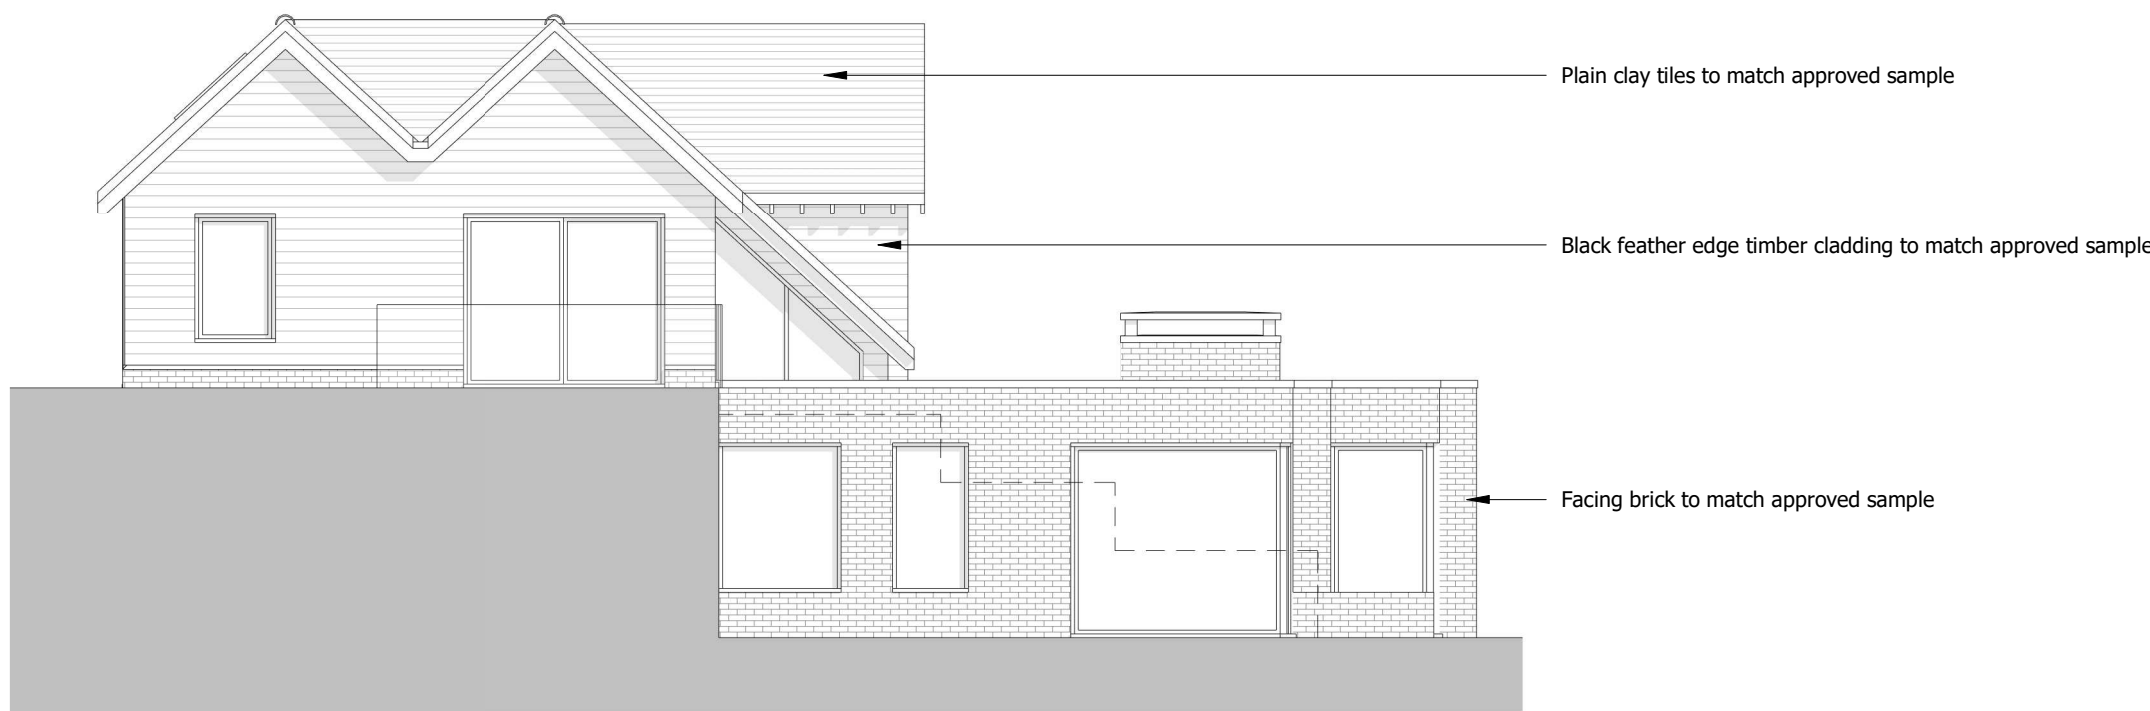

South Elevation
1 : 100

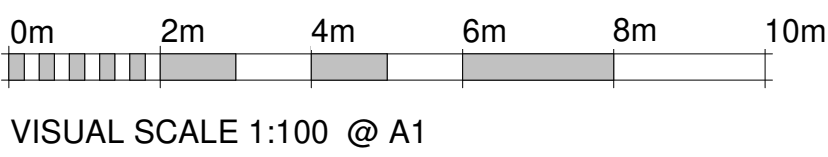

A	04.02.25	SM	Correction of Levels
---	----------	----	----------------------

REV.	DATE	BY	AMENDMENT
------	------	----	-----------

PLANNING

NOTES:
DO NOT SCALE OFF THIS DRAWING UNLESS FOR PLANNING PURPOSES.
CHECK ALL DIMENSIONS ON SITE BEFORE ANY WORK IS COMMENCED.
ALL GOODS MATERIALS AND WORKMANSHIP MUST CONFORM WITH CURRENT BUILDING REGULATIONS, BRITISH STANDARDS AND CODES OF PRACTICE.
COPYRIGHT OF THE DRAWING IS RETAINED BY GOULD BAXTER AND IT MUST NOT BE REPRODUCED WITHOUT WRITTEN CONSENT.



2 Lucastes Mews, Paddockhall Road,
Haywards Heath,
West Sussex, RH16 1HE

(01444) 452604
hjb@gouldbaxter.co.uk
www.gouldbaxter.co.uk

CLIENT.
Mr R. Carr - Southern Rock Property Ltd
PROJECT.
Riverside, Bolney Chapel Road, Twineham, RH17 5NN

DRAWING.
Elevations - As Proposed

DATE.	SCALE AT A1.	DRAWN BY.	SM
09.07.24	1 : 100	CHECKED BY.	MC

JOB NO.	DRAWING NO.	REV.
GH652	PL.107	A