



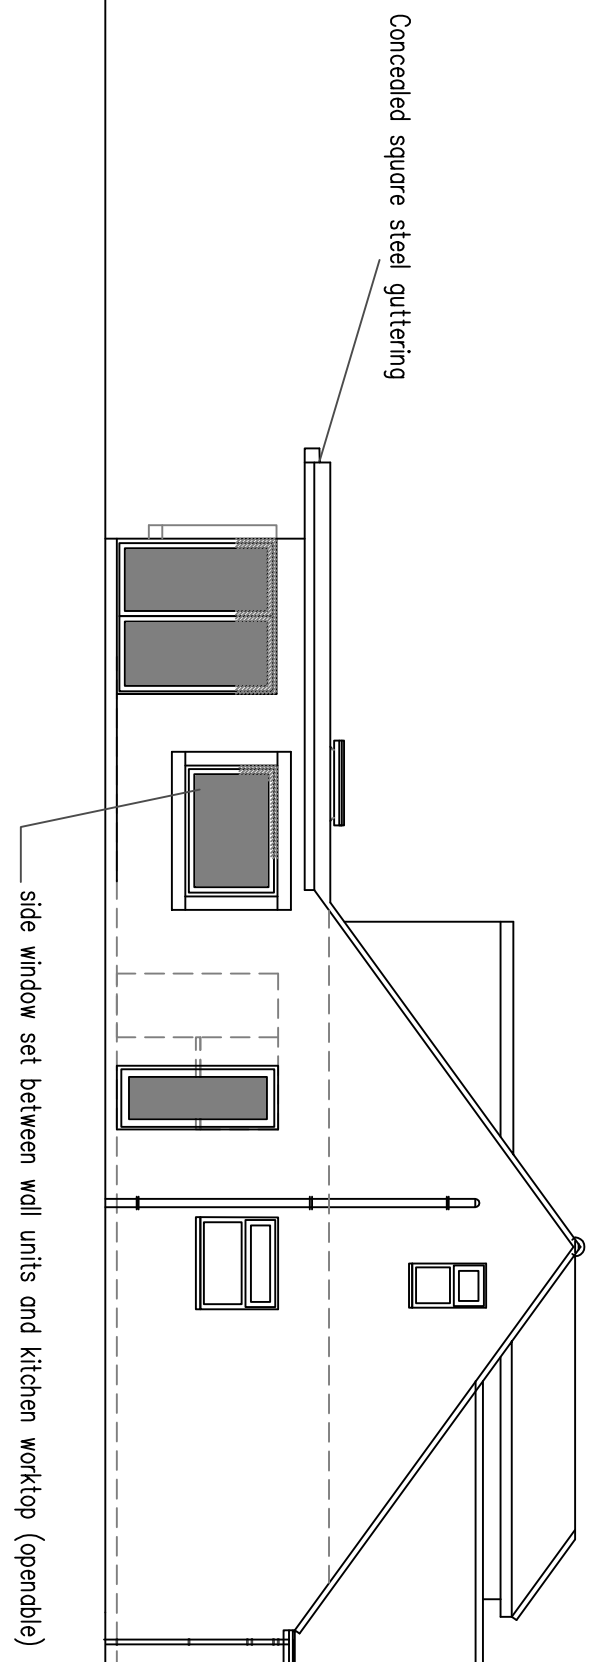

8 East Facing Side Elevation

1m 2m 3m 4m 5m 6m 7m 8m 9m 10m


1:100 Scale Bar

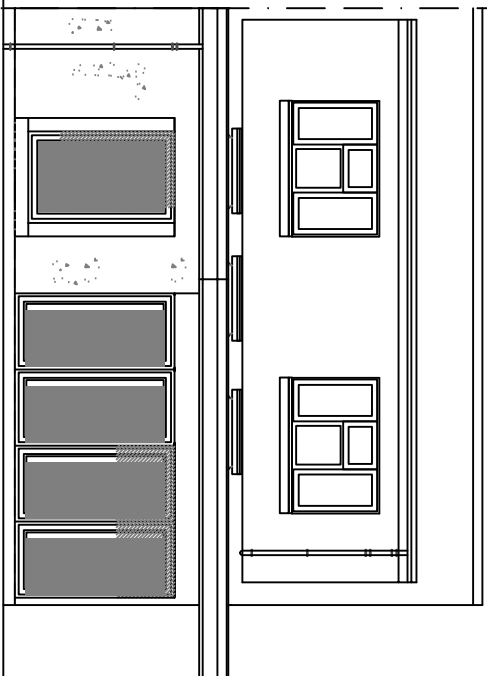

9 South Facing Rear Elevation

1m 2m 3m 4m 5m 6m 7m 8m 9m 10m

1:100 Scale Bar

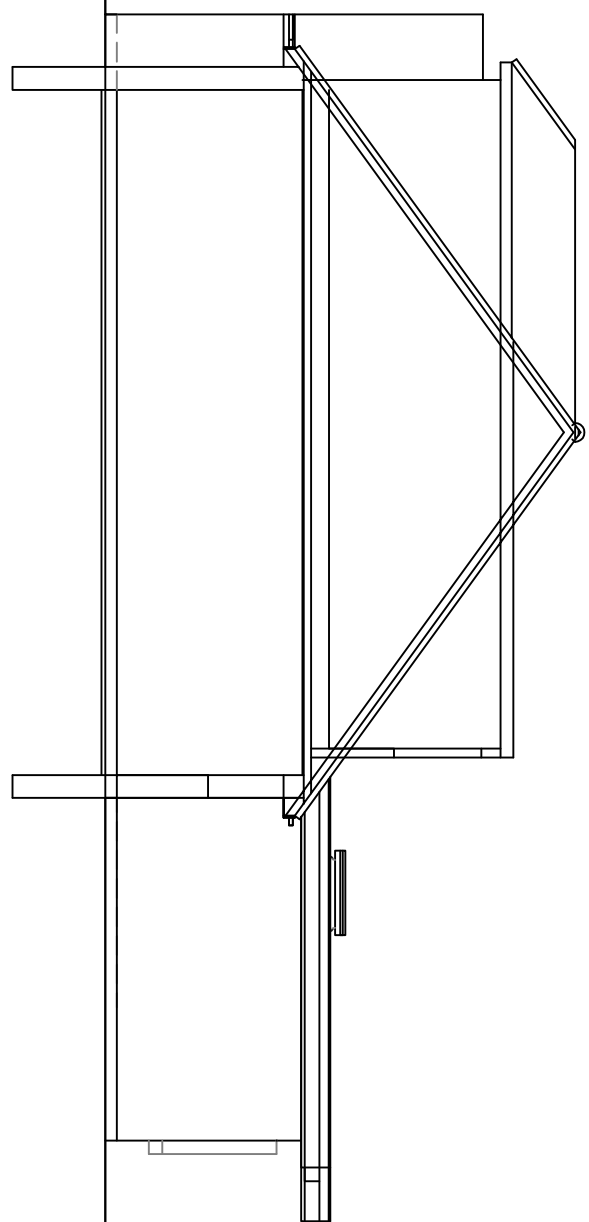

10 West Facing Side Elevation

1m 2m 3m 4m 5m 6m 7m 8m 9m 10m

1:100 Scale Bar

Services Key

- SAT - Satellite television aerial point
- CAIS - data point
- CAIS - Denotes pull cord
- 2 - Denotes light switch (2 way)
- 4 - Denotes light switch (4 way)
- 4 - Denotes telephone
- TV - Denotes television aerial points
- DB - Denotes double socket
- DB - Denotes double socket (floor level)
- DB - Denotes cooker point
- DB - Denotes spur
- DB - Denotes external water tap

- radator - Denotes radiator
- PIR - Denotes PIR detector
- SP - Denotes smoke detector
- HD - Denotes heat detector
- meter - Denotes meter


- light - Denotes wall light
- rose - Denotes ceiling rose
- spotlight - Denotes spotlight
- fluorescent tube - Denotes fluorescent tube

Notes:
Final number of sockets, lights, radiators, positions etc to be agreed with the Client.

Contractor to assess existing electrical system and meter/distribution board and advise of any additional work required due to new works.

Structural Engineer to confirm all beam layouts and sizes


DO NOT SCALE FROM THIS DRAWING EXCEPT FOR PLANNING DRAWINGS TO BE READ IN CONJUNCTION WITH ALL OTHER ARCHITECT'S & STRUCTURAL ENGINEER'S CONTRACT DRAWINGS & SPECIFICATIONS. ANY DISCREPANCIES MUST BE BROUGHT TO THE ATTENTION OF THE ARCHITECT IMMEDIATELY. THE CONTRACTOR MUST VERIFY ALL DIMENSIONS BY SITE MEASUREMENT BEFORE ORDERING MATERIALS OR SUBSTITUTING MATERIALS & PRODUCTS TO THOSE NAMED WILL BE ACCEPTABLE IF PROVEN TO BE OF EQUAL OR HIGHER PERFORMANCE AND NOT IN CONFLICT WITH OTHER ELEMENTS. FOUNDATIONS/FLOOR CONSTRUCTION DESIGNED BY STRUCTURAL ENGINEER TO SUIT LOCAL SOIL CONDITIONS. ALL TO BE APPROVED BY BUILDING CONTROL.

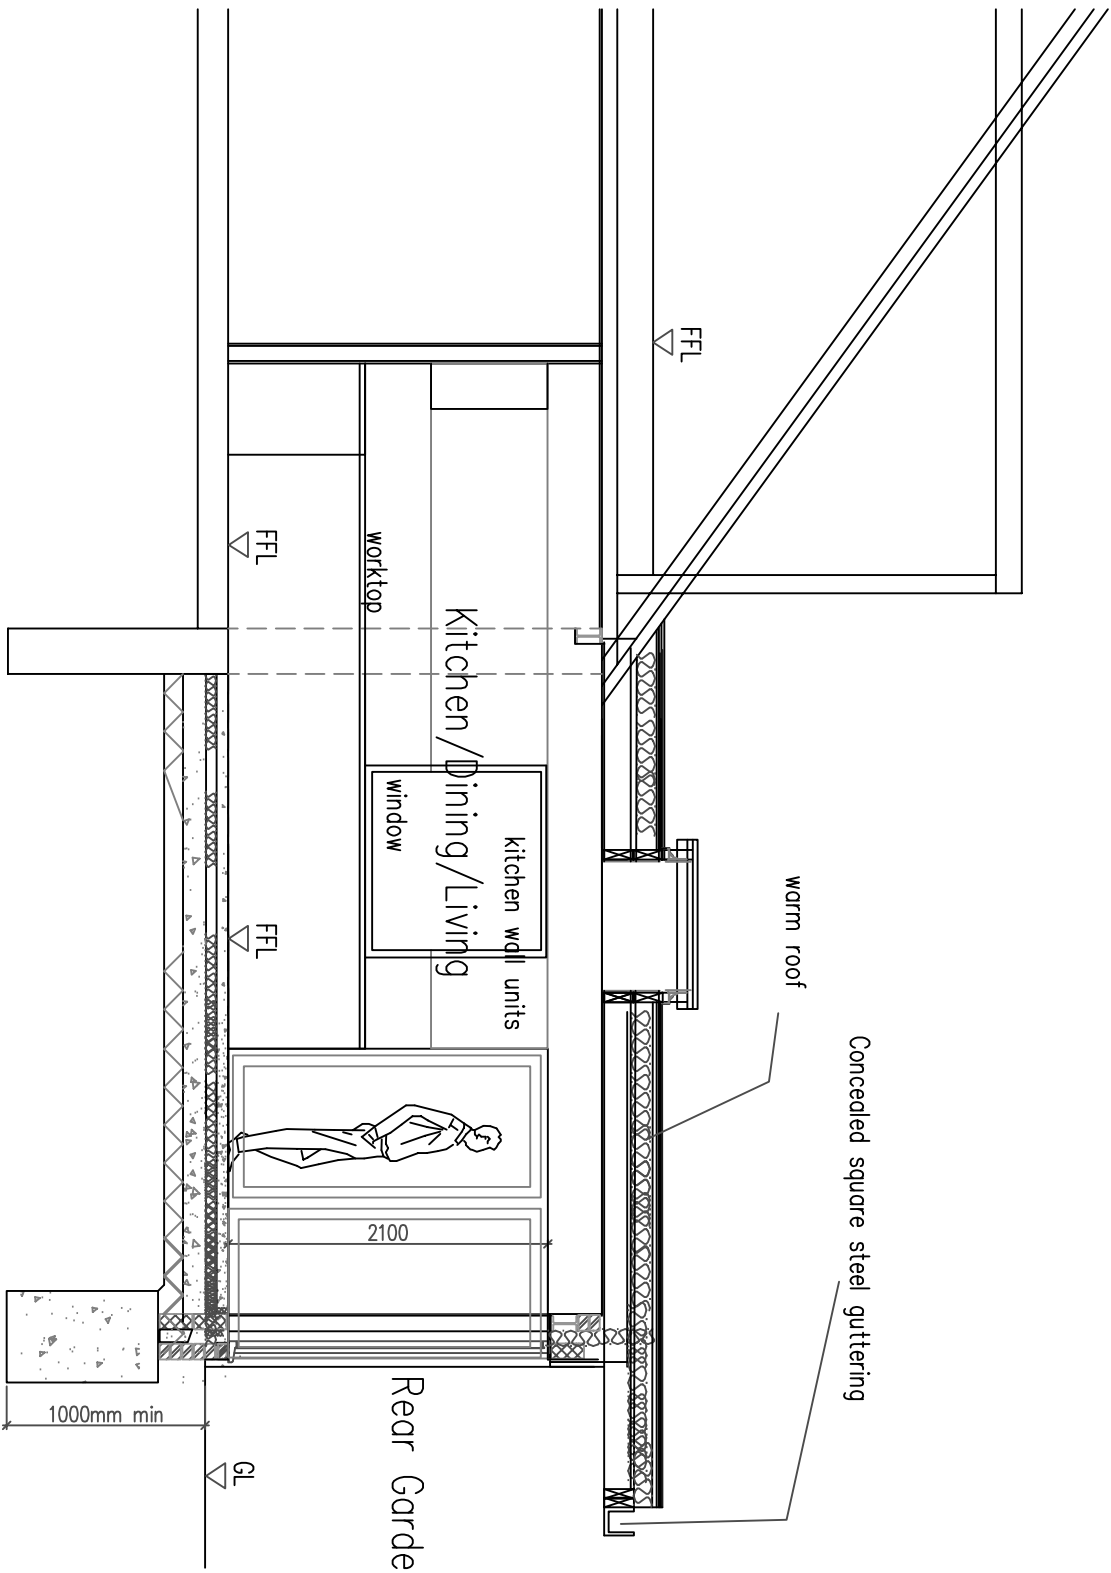

11 Section A-A

1m 2m 3m 4m 5m 6m 7m 8m 9m 10m


1:50 Scale Bar

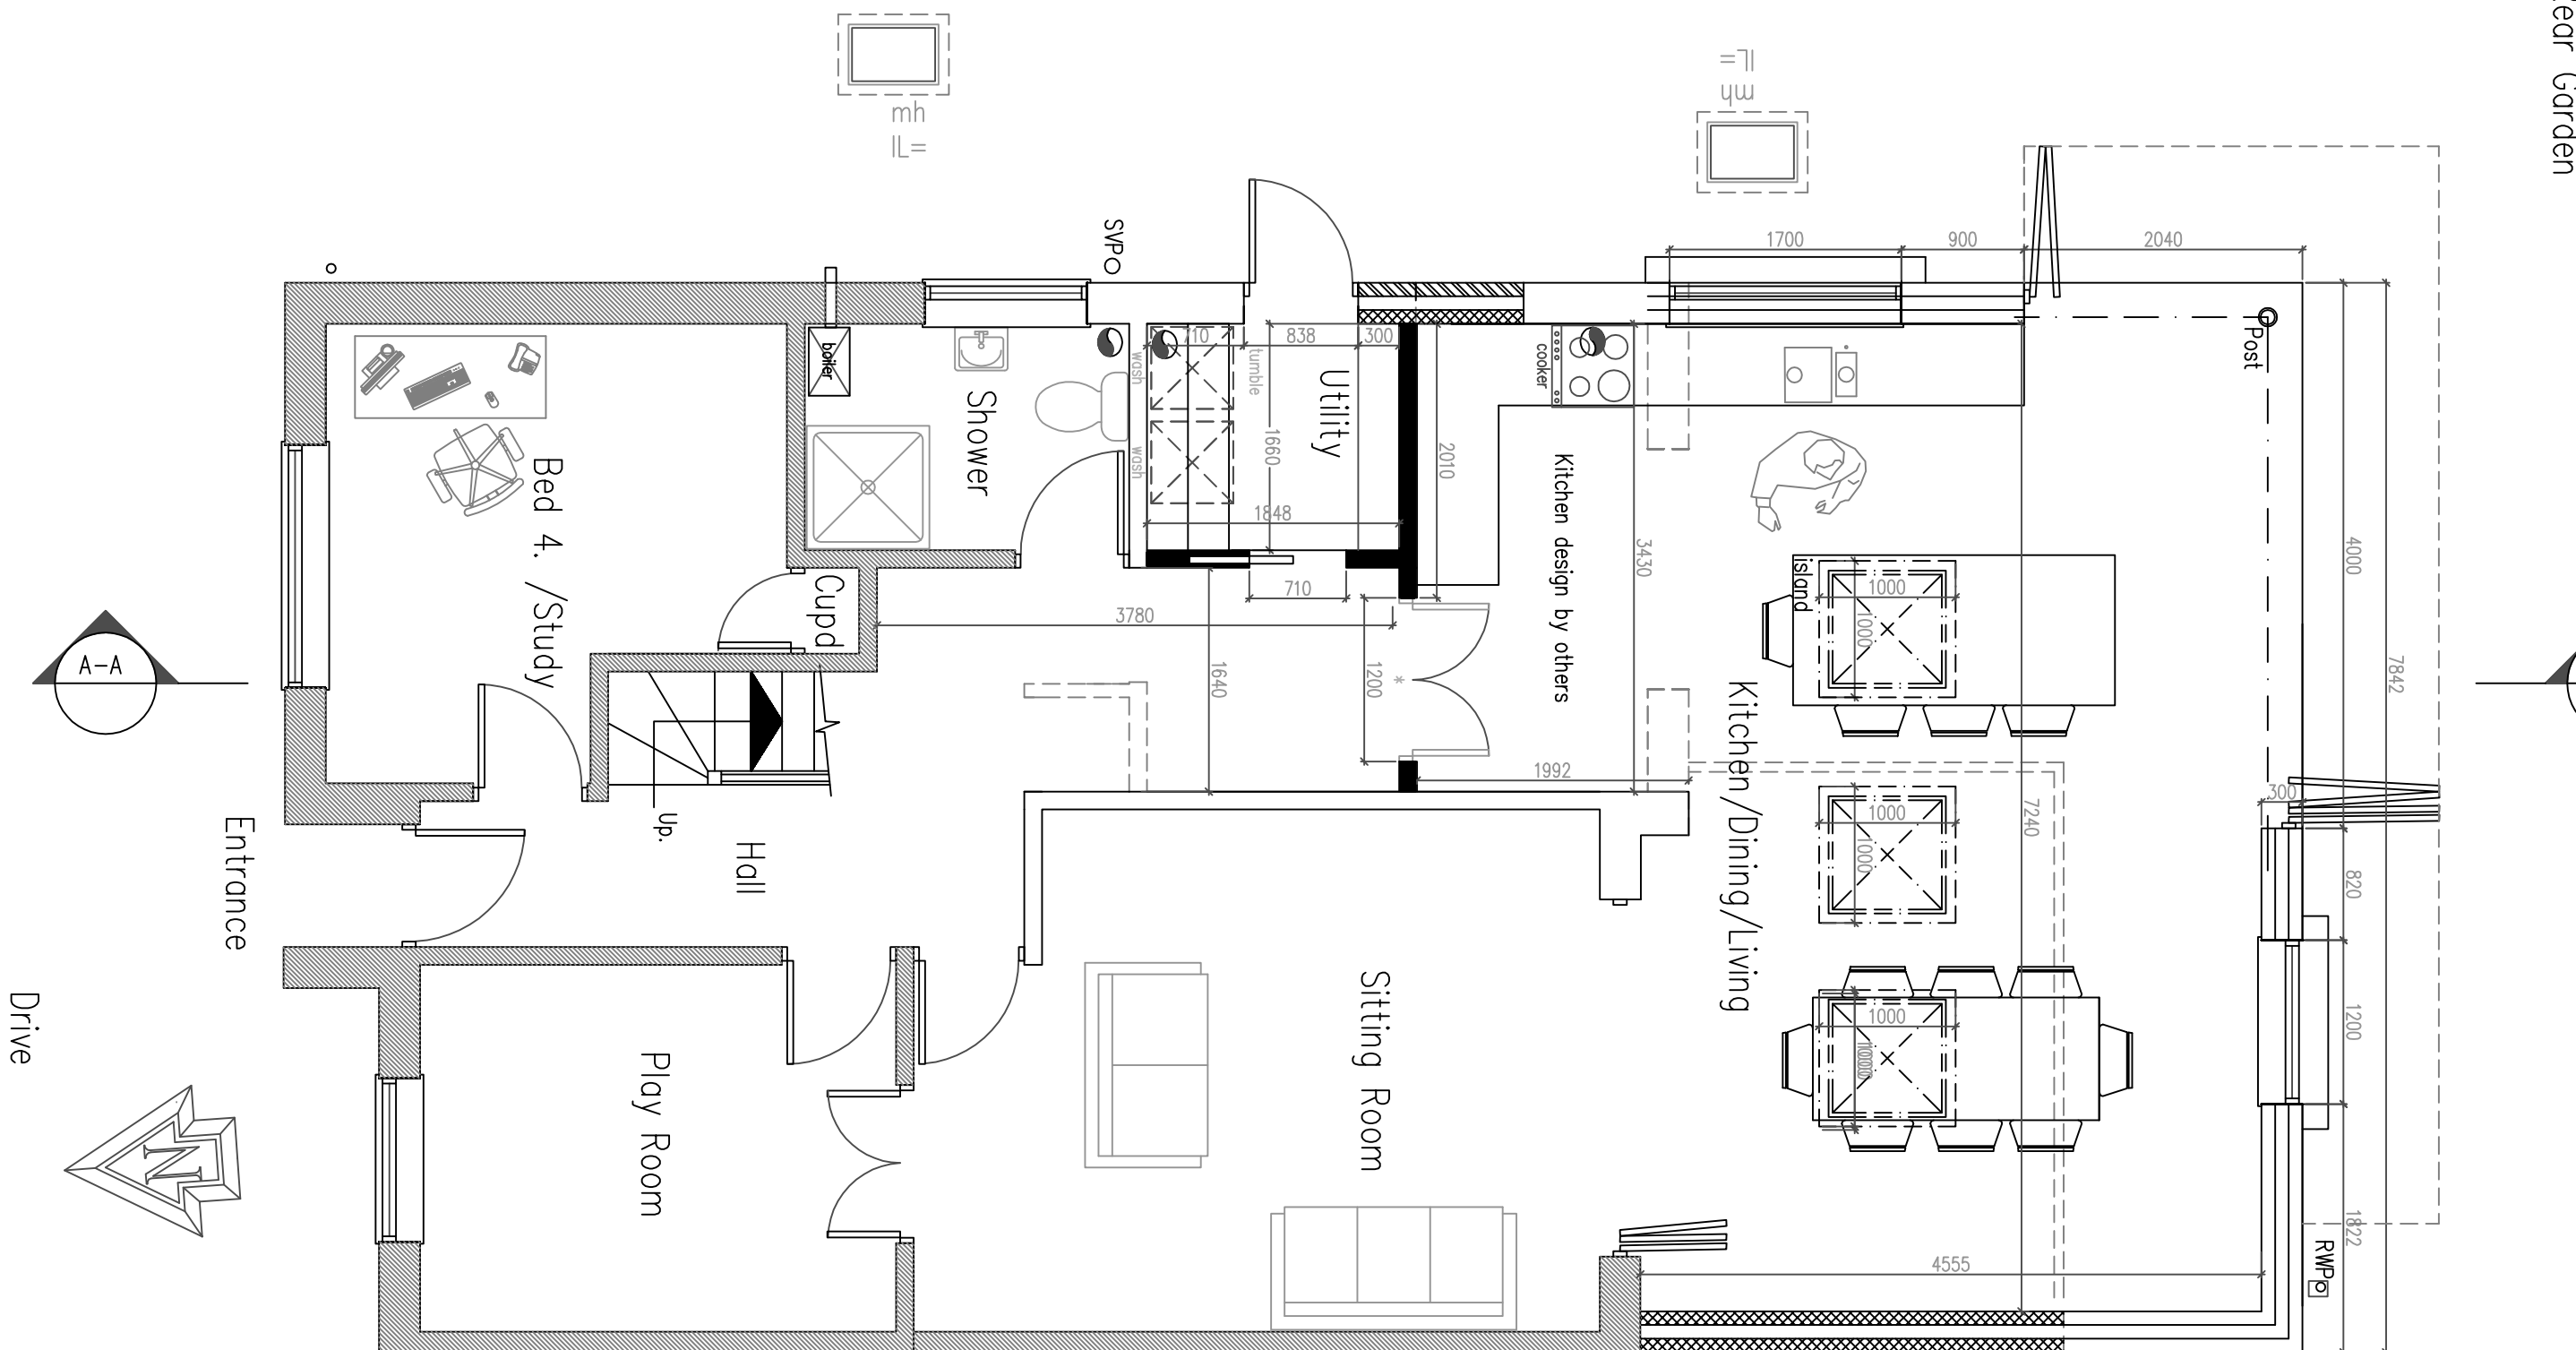

6 Ground Floor Plan

1m 2m 3m 4m 5m 6m 7m 8m 9m 10m

1:50 Scale Bar

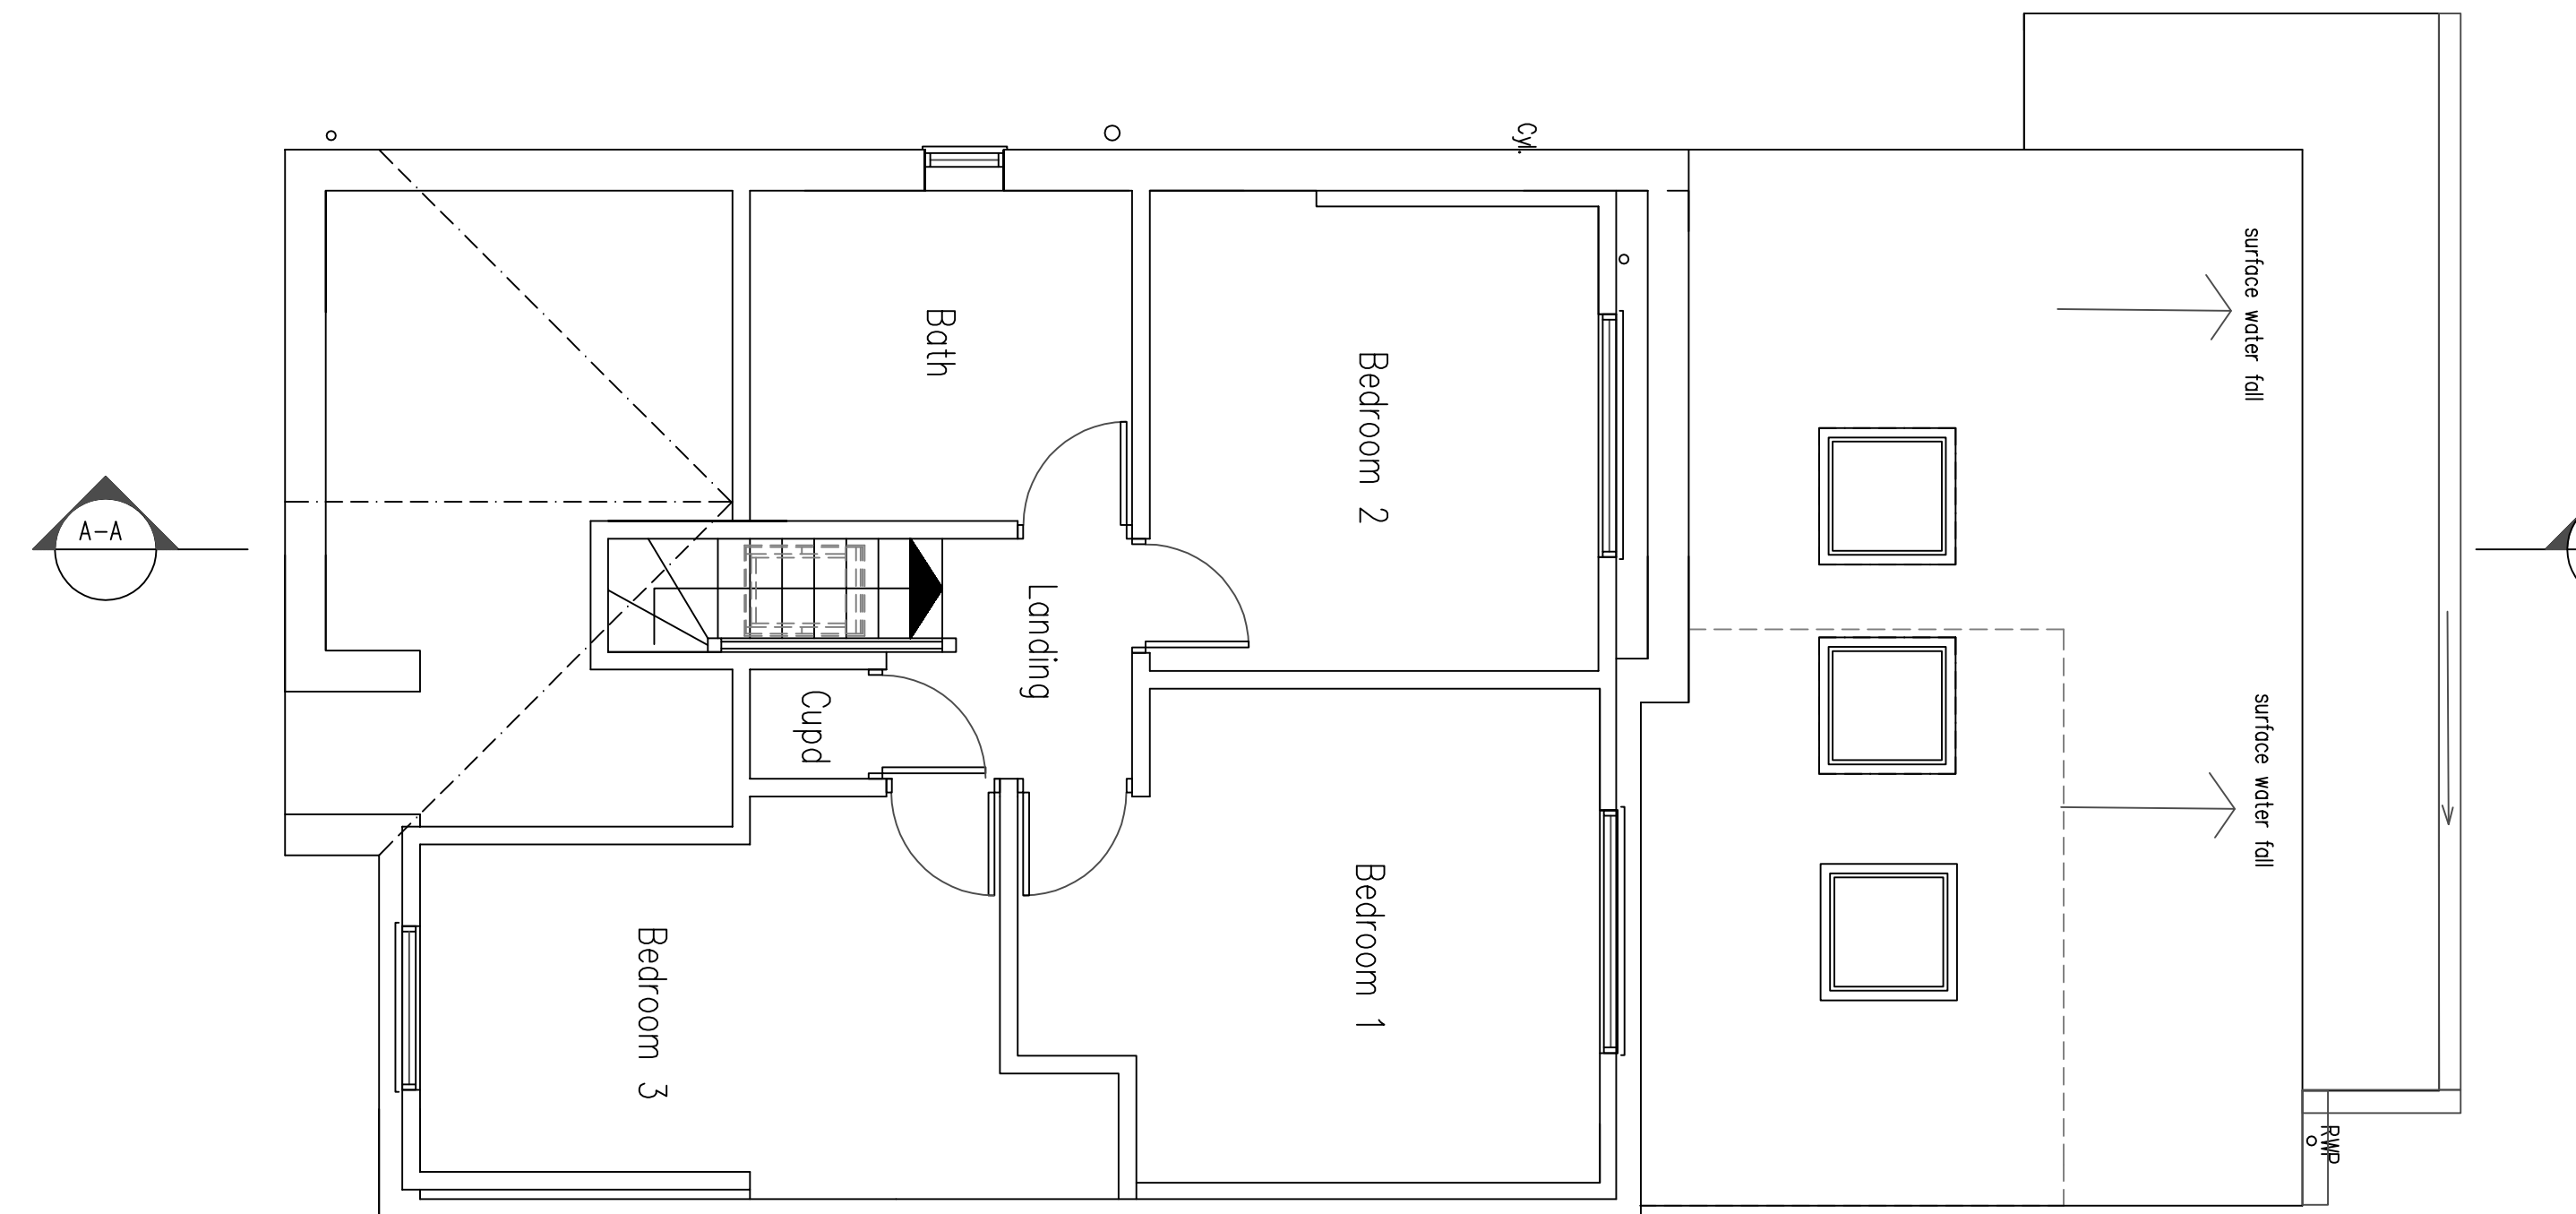

7 First Floor Plan

1m 2m 3m 4m 5m 6m 7m 8m 9m 10m

1:50 Scale Bar

Copyright of:

Architectural & Planning Services

7 Errington Rd

Shoreham By Sea

West Sussex

BN43 5NQ

BJW

01273 441009

01858689101

web@bjwarchitectural.co.uk

web@bjwarchitectural.co.uk

Date: 14.01.2024

Drawn: BJW

Scale: 1:50 1:100

Paper size: A1

Dwg. No. 02

Rev'n F

Note: All dimensions to be checked on site.