


NOTES
Do not scale from this drawing.
Any discrepancies should be reported immediately.
This drawing is copyright. It must not be reproduced or disclosed to third parties without our prior permission.
This drawing is to be read in conjunction with all relevant consultants, specialist manufacturers drawings and specifications.
Any surveyed information incorporated within this drawing cannot be guaranteed as accurate unless confirmed by fixed dimension.
All dimensions are in millimetres unless noted otherwise.

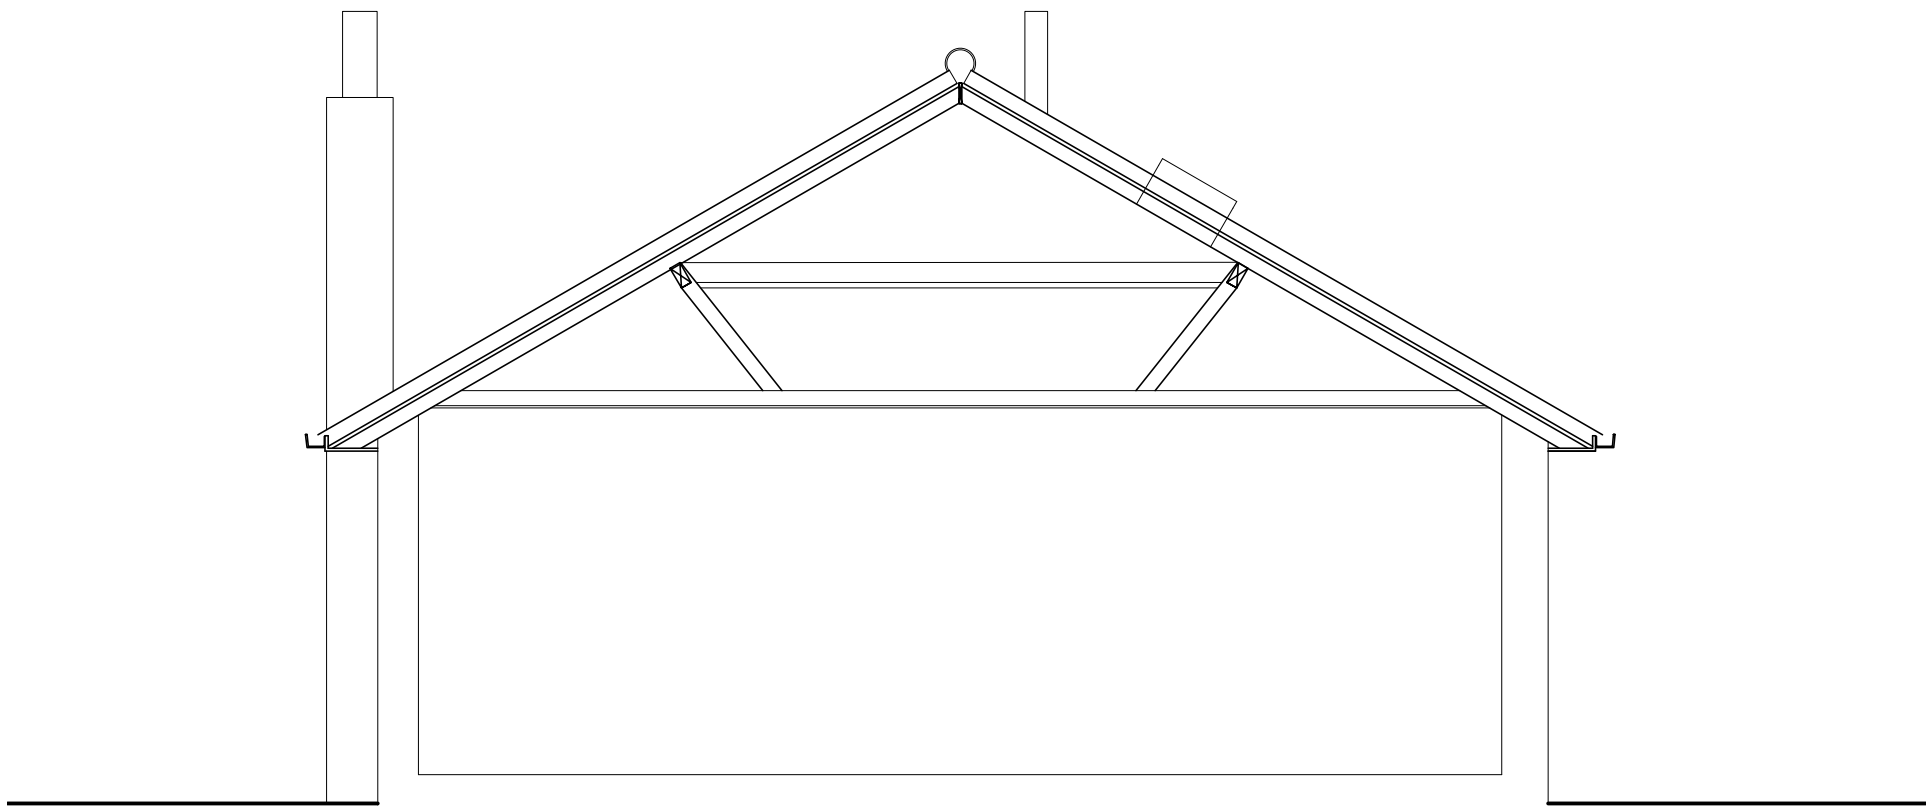


Cross section



West Elevation (front)




South Elevation

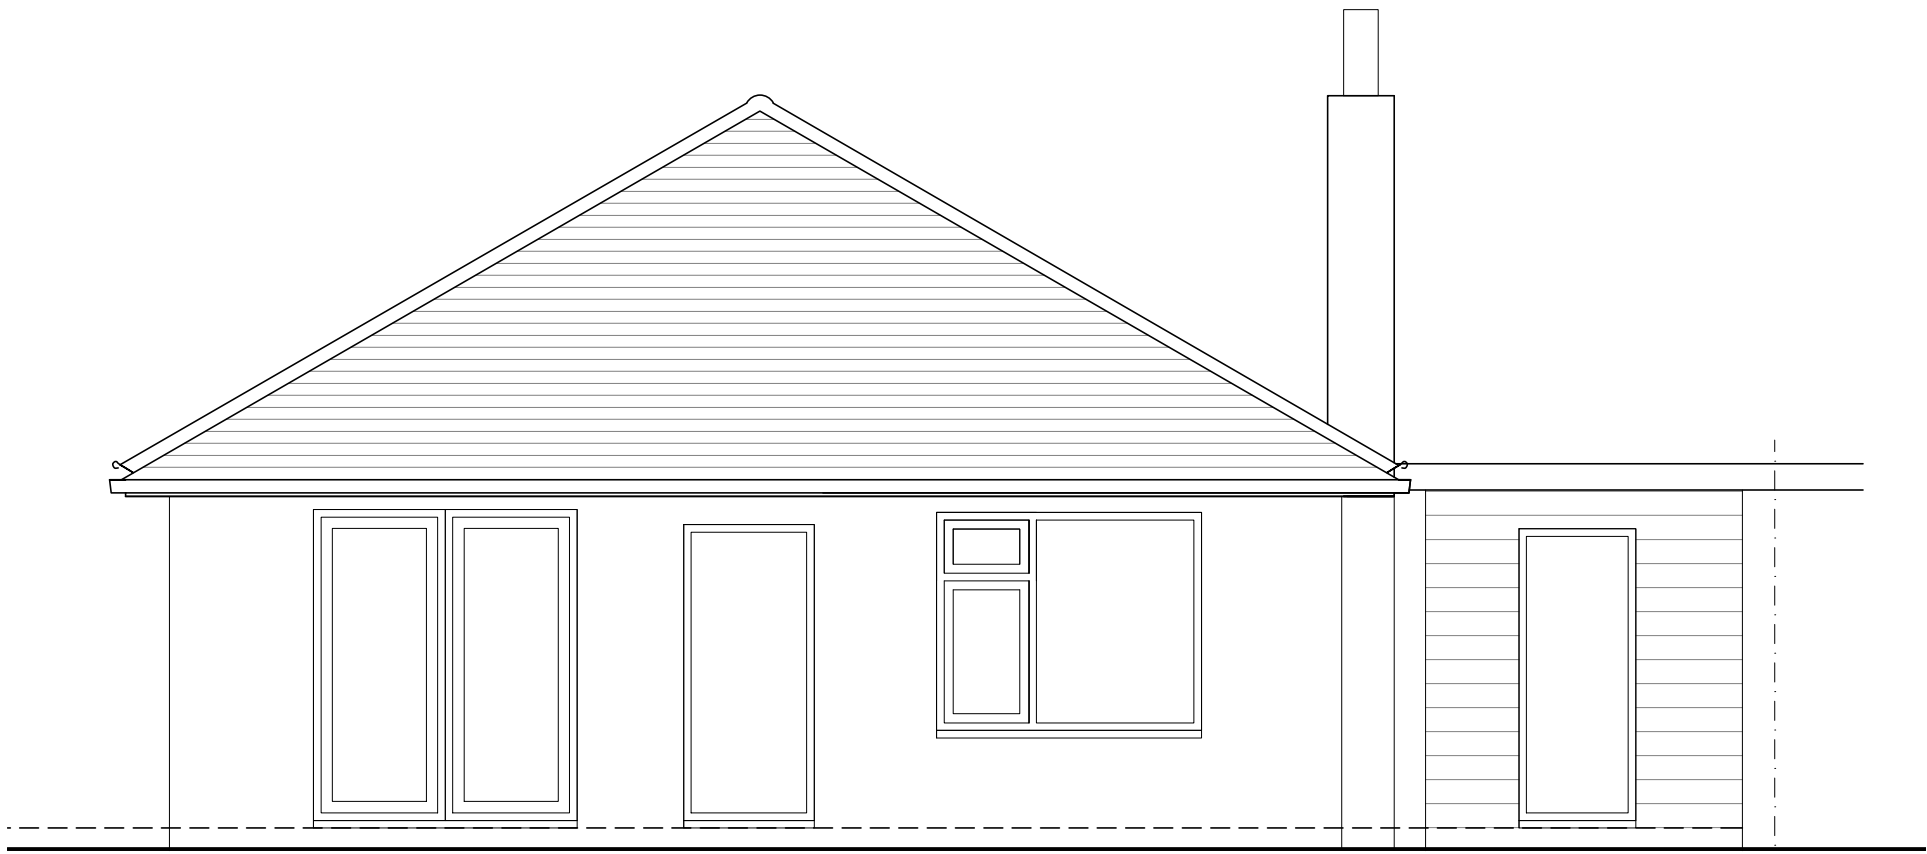

East Elevation (rear)



North Elevation

 

studio@dwellarchitecture.com Tel: 01444 831 800 www.dwellarchitecture.com Fax: 01444 220 499				
Drawing Status				
MEASURED SURVEY				
Client Claudia Lyle & Brendan Graaf				
Project Alterations and Extension 6 Hillcrest Close, Seaynes Hill, RH17 7PJ				
Title Elevation and Cross Section as Existing				
Dwg. 1402 GA 02 Rev.				
Job No. 1402	Date 11/12/24	Scale 1:50 @ A1	Drawn SC	Checked