

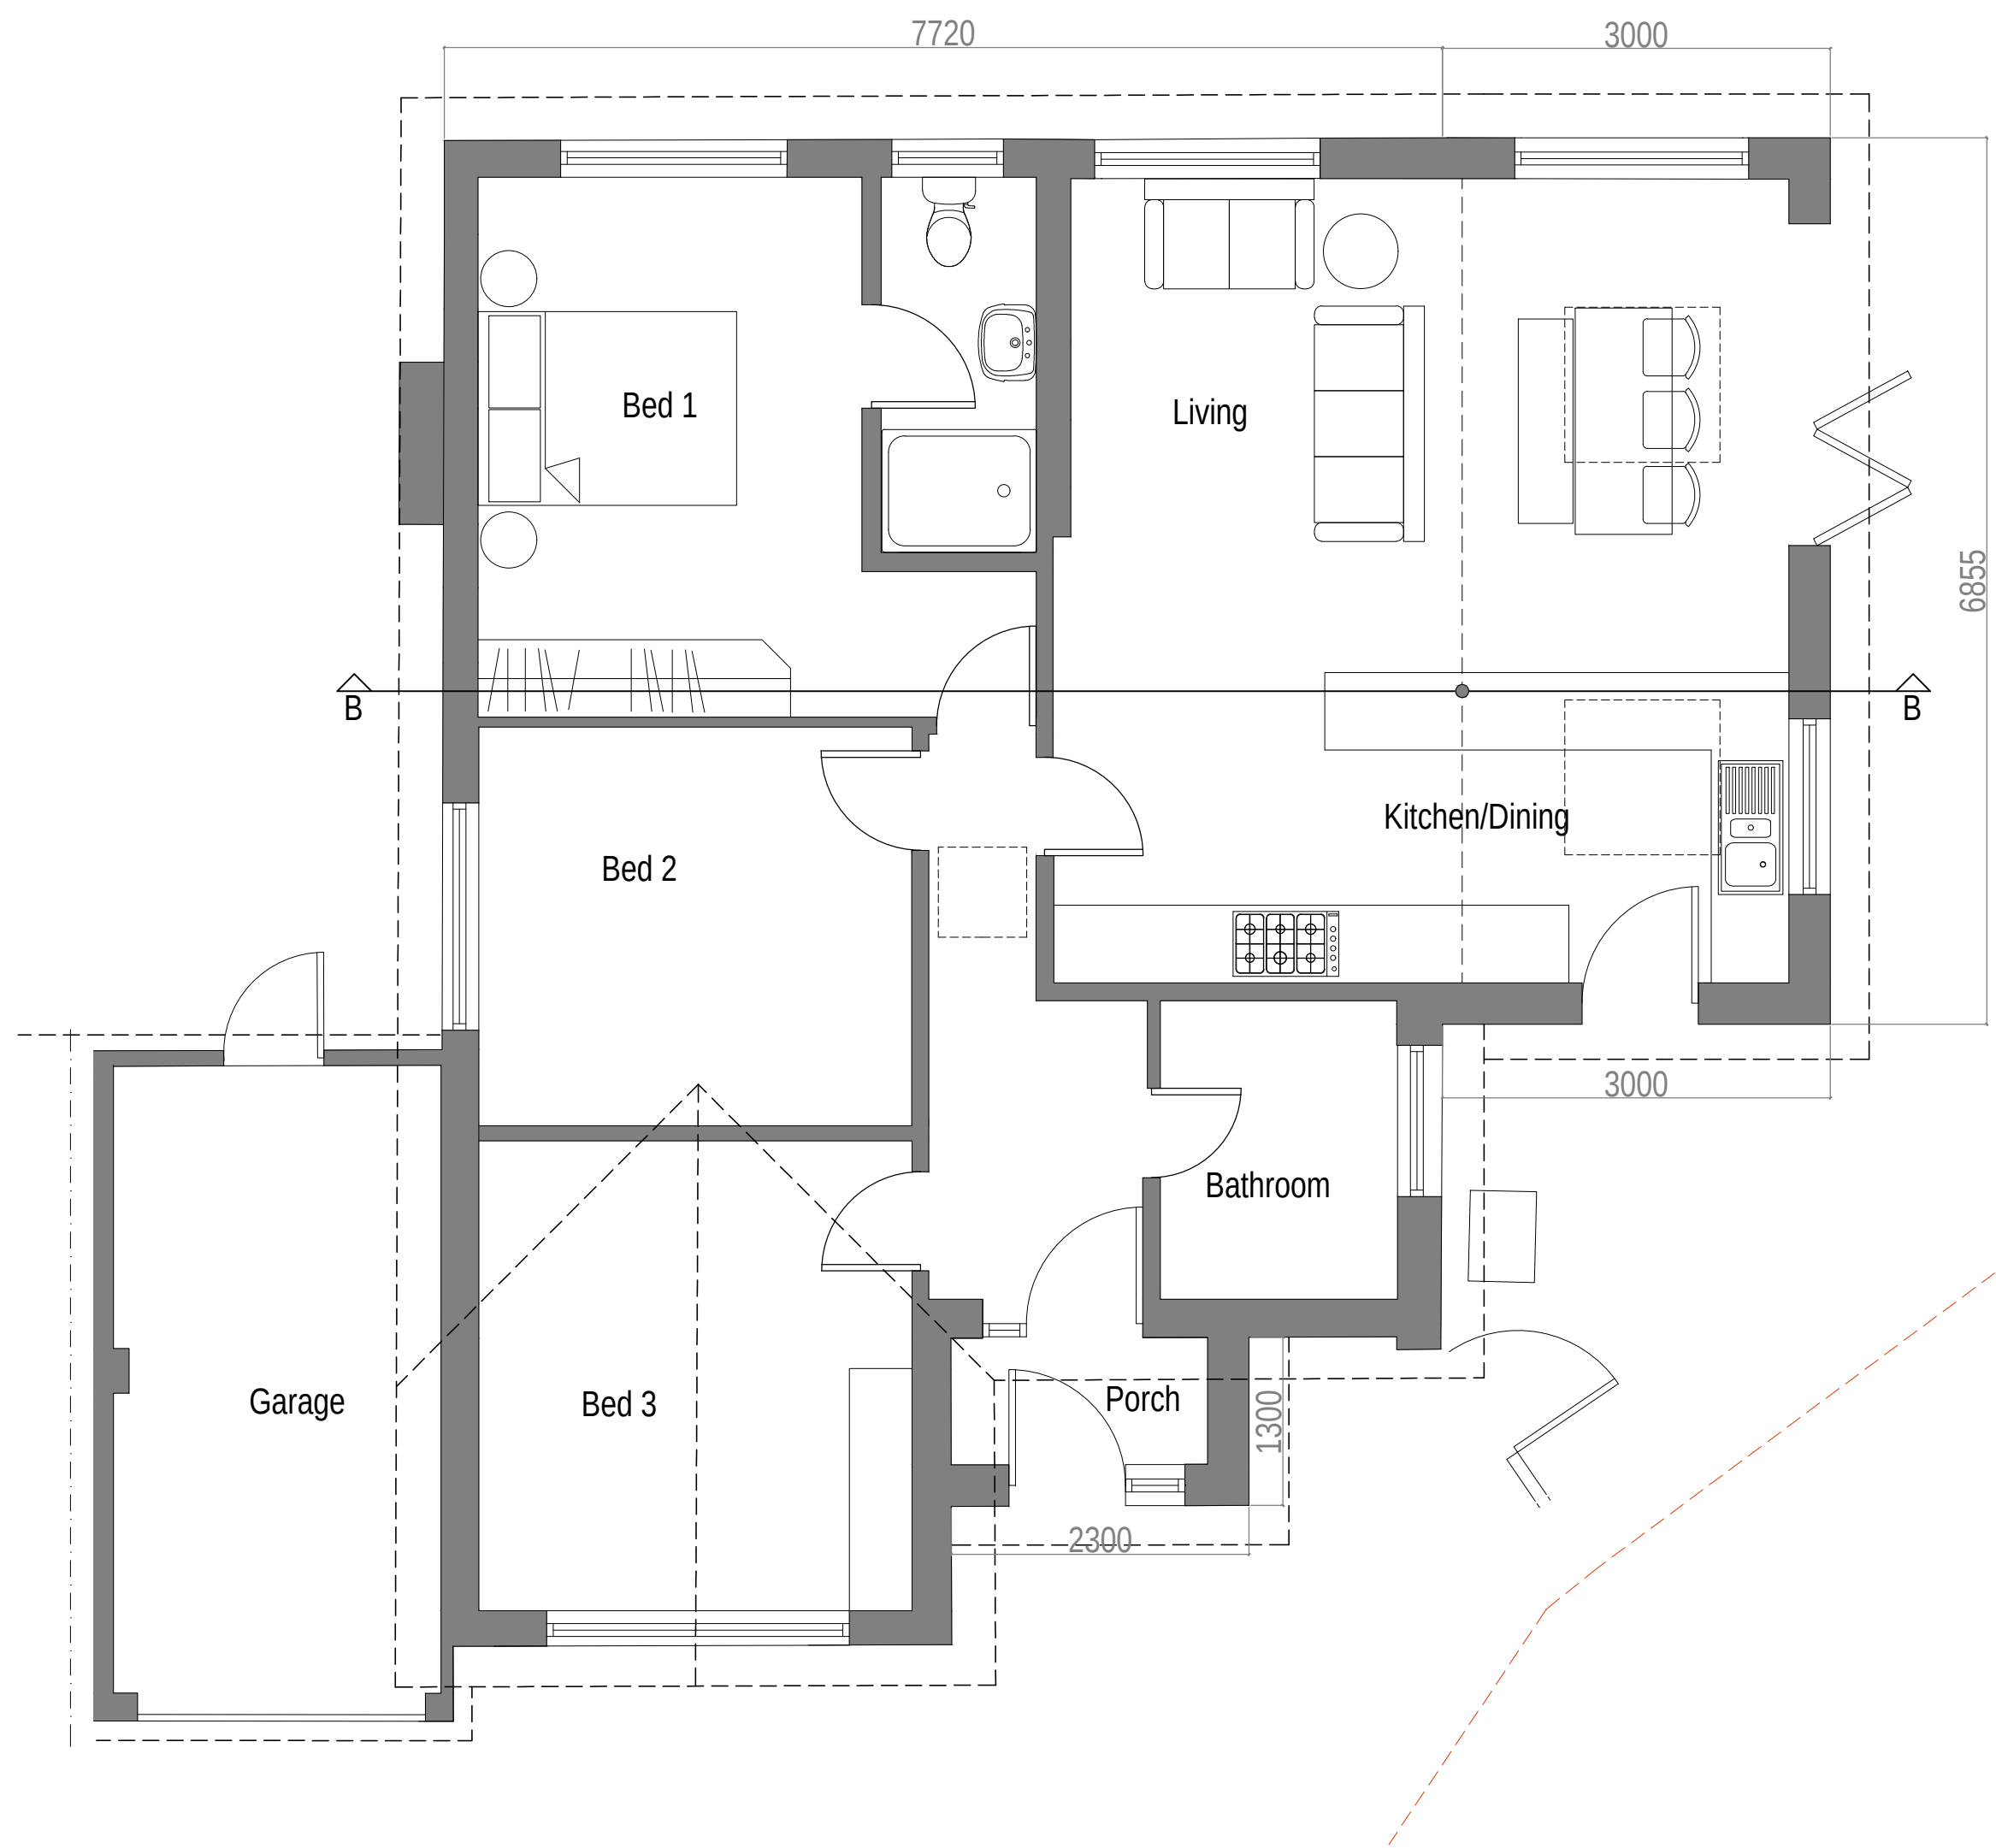


NOTES
Do not scale from this drawing.
Any discrepancies should be reported immediately.
This drawing is copyright. It must not be reproduced or disclosed to third parties without our prior permission.
This drawing is to be read in conjunction with all relevant consultants, specialist manufacturers drawings and specifications.
Any surveyed information incorporated within this drawing cannot be guaranteed as accurate unless confirmed by fixed dimension.
All dimensions are in millimetres unless noted otherwise.

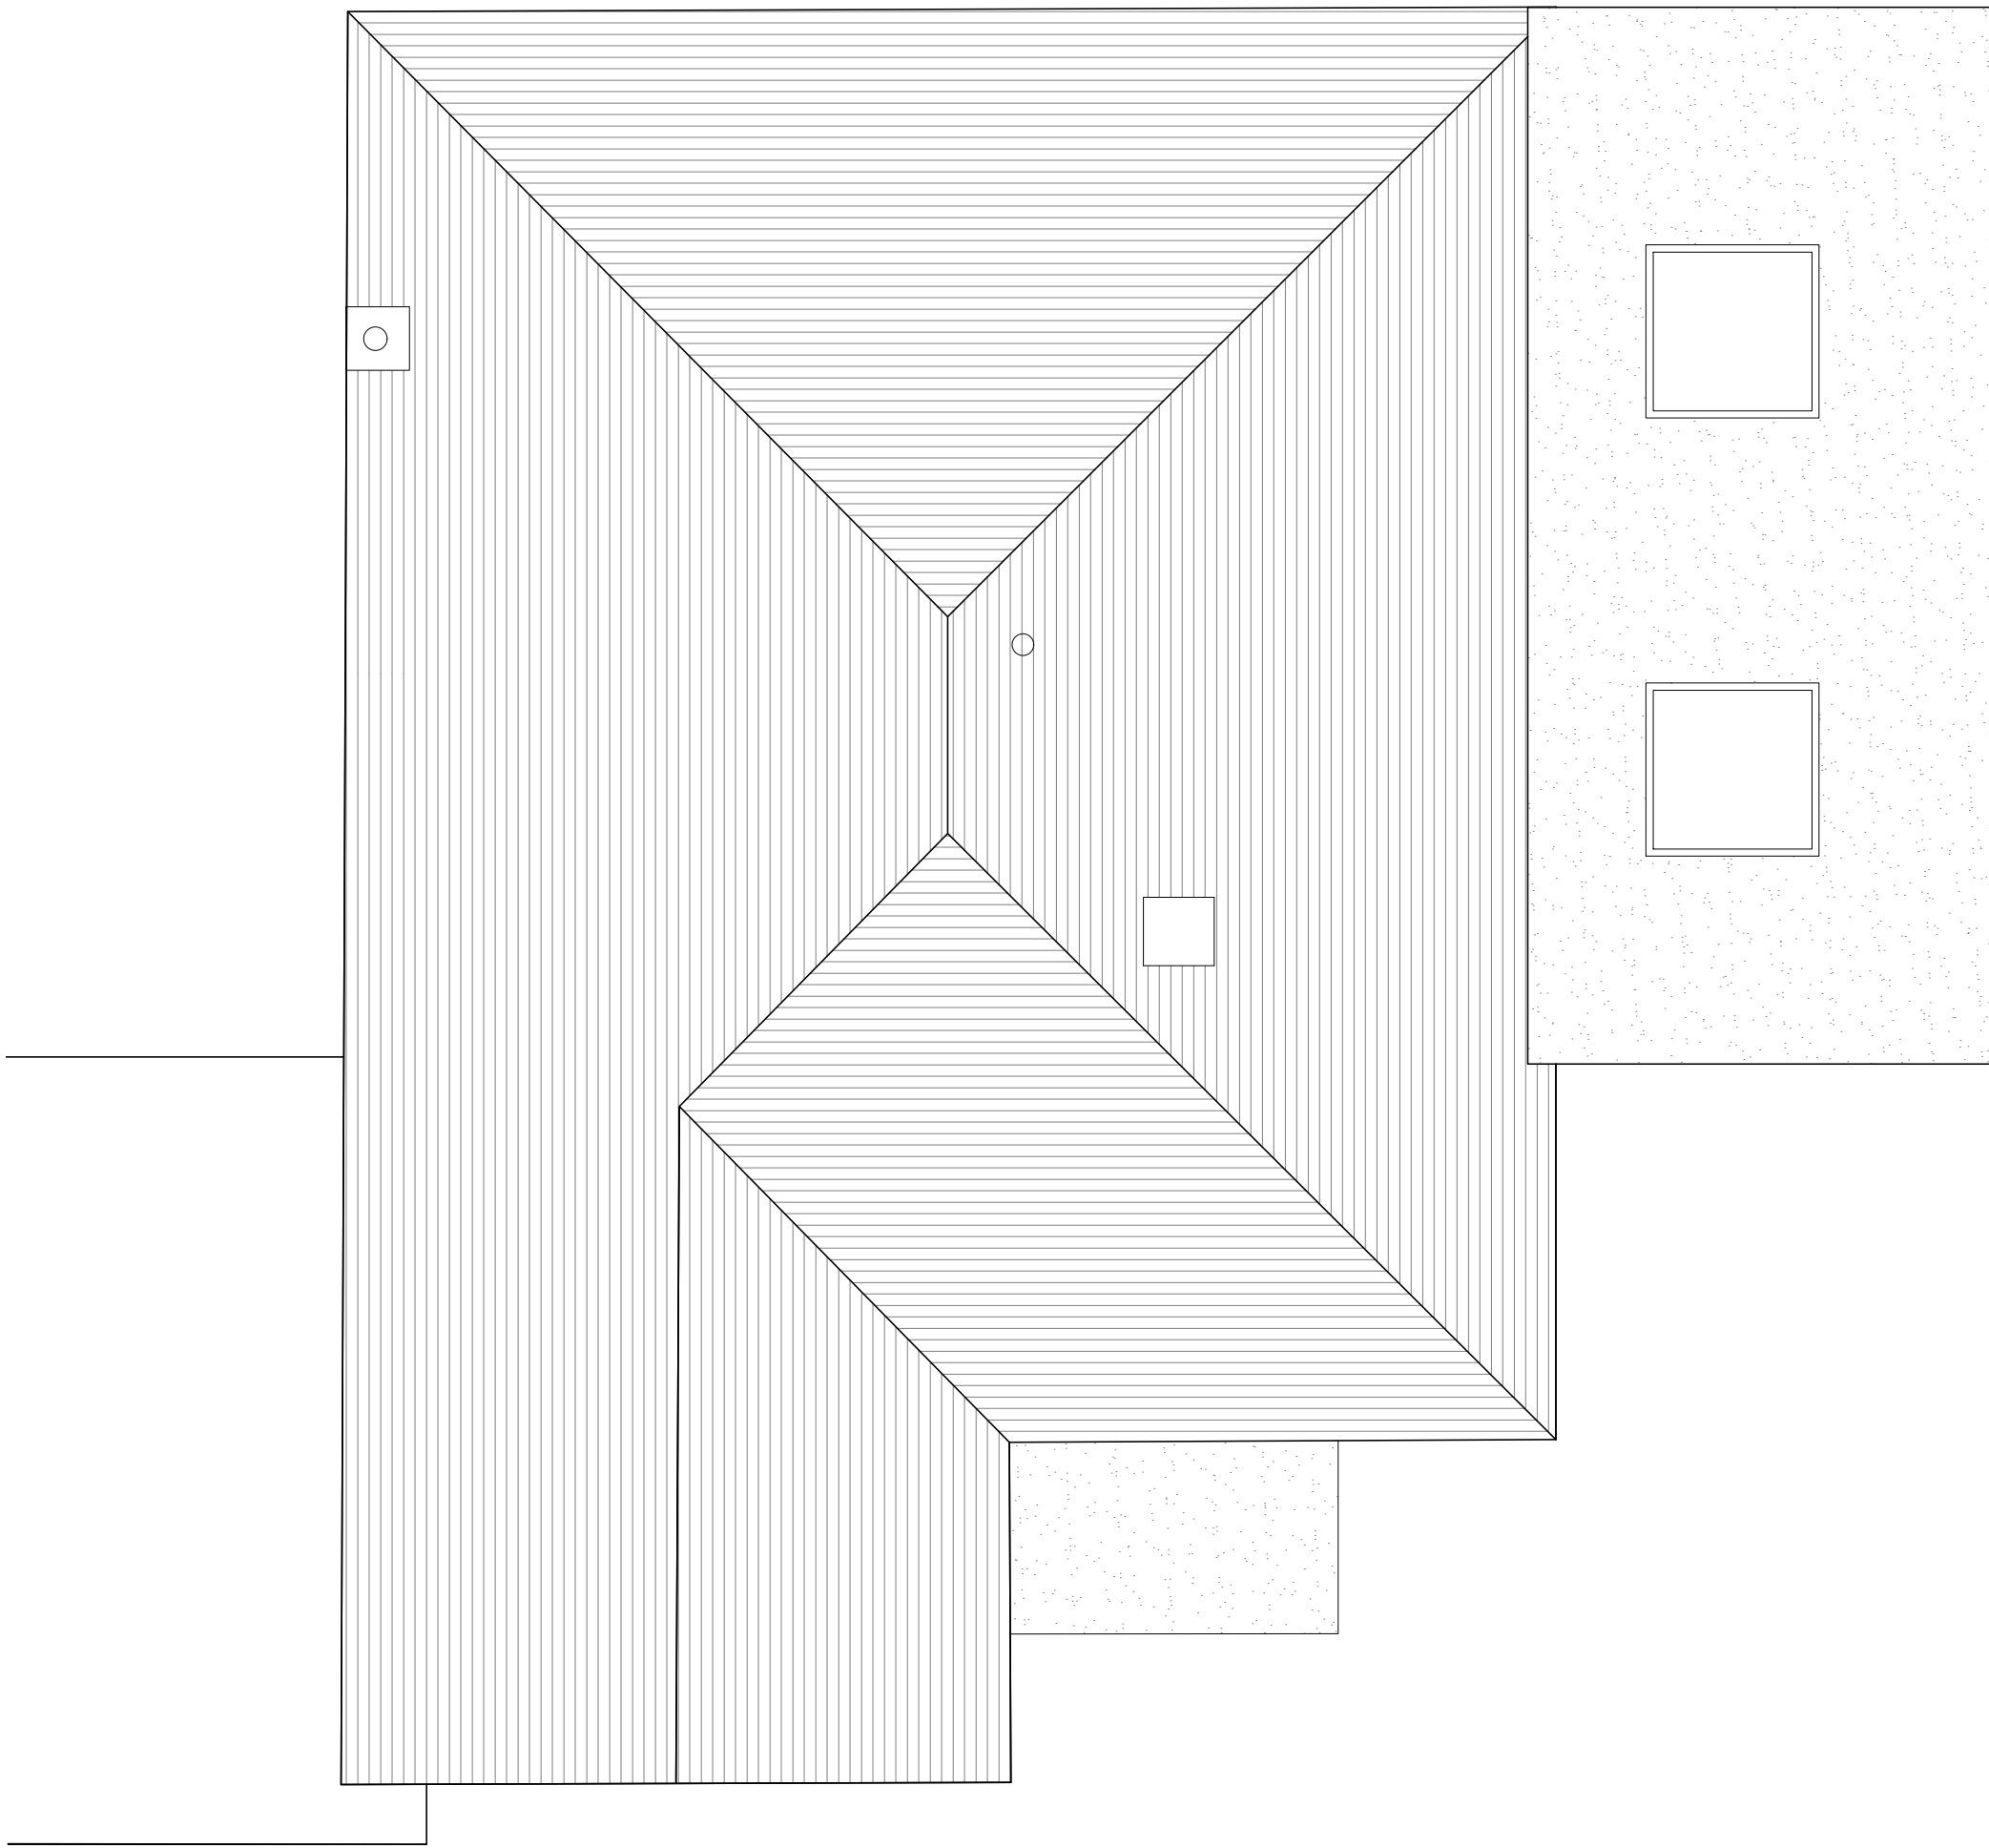


Ground Floor Plan

 

Roof Plan

 

A		17/03/25		SC	Prepared for planning	
Rev	Date	Author	Description			
						
						
studio@dwellarchitecture.com			Tel: 01444 831 800			
www.dwellarchitecture.com			Fax: 01444 220 499			
Drawing Status						
PLANNING						
Client						
Claudia Lyle & Brendan Graaf						
Project						
Alterations and Extension						
6 Hillcrest Close, Scaynes Hill, RH17 7PJ						
Title						
Ground floor and Roof Plans						
as Proposed						
Dwg. 1402 GA 10 Rev. A						
Job No.	Date	Scale	Drawn	Checked		
1402	28/02/25	1:50 @ A1	SC			