


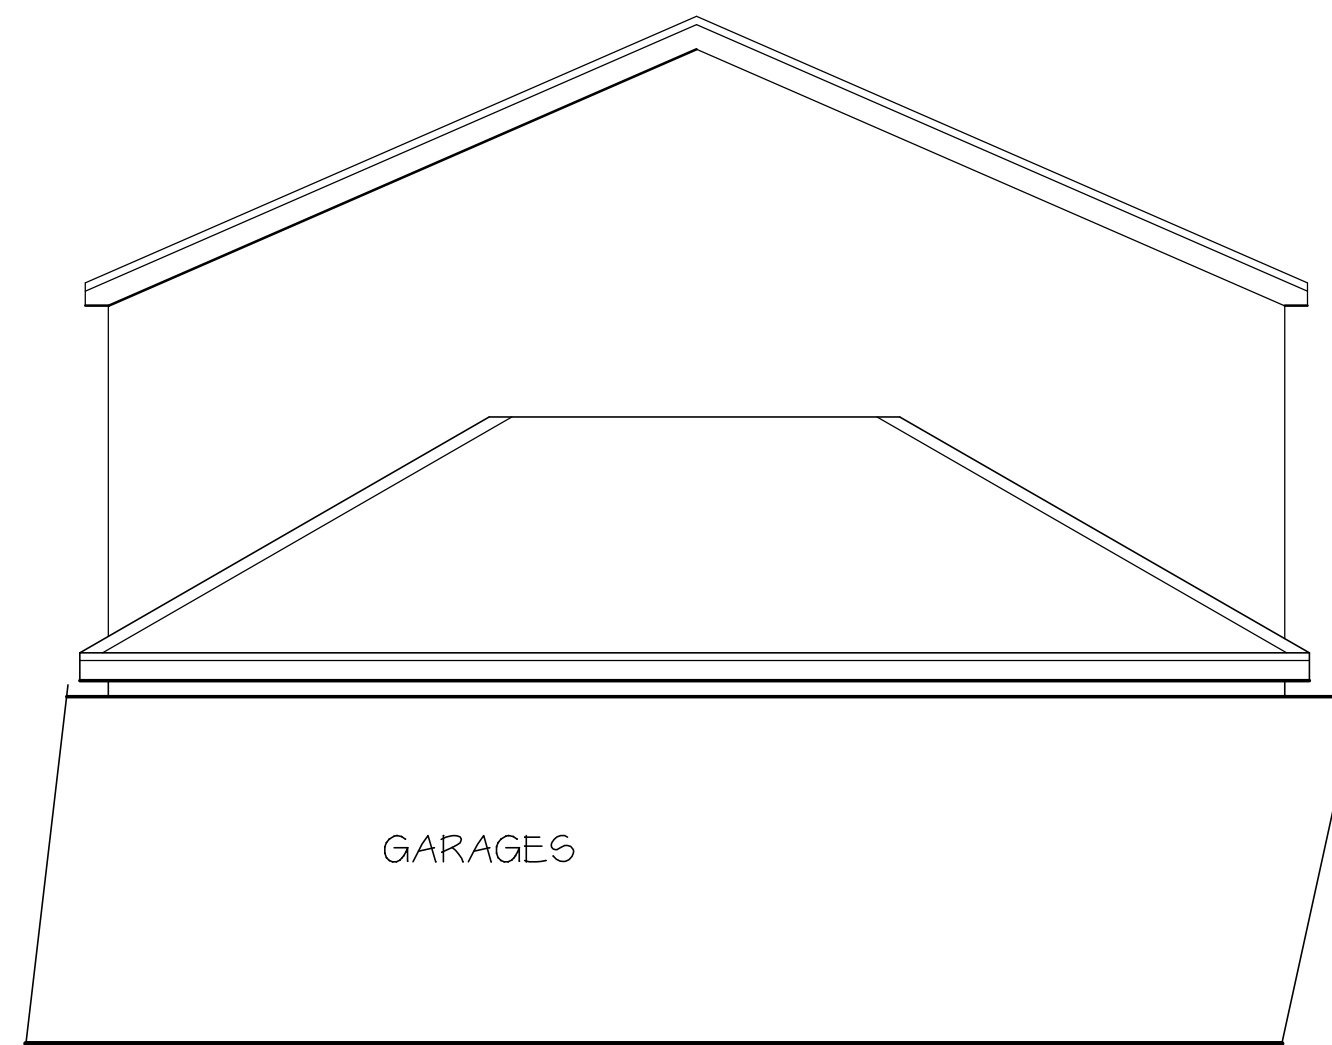



WEST ELEVATION





SOUTH ELEVATION



EAST ELEVATION

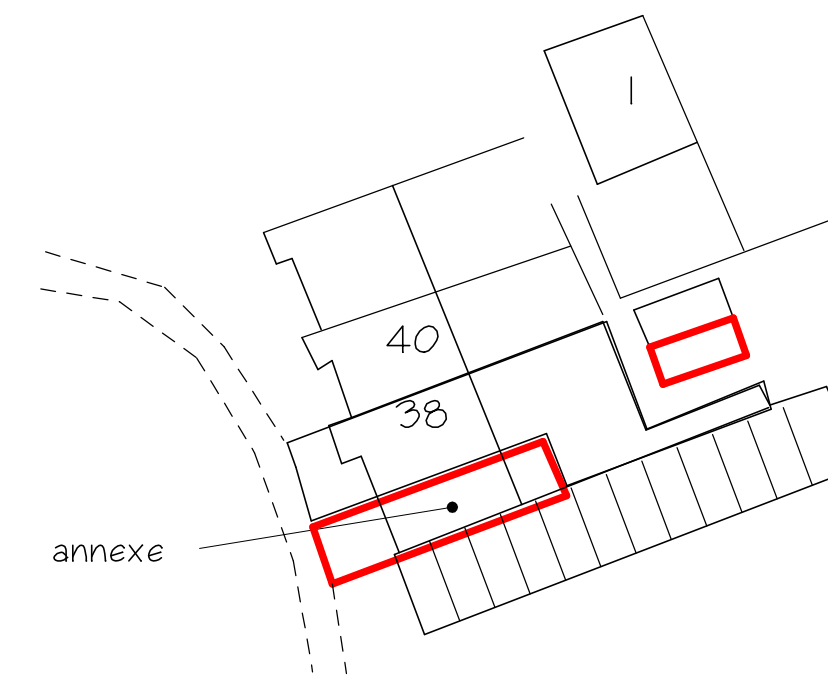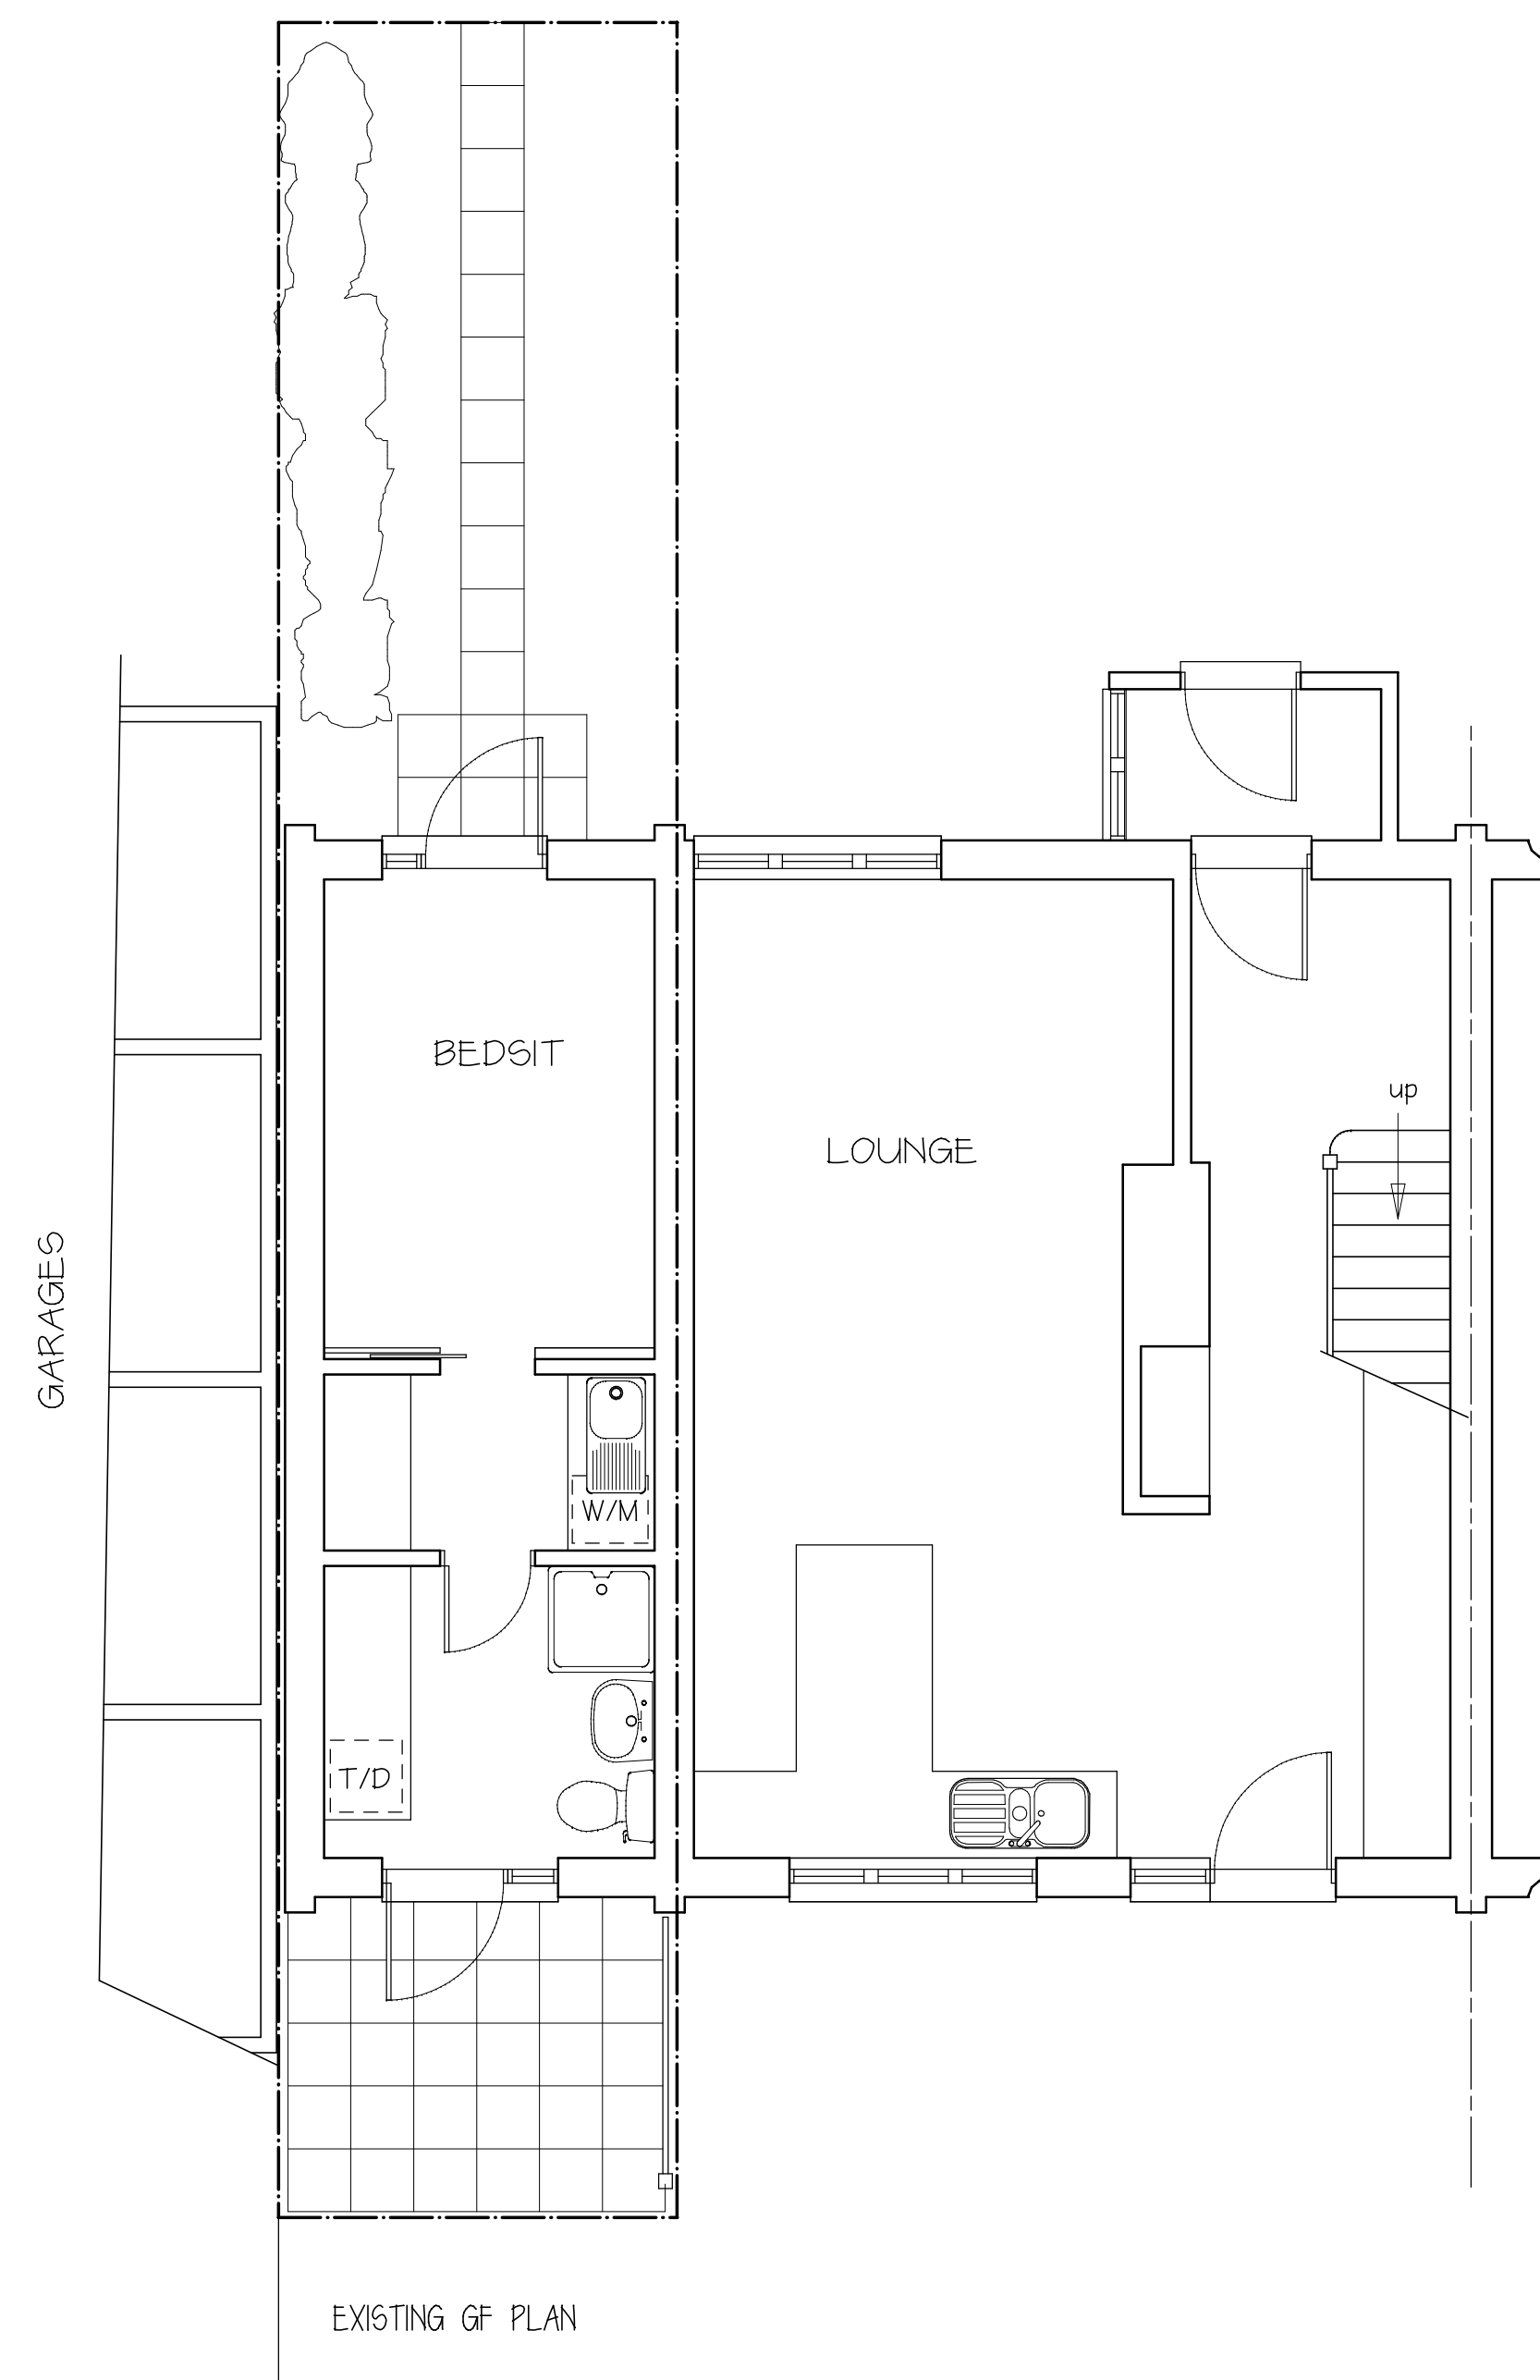

BLOCK PLAN 1:500

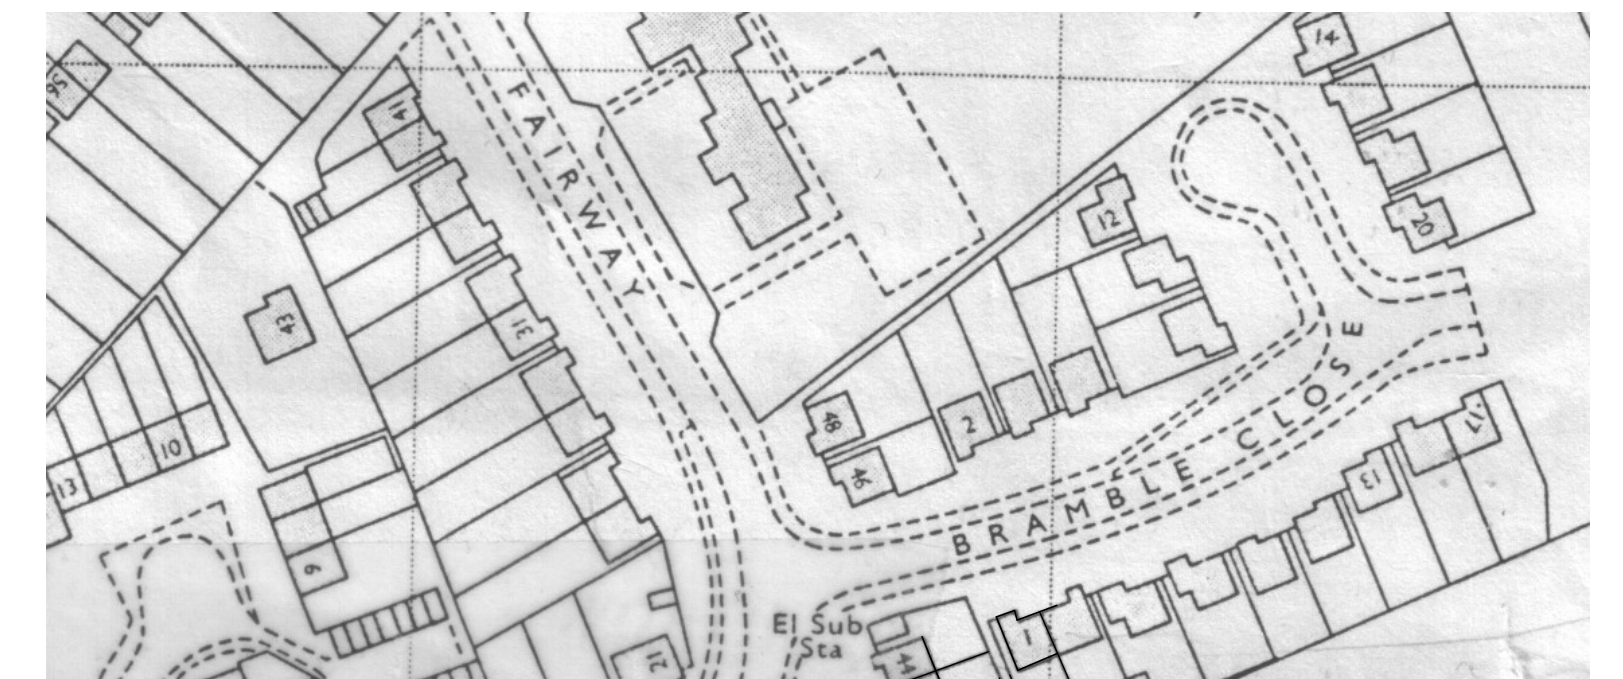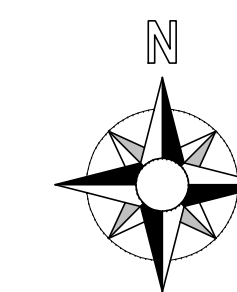

LOCATION PLAN 1:1250

COU to annexe
38 Fairway
Cophorne

for S Fuller Esq

P R Gosling — architectural consultants
2 Riddens Close
Plumpton Green
07774 658118

scale 1:50, 1:100 @ A1

date Aug 25

drawn PAG

drawing no.

230.25.01b