


Site plan

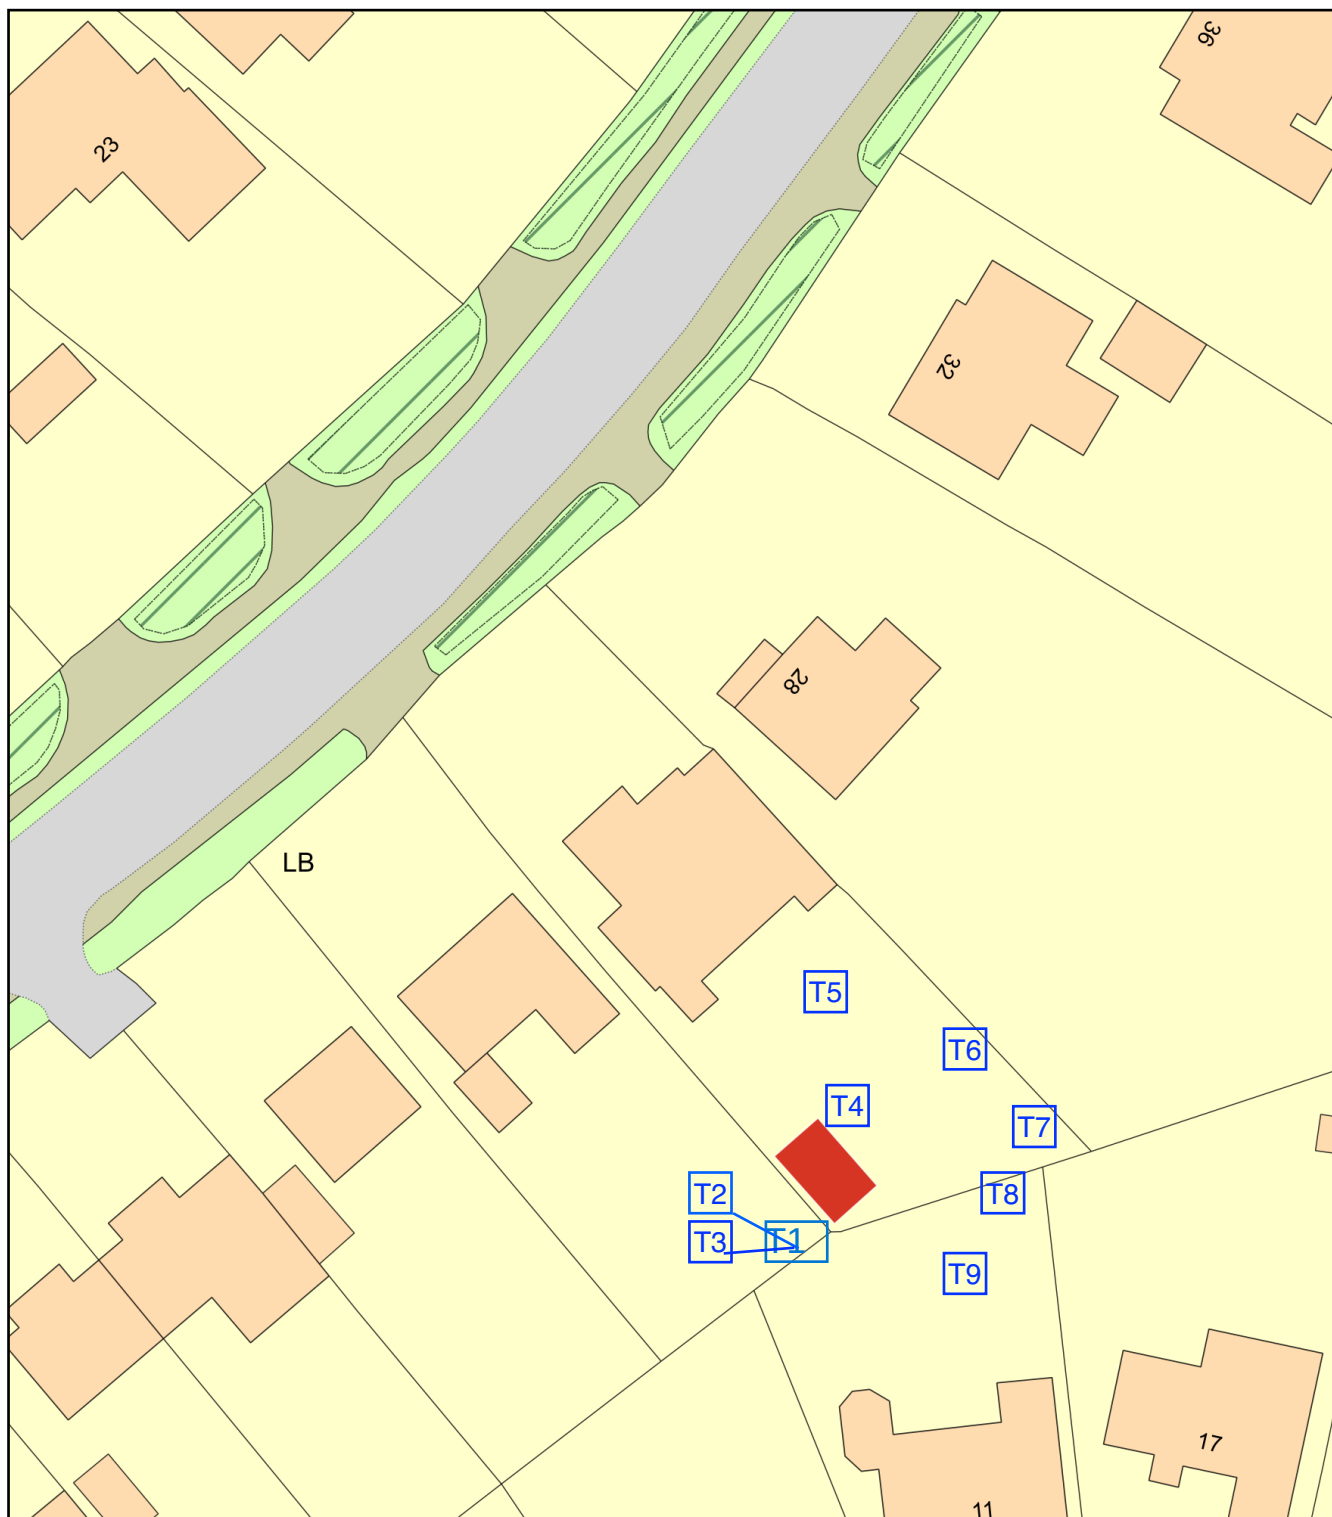

0 20
Metres



Plan Produced for: Woodkraft Planning Services

Date Produced: 06 Feb 2025

Plan Reference Number: TQRQM25037180402707

Scale: 1:500 @ A4