





FRONT (WEST) ELEVATION

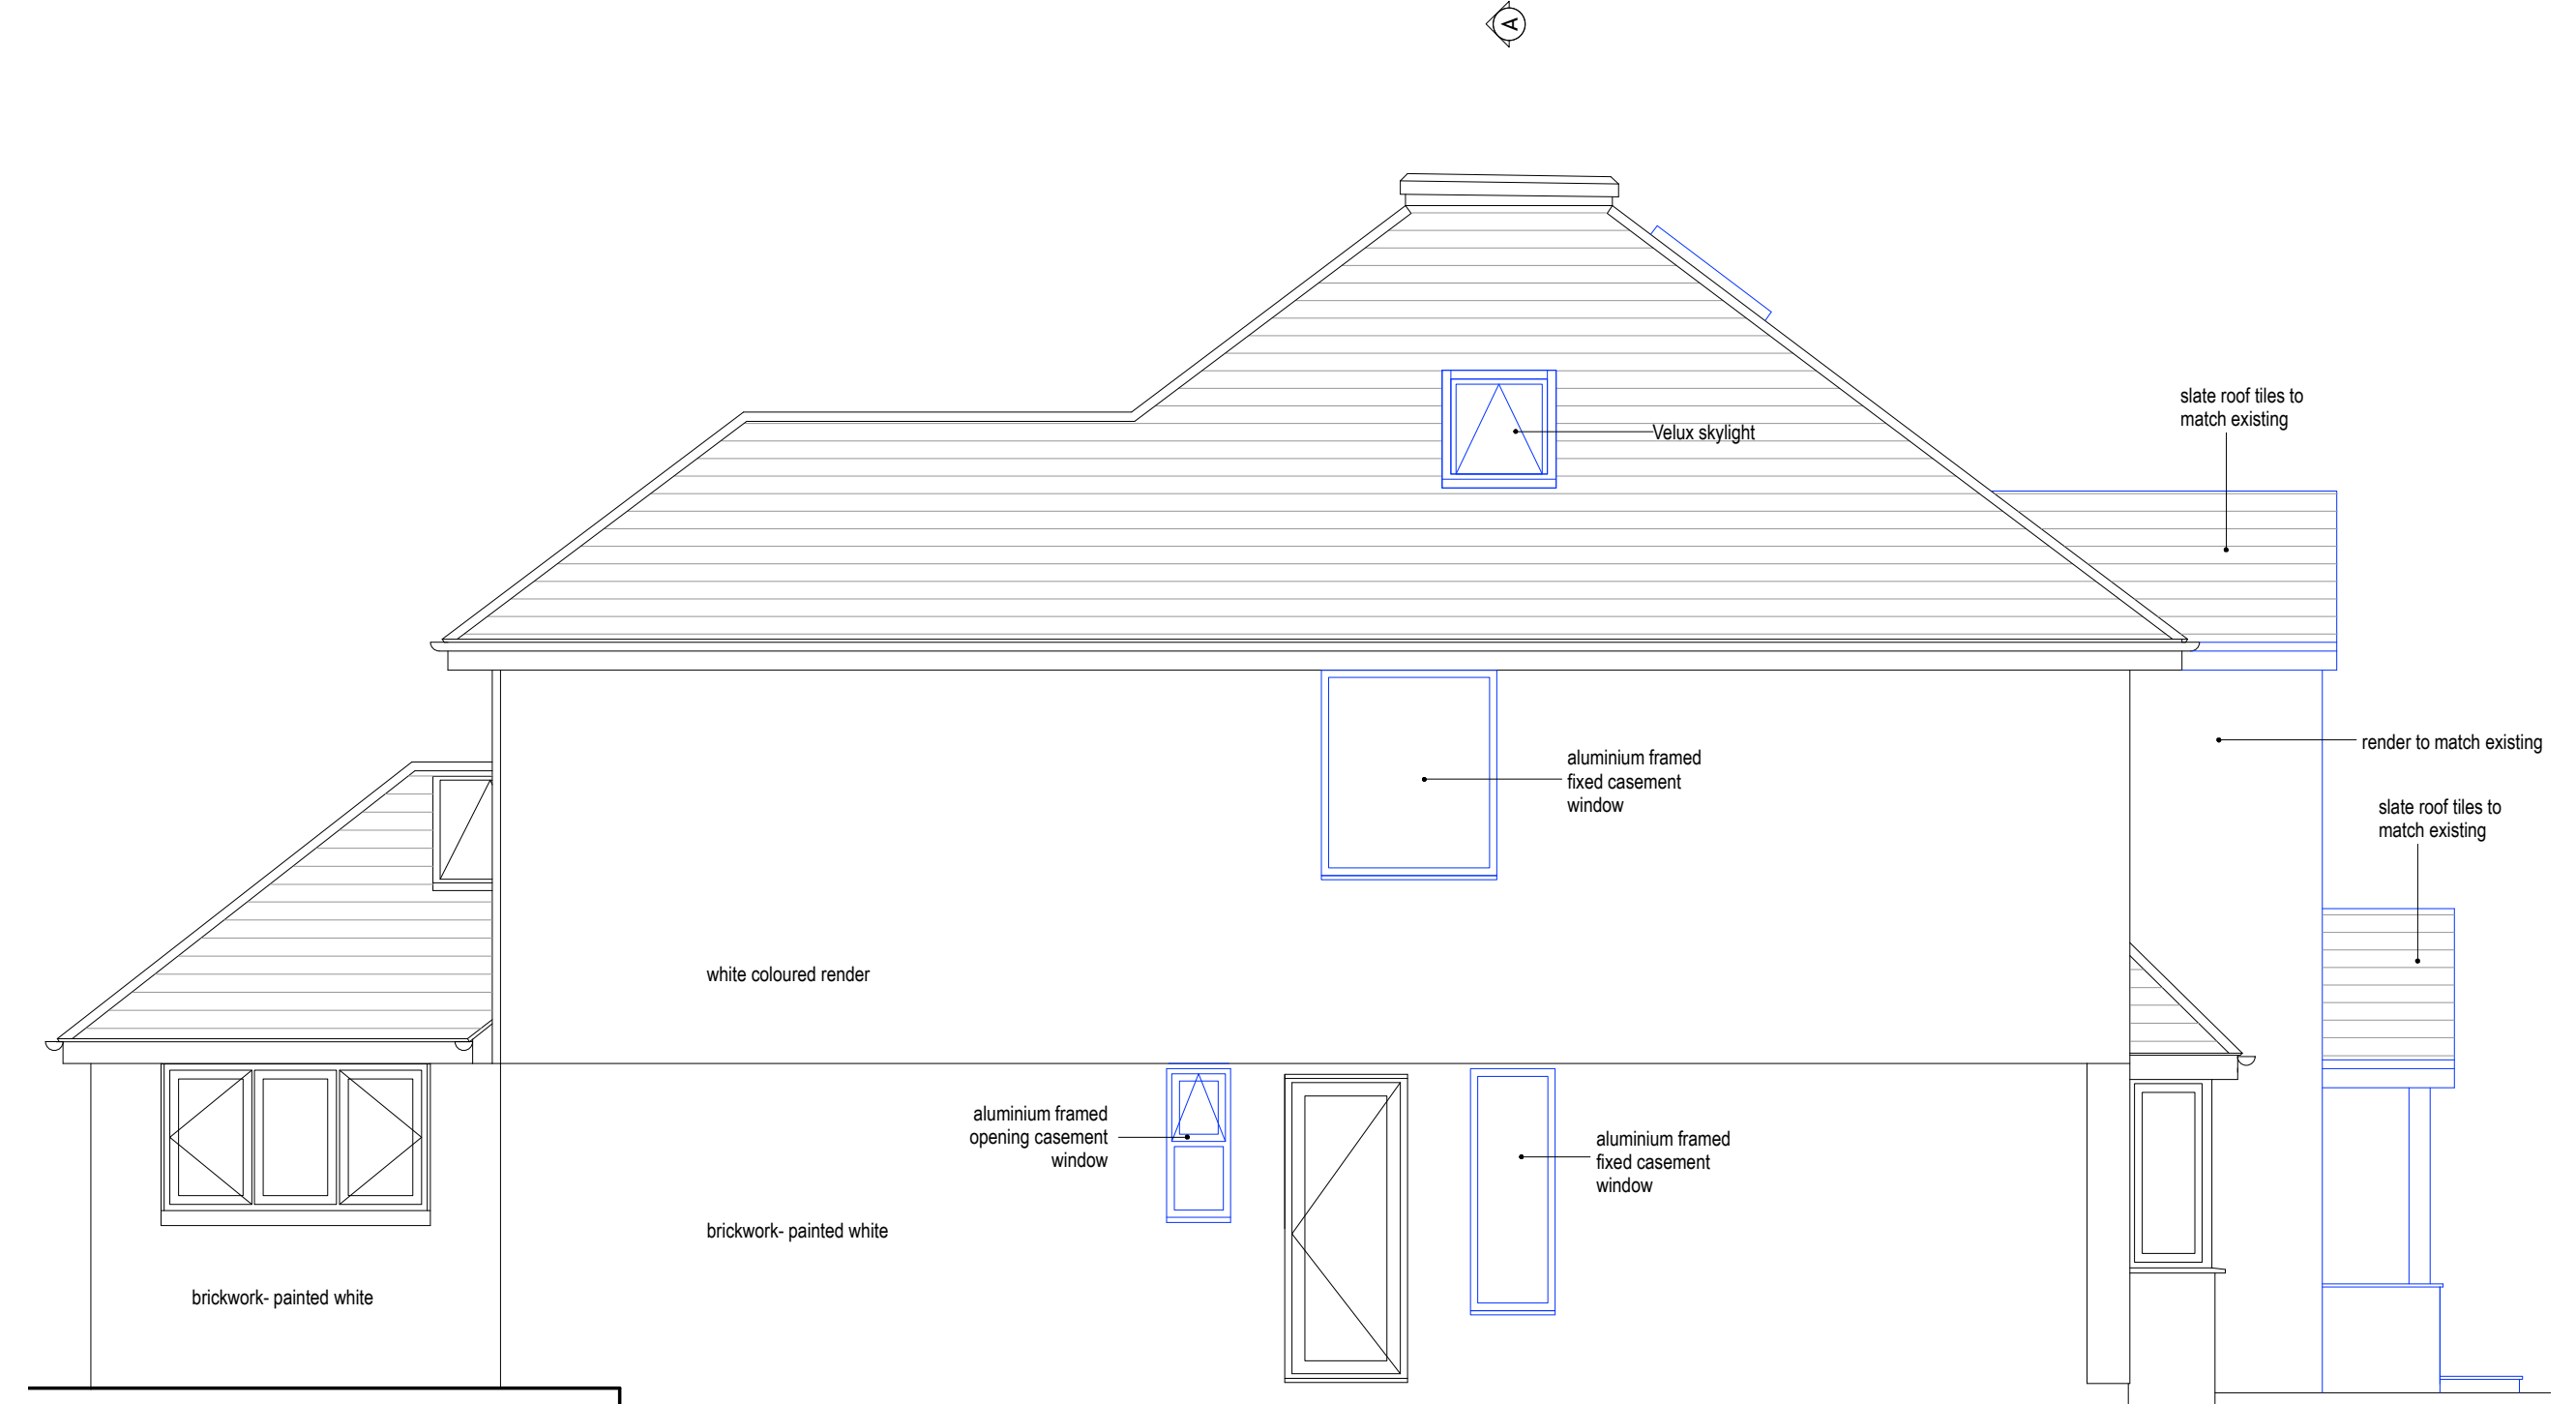

NORTH ELEVATION



REAR (EAST) ELEVATION

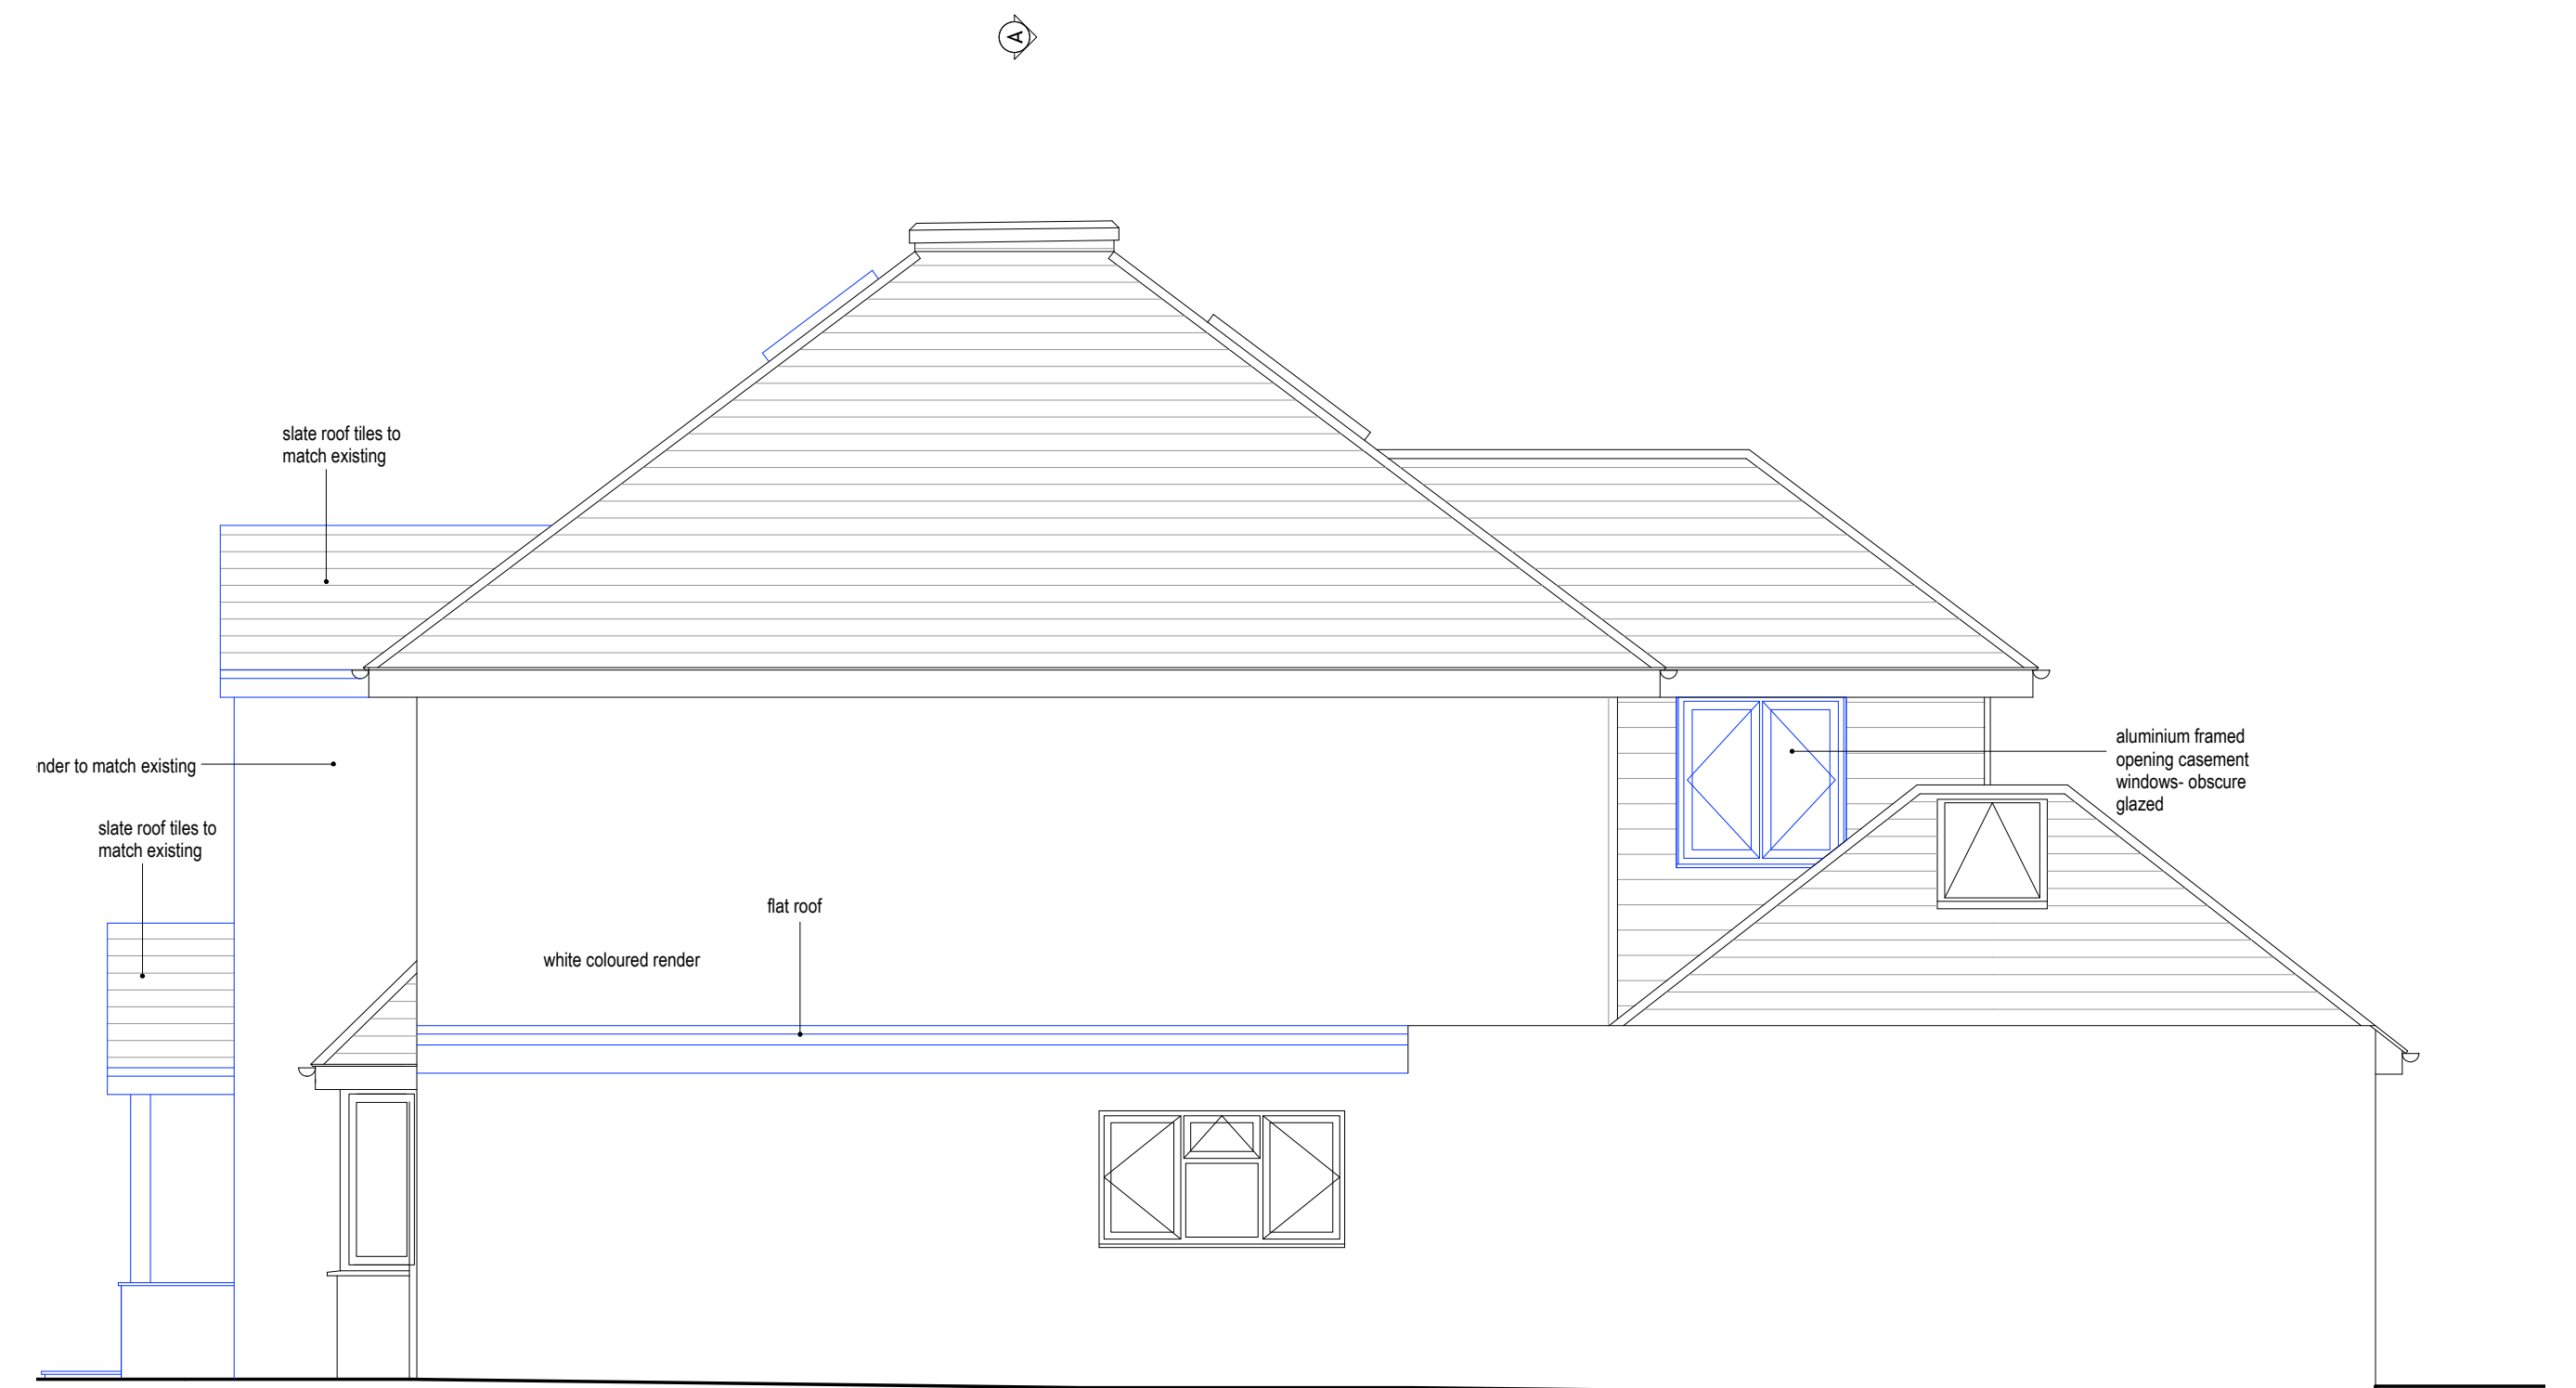

SOUTH ELEVATION

Notes:
1. Do not scale from this drawing. Main contractor to check all dimensions on site and report any discrepancies to the architect immediately. All dimensions are in millimetres unless otherwise indicated.



PLANNING

Project:	26 Semley Road	dparchitect 106B Dunstons Road London SE22 0HE t: 07951-739262 edpa.dpa@gmail.com
Drawing Title:	Proposed Elevations	
Drawing No:	SR26.104A	
Date:	Jan 2025	

Scale: 1:50@A1