



FOR PLANNING
AND LISTED
BUILDING CONSENT
PURPOSES ONLY


NOT FOR CONSTRUCTION

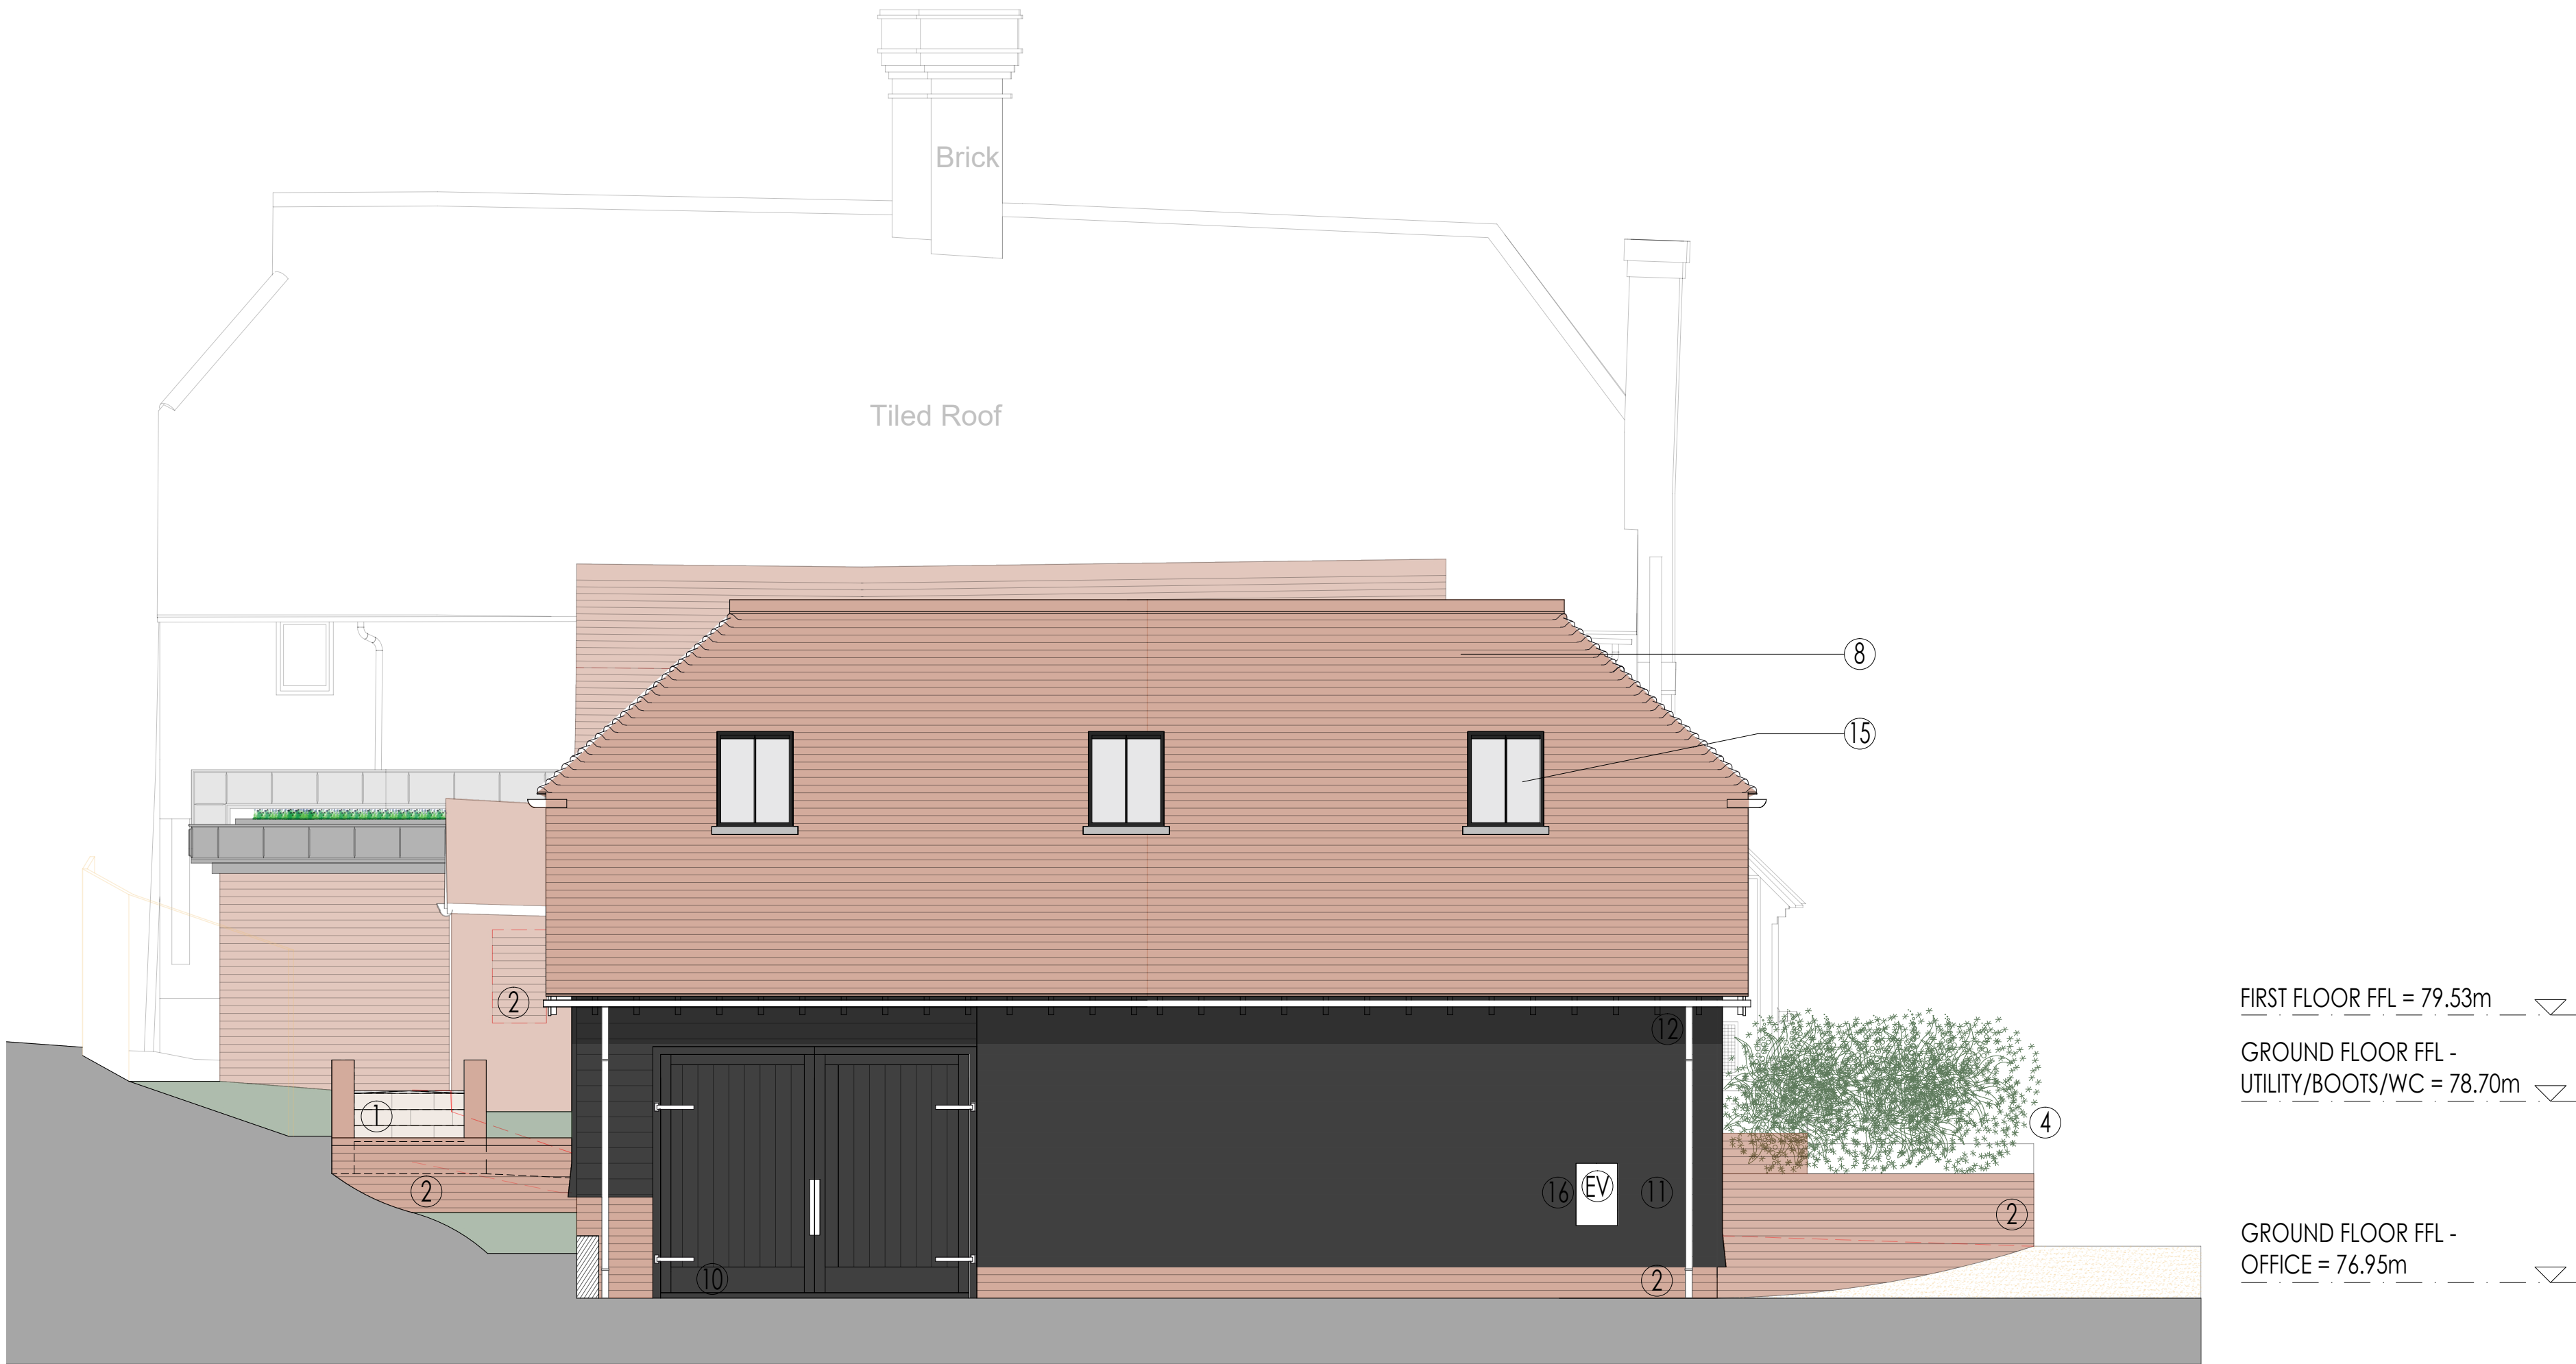

NORTH ELEVATION - AS PROPOSED
SCALE @ 1:50 ON AN A1 SHEET

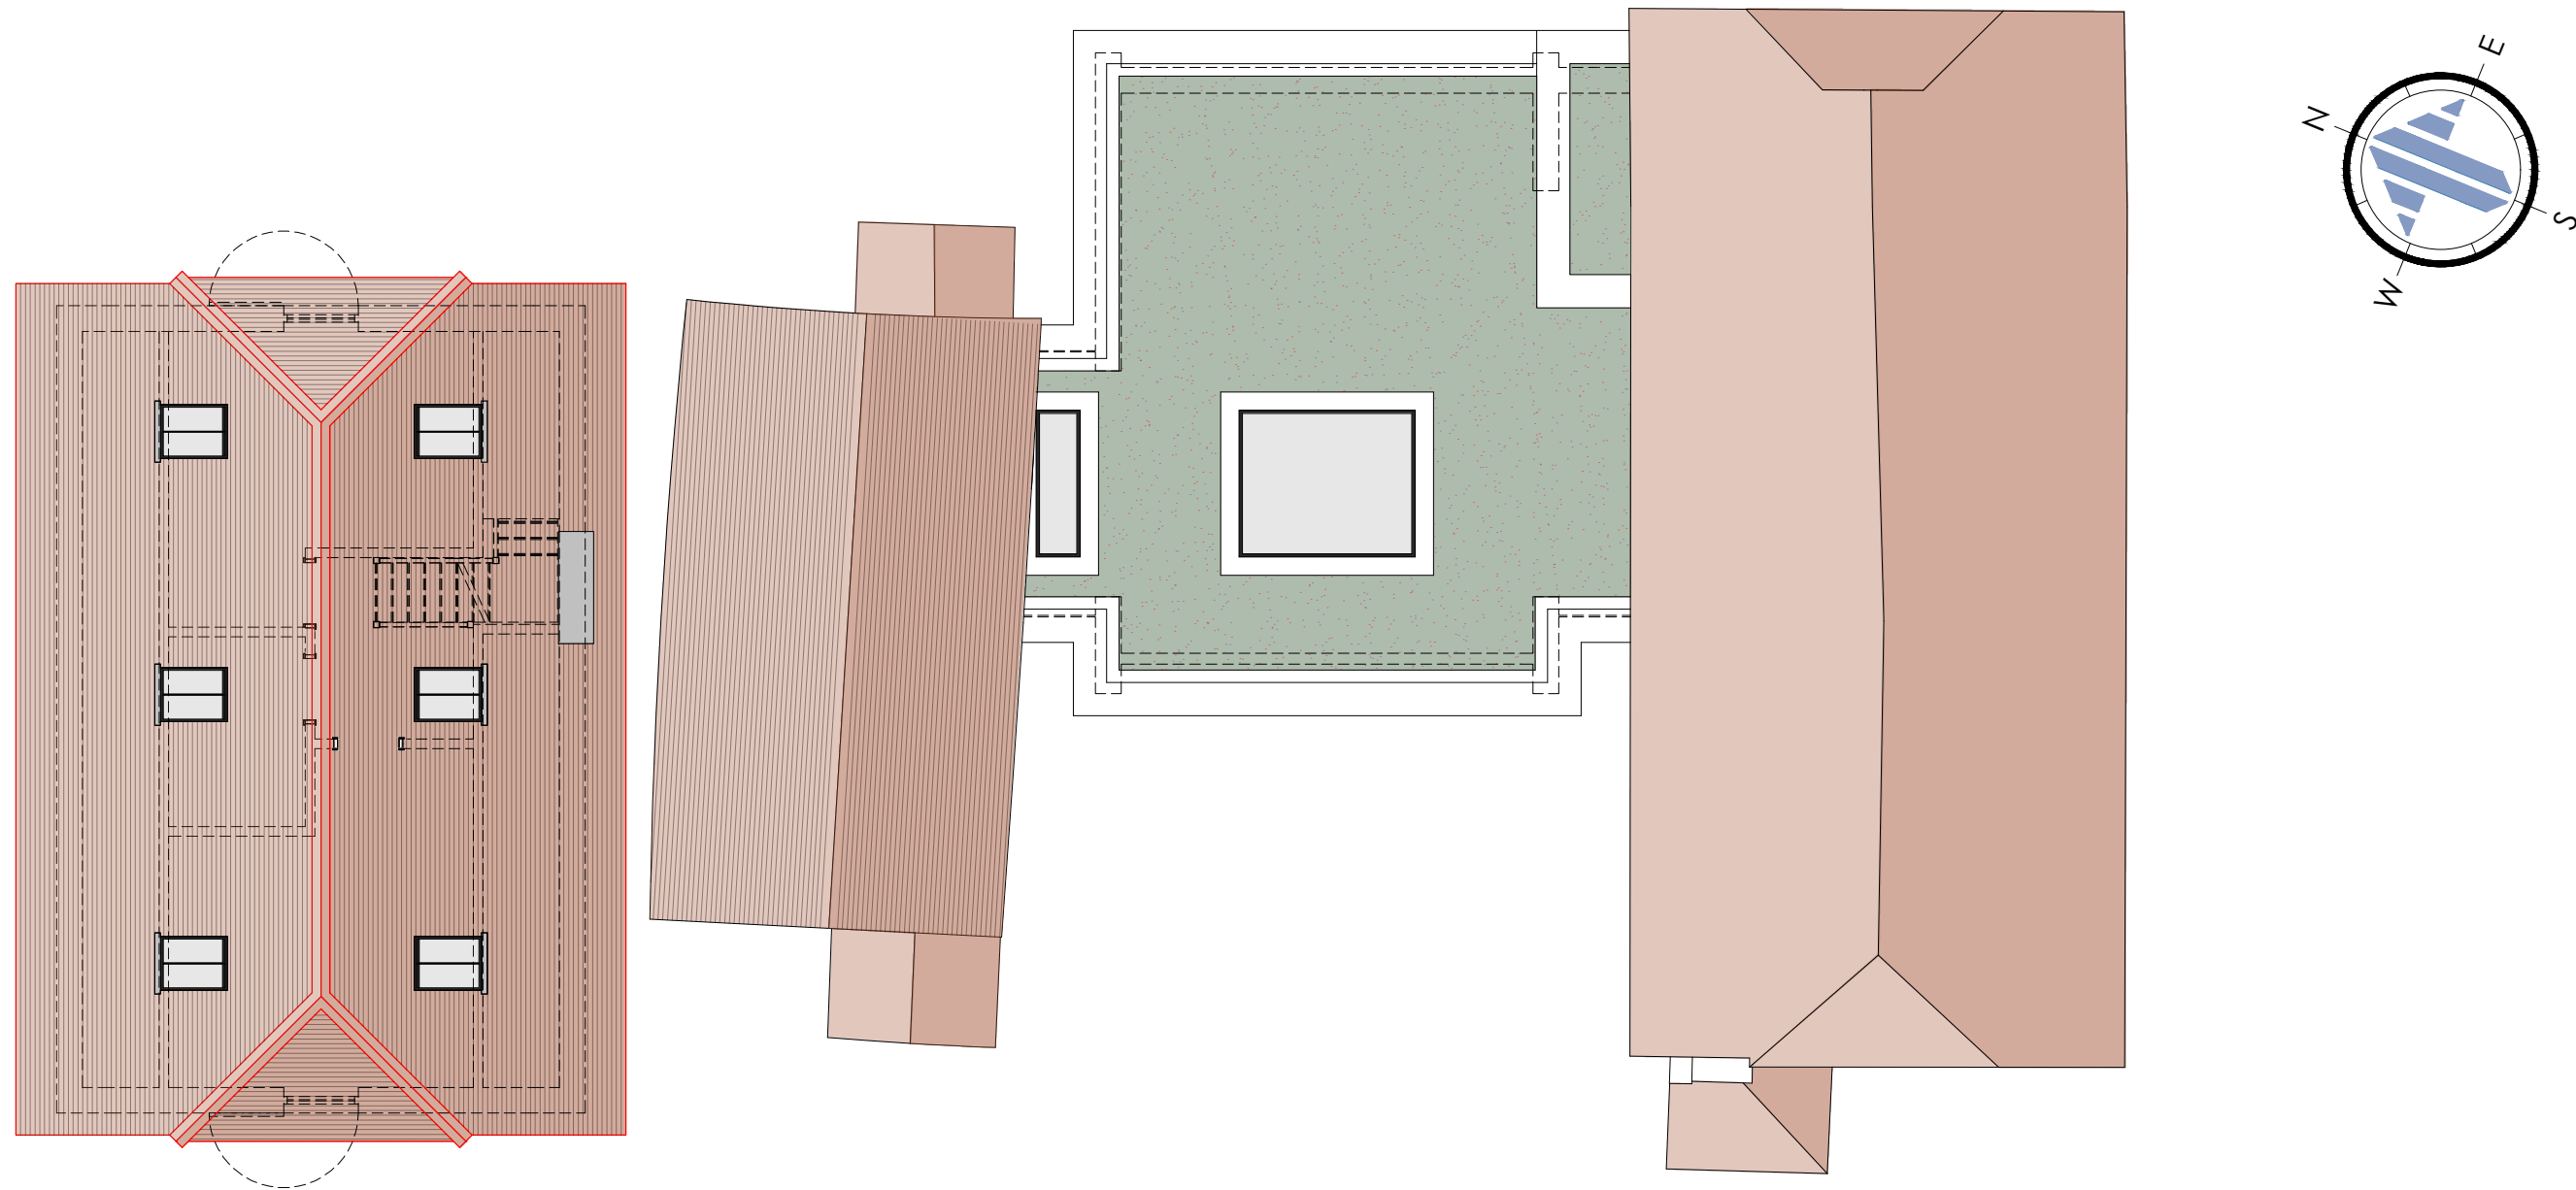

ROOF PLAN - AS PROPOSED
SCALE @ 1:100 ON AN A1 SHEET

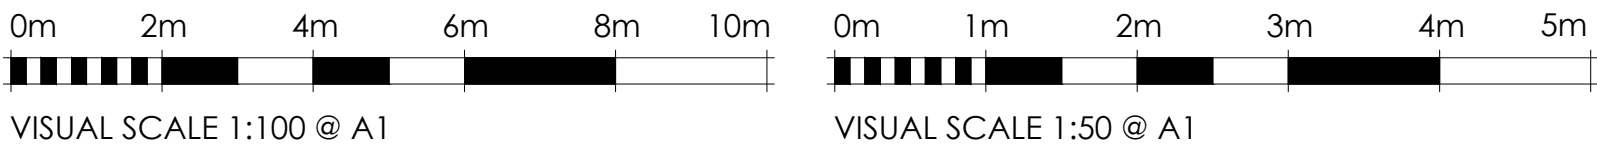

*	*	*	*		
REV.	DATE.	BY.	AMENDMENT.		CHK.

PLANNING

gould baxter

2 Lucastes Mews, Paddockhall Road,
Haywards Heath,
West Sussex, RH16 1HE
(01444) 452604
hnb@gouldbaxter.co.uk
www.gouldbaxter.co.uk

NOTES:
DO NOT SCALE OFF THIS DRAWING UNLESS FOR PLANNING PURPOSES.
CHECK ALL DIMENSIONS ON SITE BEFORE ANY WORK IS COMMENCED.
ALL GOODS MATERIALS AND WORKMANSHIP MUST CONFORM WITH
CURRENT BUILDING REGULATIONS, BRITISH STANDARDS AND CODES OF
PRACTICE.
COPYRIGHT OF THIS DRAWING IS RETAINED BY GOULD PROPERTY
CONSULTANTS LLP T/A GOULD BAXTER AND IT MUST NOT BE REPRODUCED
WITHOUT WRITTEN CONSENT.

CLIENT:
Mr. & Mrs. Hillary

PROJECT:
Barlands
The Street, Warninglid
West Sussex
RH17 5SZ

DRAWING:
North Elevation and Roof Plan
As Proposed

DATE: 22.11.2024	SCALE AT A1: 1:100 / 1:50	DRAWN BY: RH CHECKED BY: MC
---------------------	------------------------------	--------------------------------

JOB NO. GH553	DRAWING NO. PL.08	REV. *
------------------	----------------------	-----------