




Proposed North Elevation (Street facing) 1:100

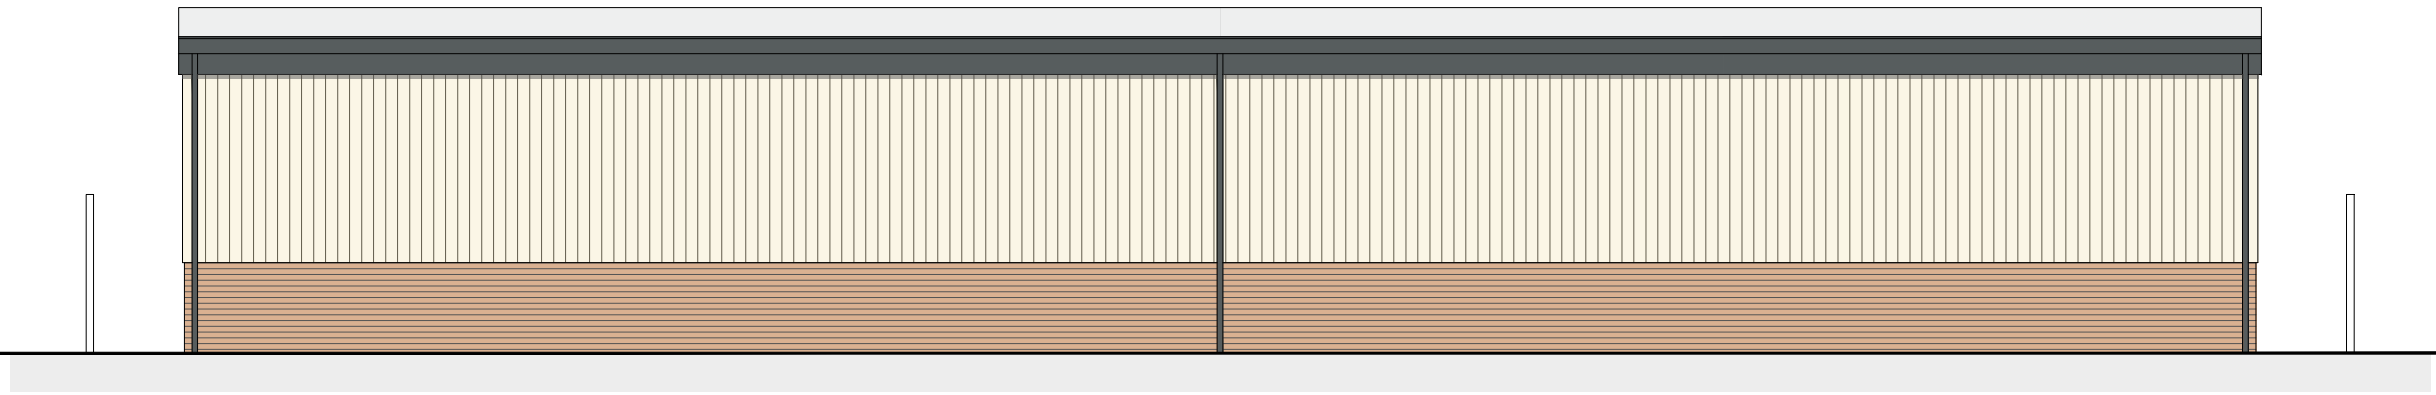


Proposed South Elevation (rear) 1:100

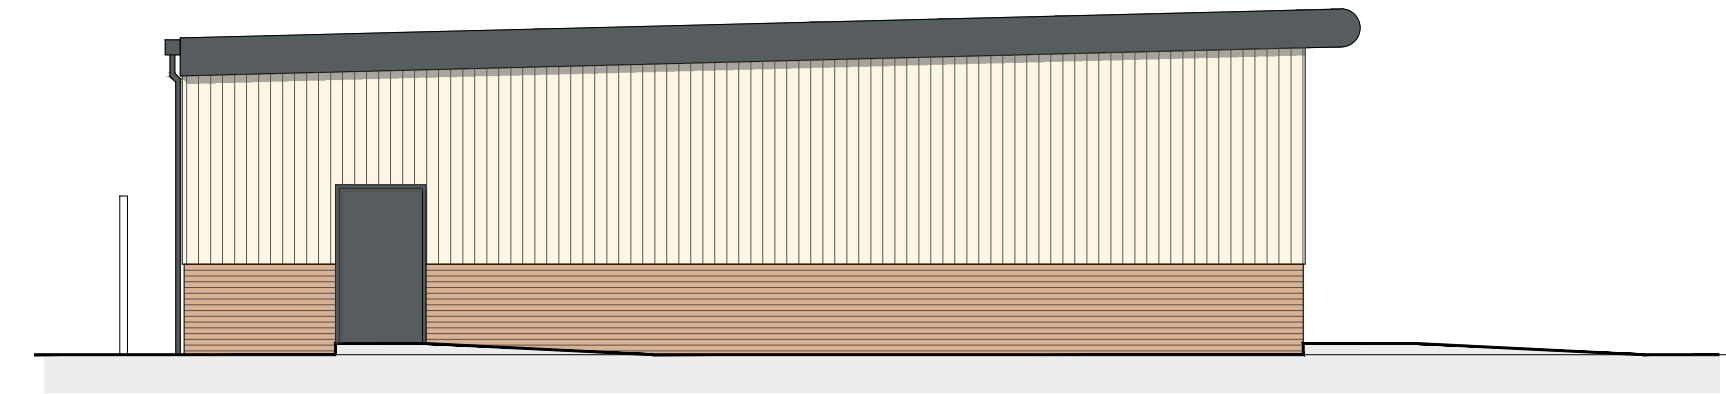


Proposed East Elevation 1:100

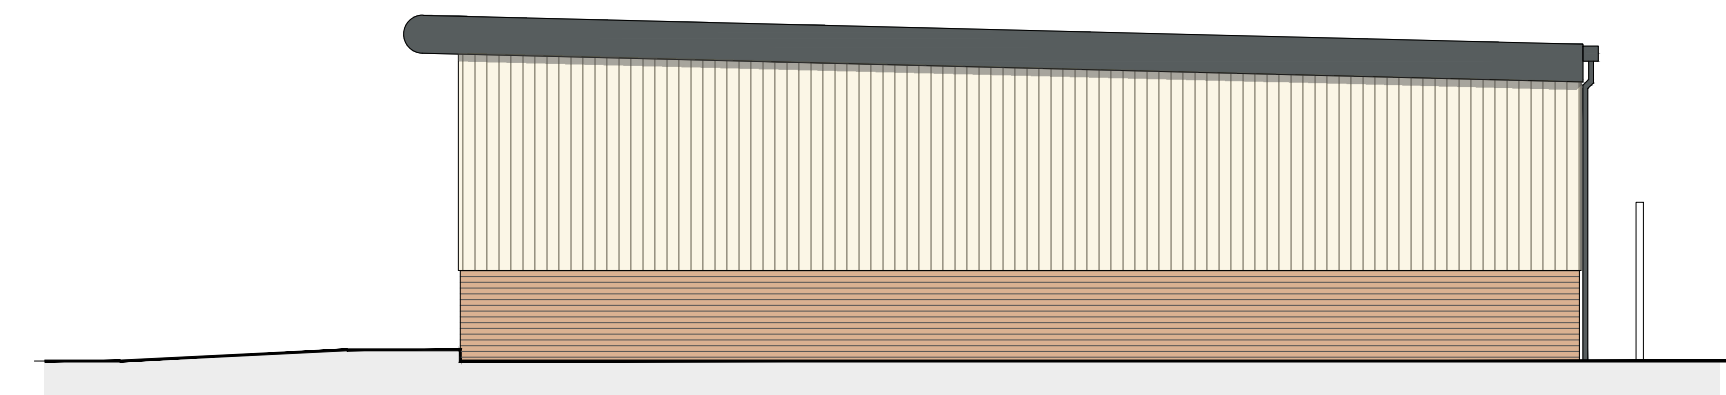


Proposed West Elevation 1:100

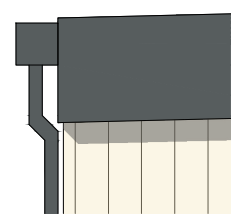


Fascias / Gutters / downpipes - grey aluminium type - colour to match windows

 


Walls - brickwork. Type and colour to be agreed

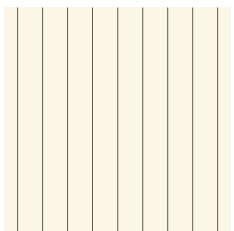

Walls - Vertical cladding panels. Type and colour to be agreed

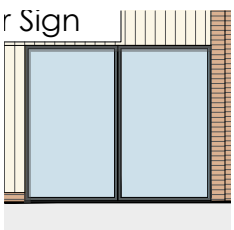


windows and doors - Powder coated aluminium in grey colour tbc

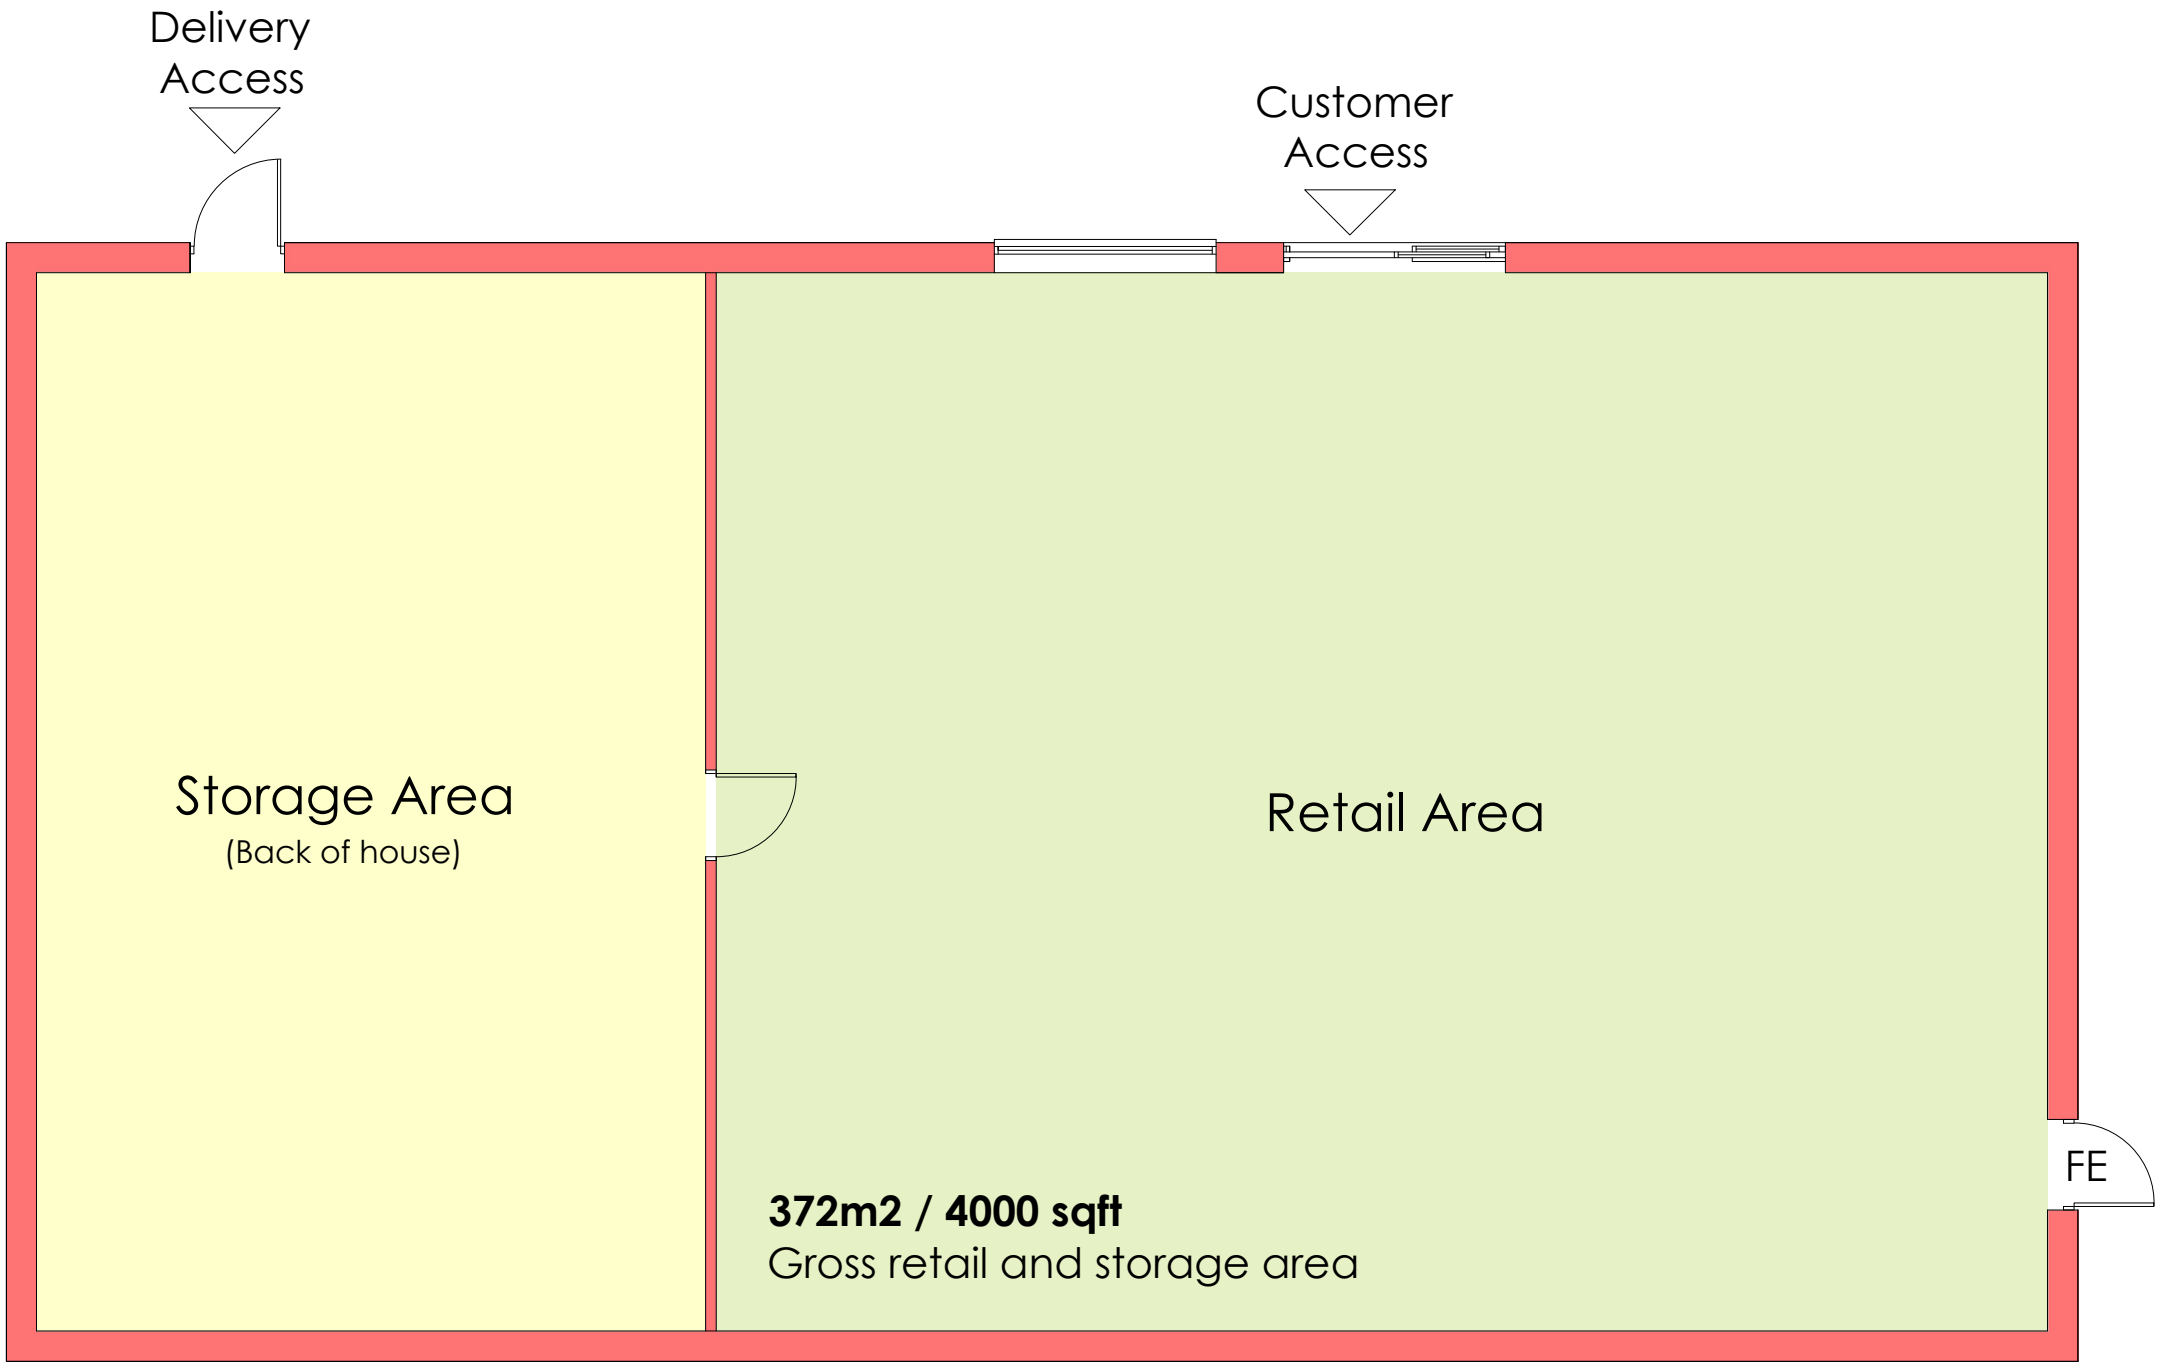

Proposed Ground Floor Plan 1:100



NOTES
All dimensions to be verified on site. Any discrepancies are to be reported to the relevant parties.
The content of the drawing remain the copyright of UAN and can not be used without consent

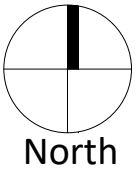

				client	drawn	scale	size
				Westcoast Convenience Limited	MG	1:100	A2
				address	checked	title	
				The Prince Albert, Copthorne Bank, Copthorne, Crawley, RH10 3QX	-		
				Mixed Use Development	date	Proposed Plan & Elevations	
				proj no.	21.08.2024		
				23-144	status	dwg no.	revision
A	Retailer sign note added	MG	30.10.24	Planning	23-144-05	A	
revision	description		drawn	date			