


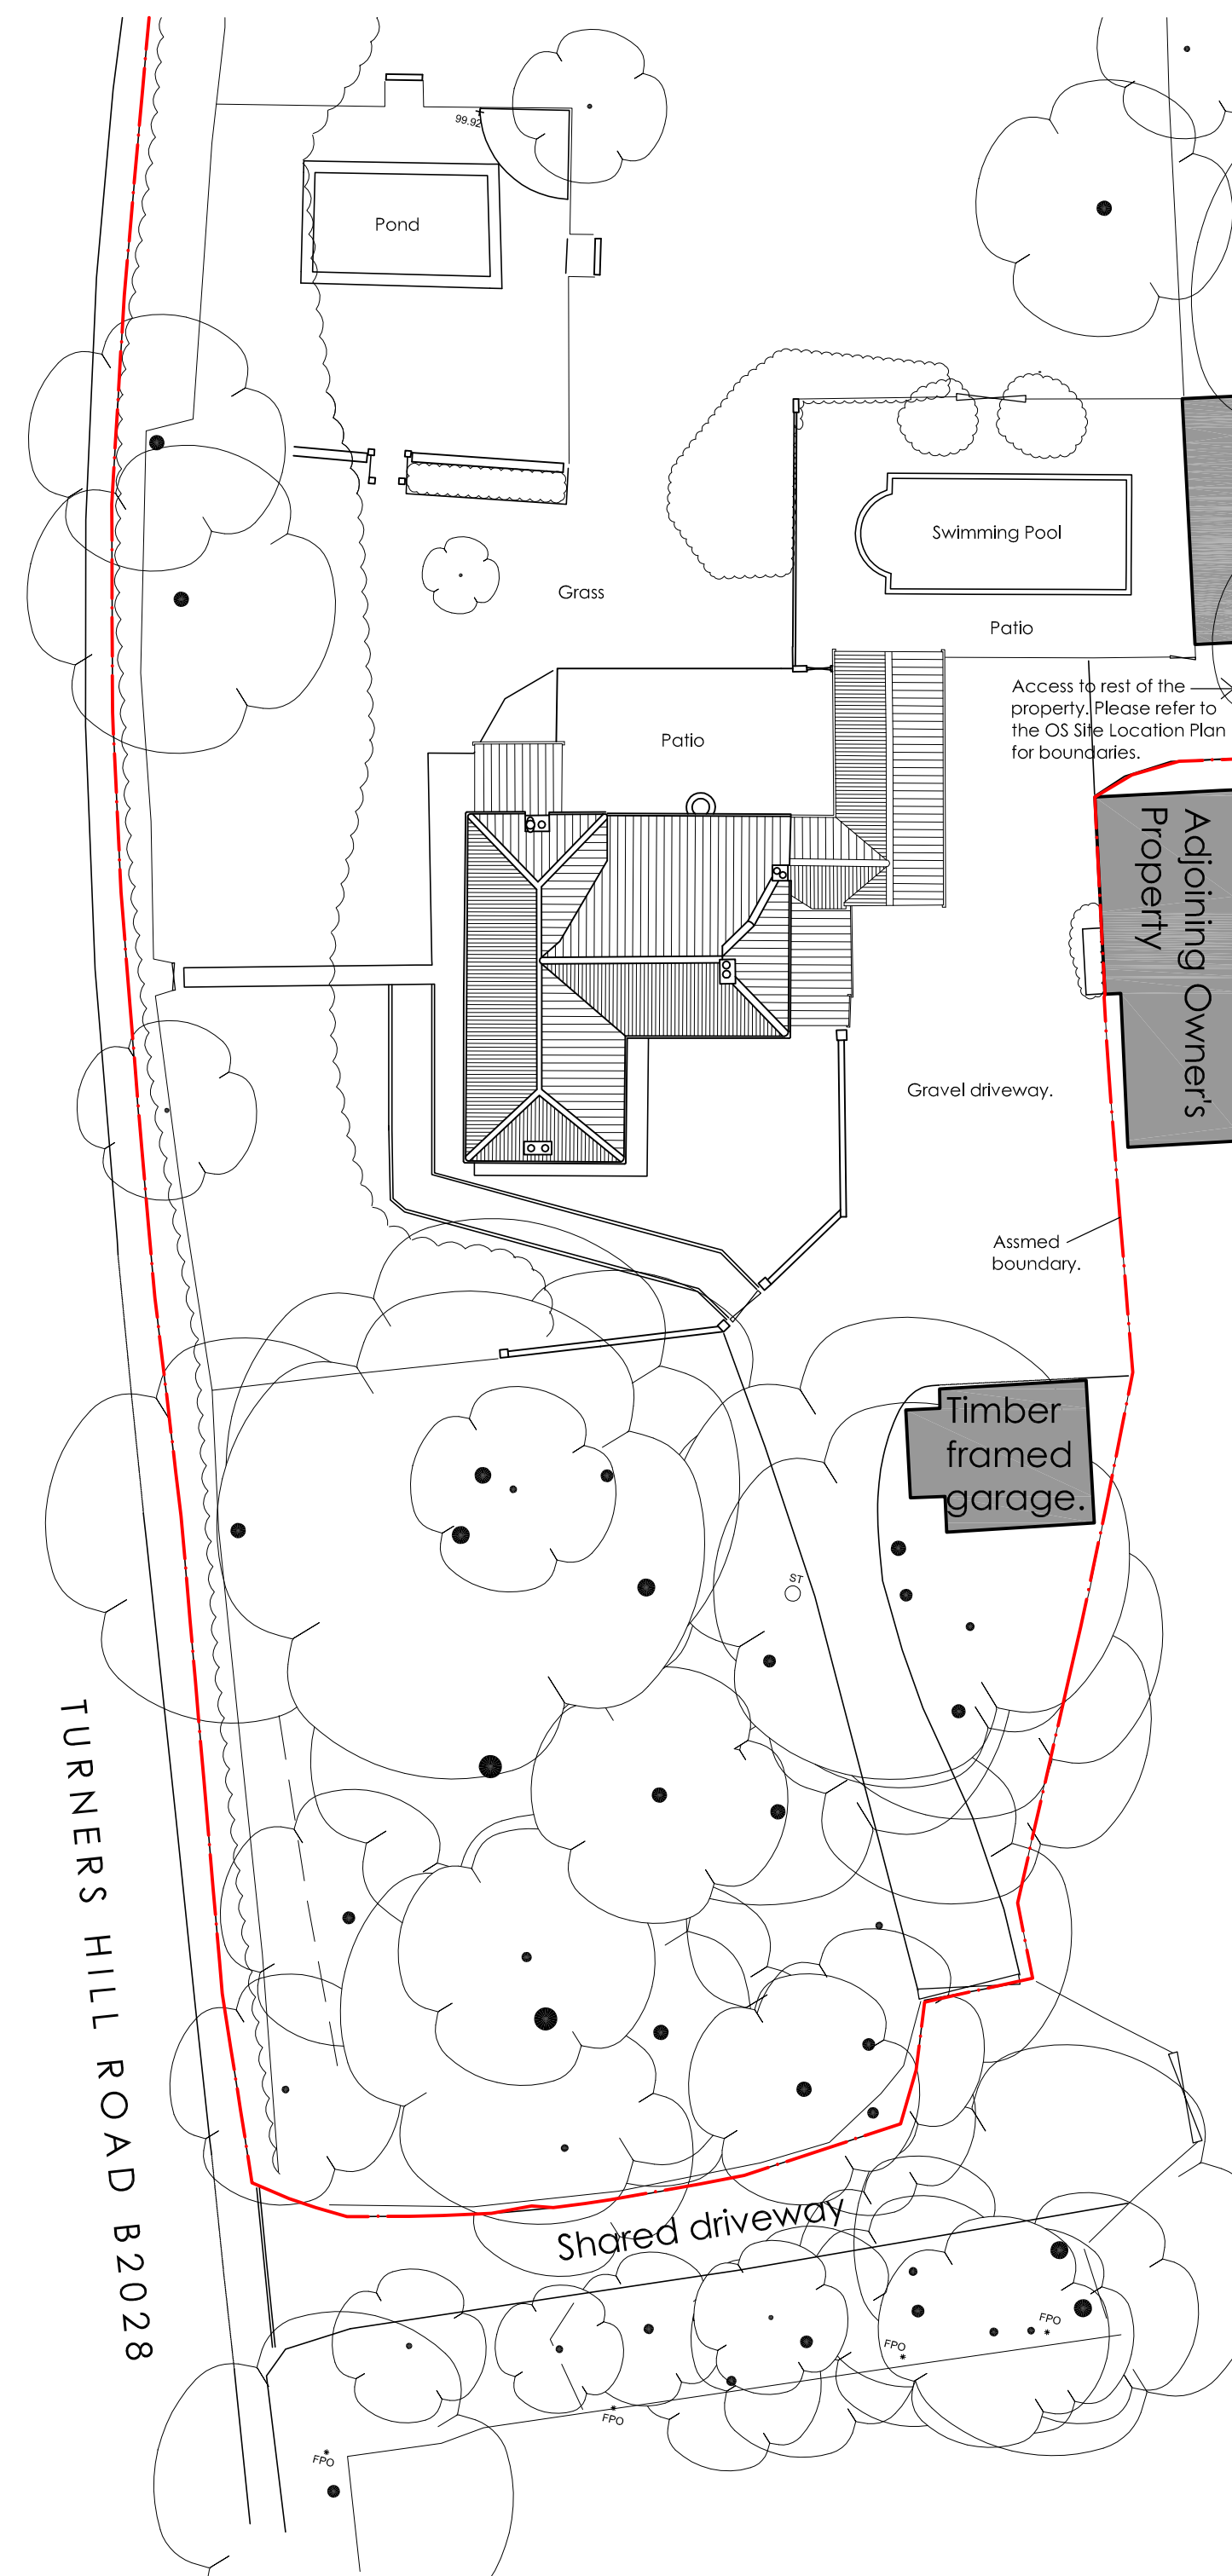


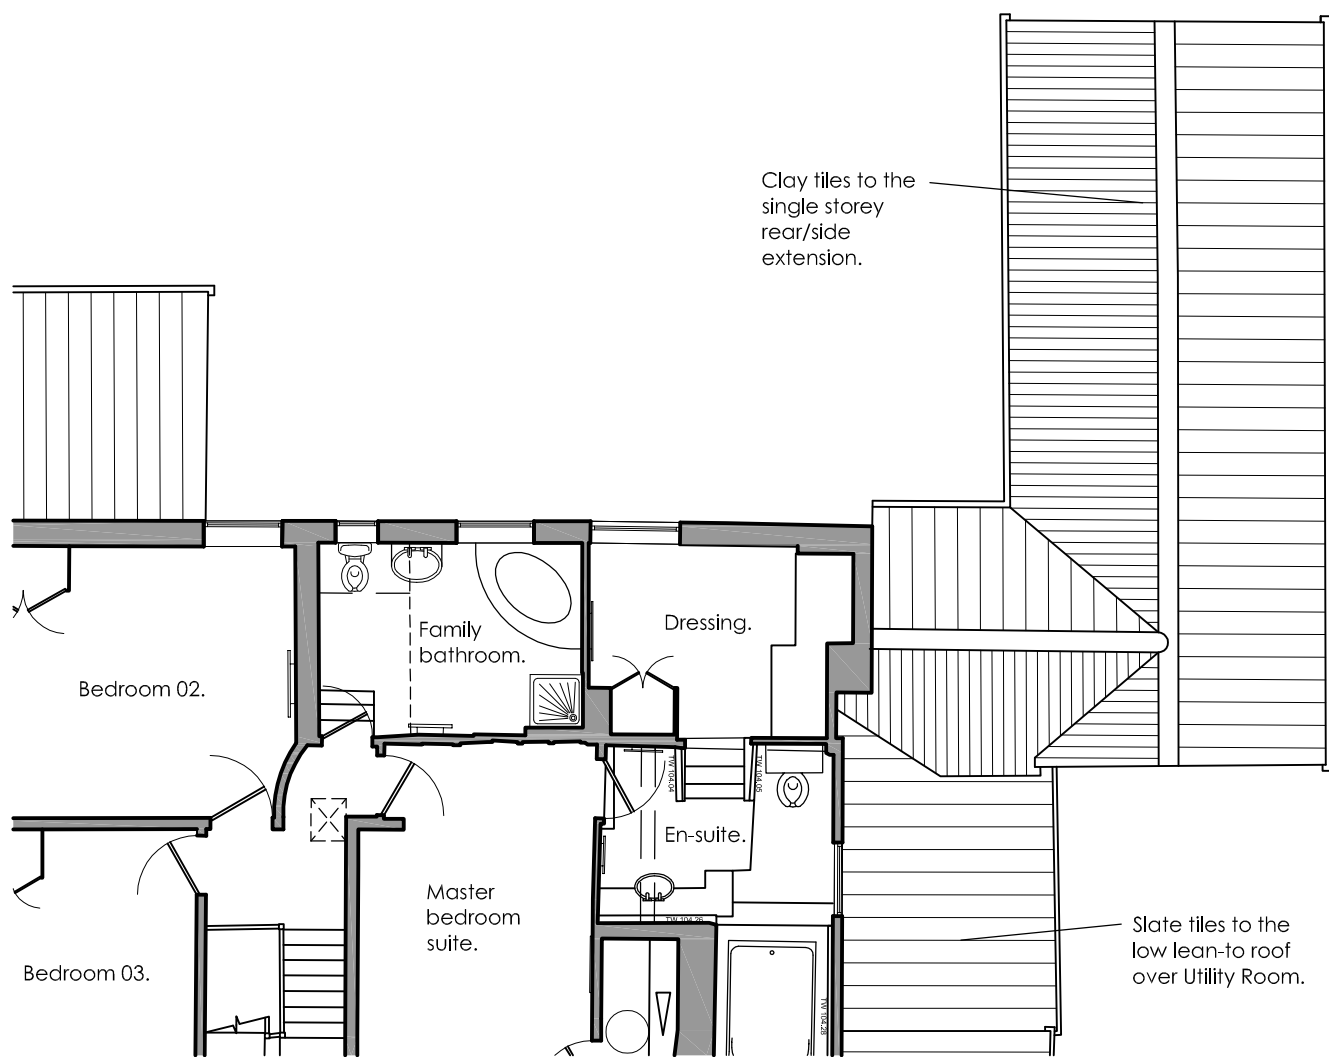


Existing Site Block and Roof Plan (SCALE 1:250)

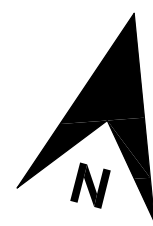

Existing Roof Plan (SCALE 1:100)

 

Existing Ground Floor Plan (SCALE 1:50)

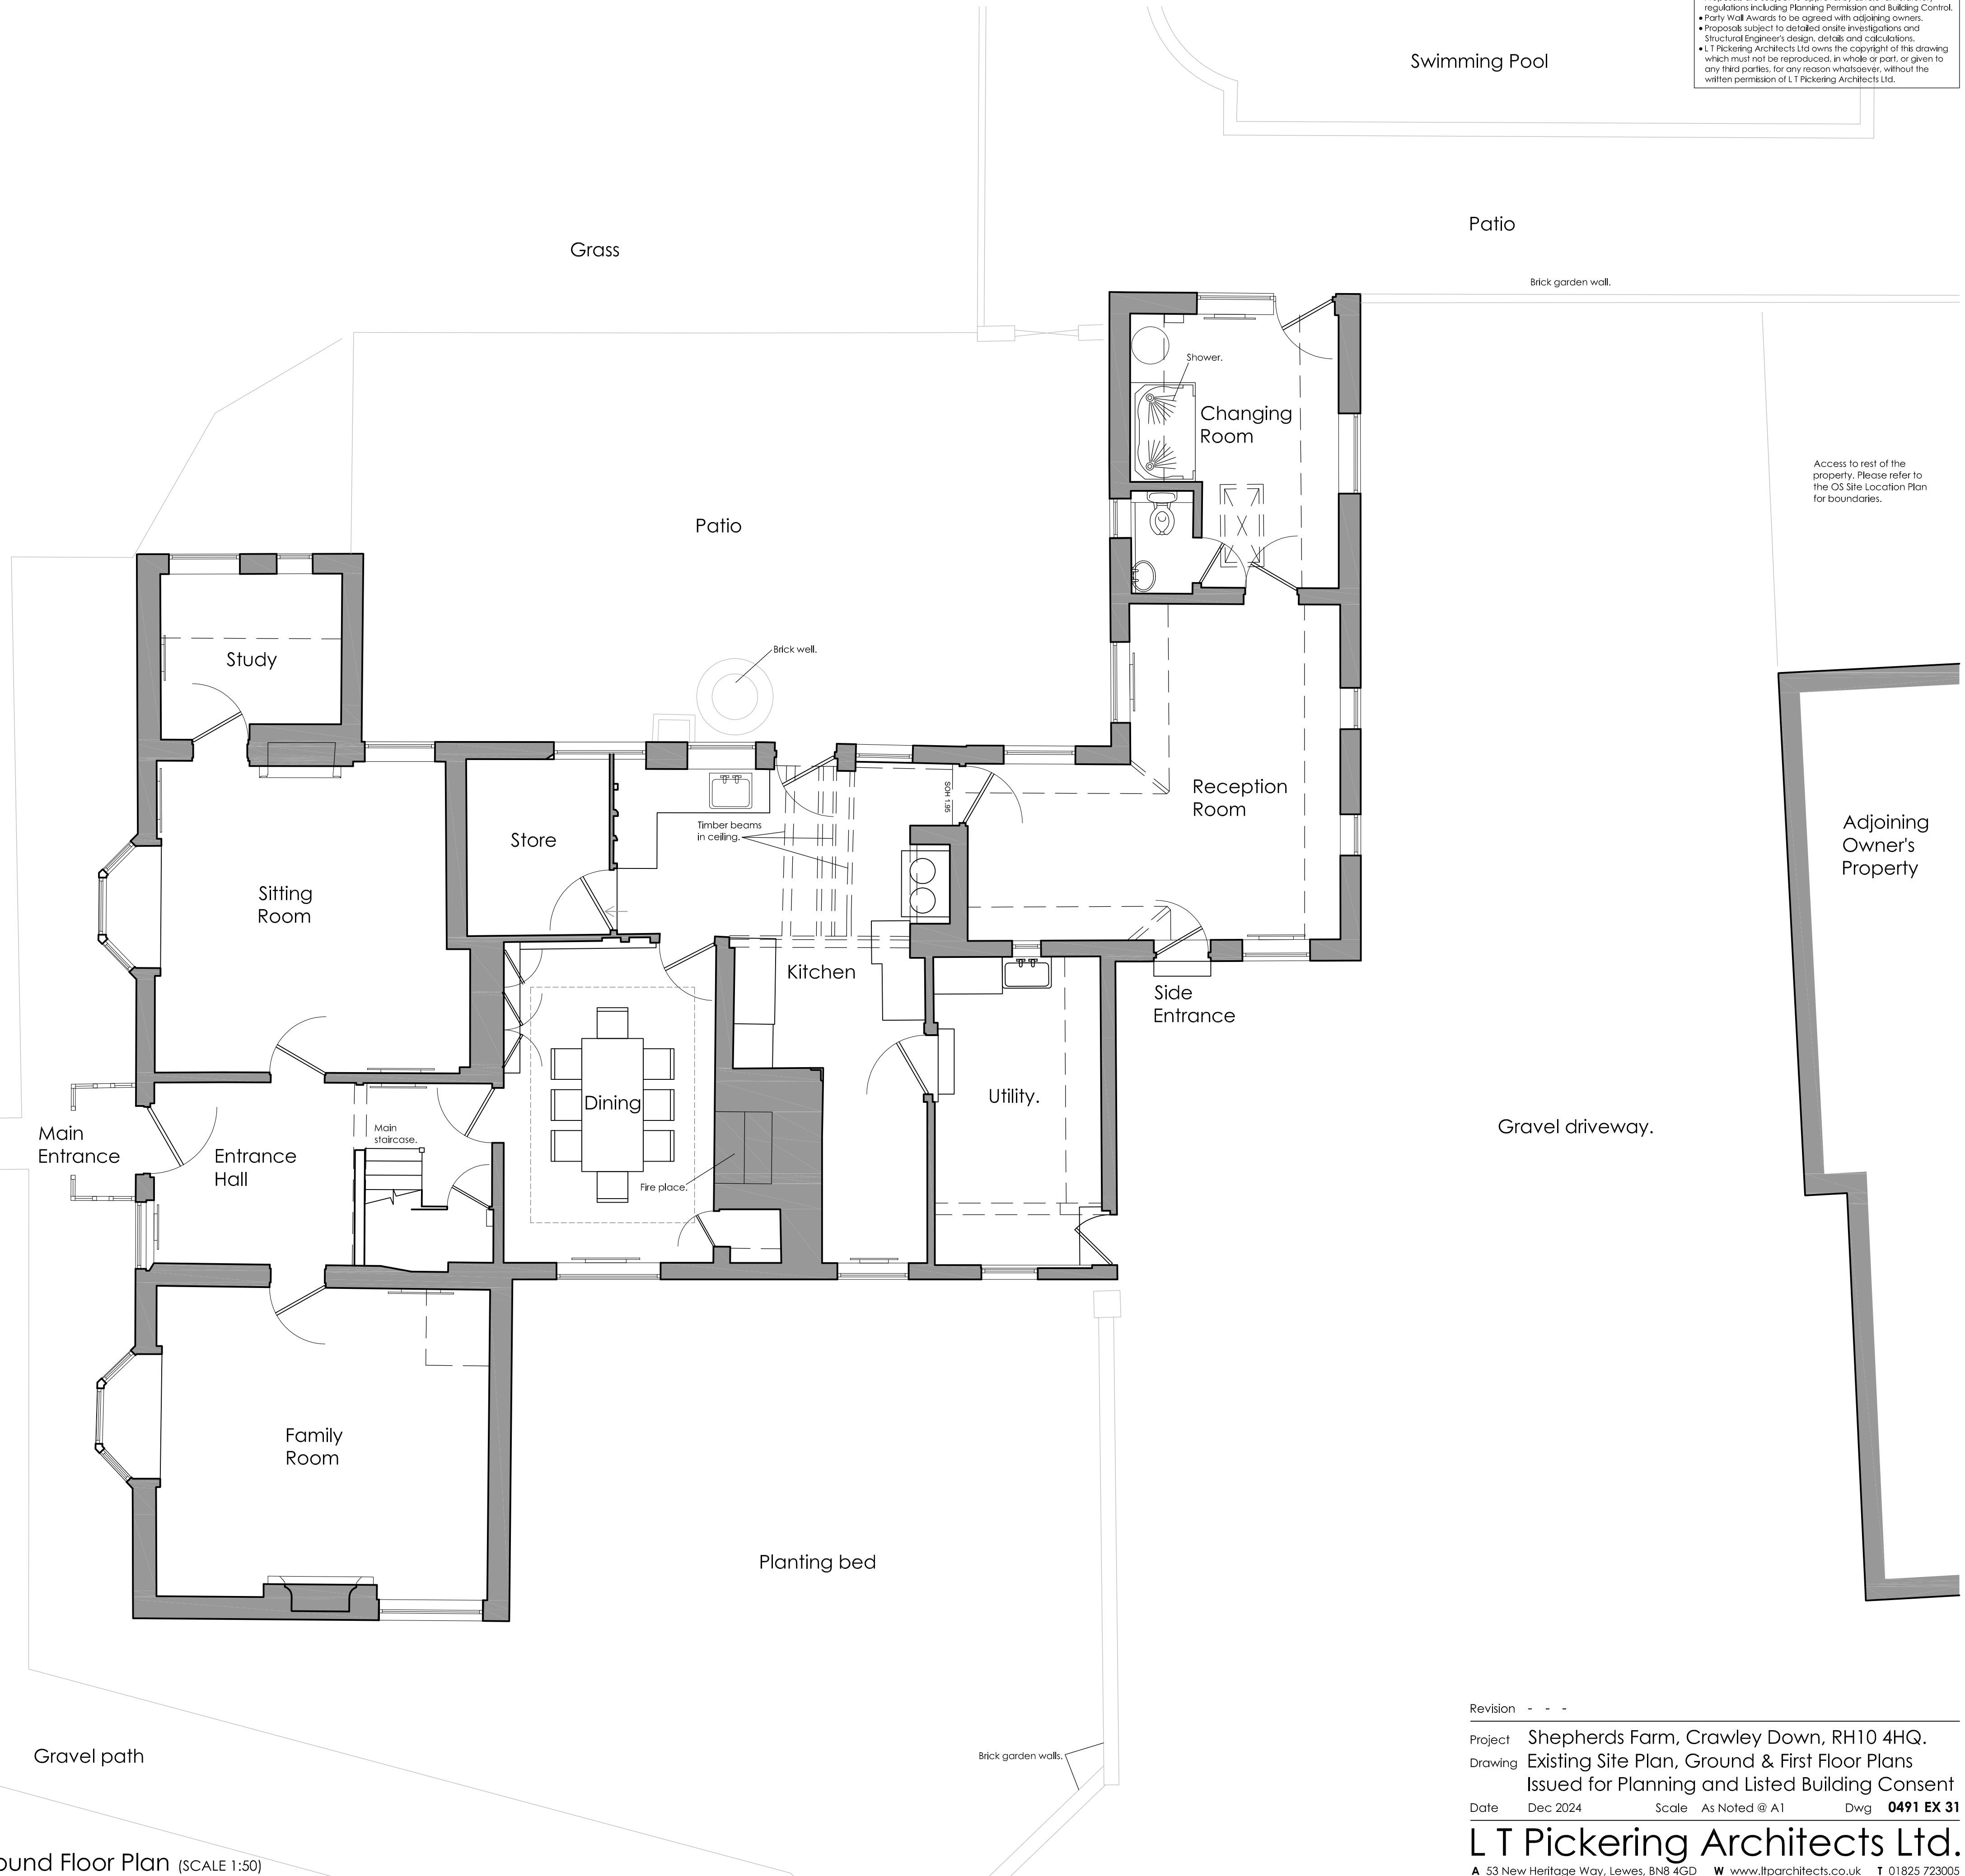

Notes:

- This drawing is not for Construction.
- Do not scale from this drawing. All dimensions to be checked on site. Notify L T Pickering Architects Ltd of discrepancies.
- Proposals are subject to approval by all relevant statutory regulations including Planning Permission and Building Control.
- Party Wall Awards to be agreed with adjoining owners.
- Proposals subject to detailed on-site investigations and Structural Engineer's design, details and calculations.
- L T Pickering Architects Ltd owns the copyright of this drawing which must not be reproduced, in whole or part, or given to any third parties, for any reason whatsoever, without the written permission of L T Pickering Architects Ltd.

Revision	-	-	-
Project	Shepherds Farm, Crawley Down, RH10 4HQ.		
Drawing	Existing Site Plan, Ground & First Floor Plans		
	Issued for Planning and Listed Building Consent		
Date	Dec 2024	Scale	As Noted @ A1
Dwg	0491 EX 31		
L T Pickering Architects Ltd.			
A 53 New Heritage Way, Lewes, BN8 4GD W www.ltparchitects.co.uk T 01825 723005			