





GROUND FLOOR PLAN

Scale - 1:50

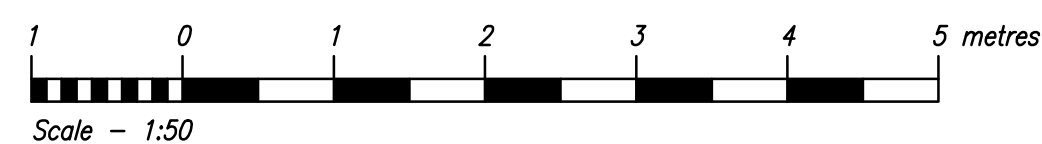


**PROPOSED ORANGERY EXTENSION TO REAR OF PROPERTY :
THE ORCHARD, WHITEMANS GREEN, CUCKFIELD, WEST SUSSEX RH17 5HX
GROUND FLOOR, SITE BLOCK AND SITE LOCATION PLANS : AS EXISTING**


Site of Proposed Orangery Extension at :-
The Orchard, Whitemans Green,
Cuckfield, West Sussex RH17 5HX
for Mr. & Mrs. R Duffield

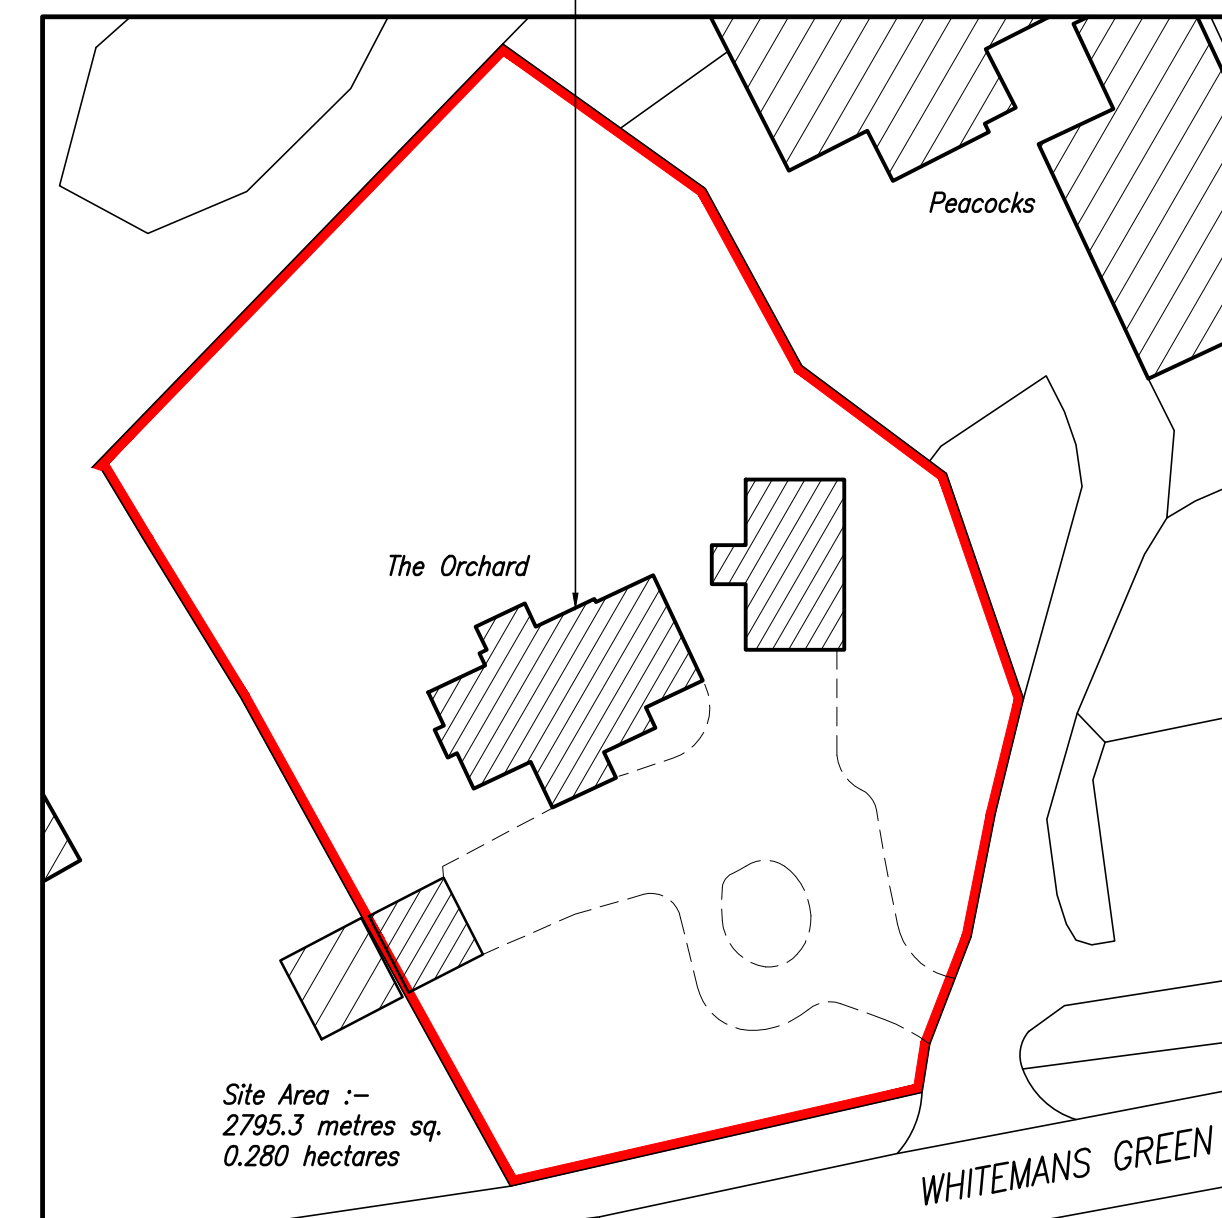


SITE BLOCK PLAN
As Existing - Scale 1:500

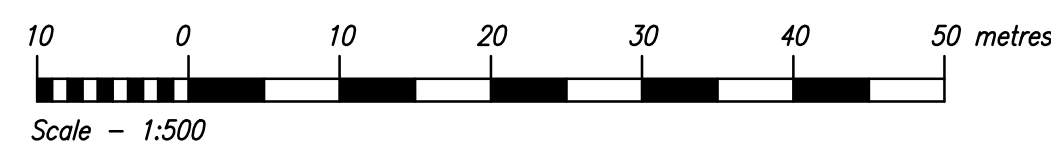

Site of Proposed Orangery Extension at :-
The Orchard, Whitemans Green,
Cuckfield, West Sussex RH17 5HX
for Mr. & Mrs. R. Duffield

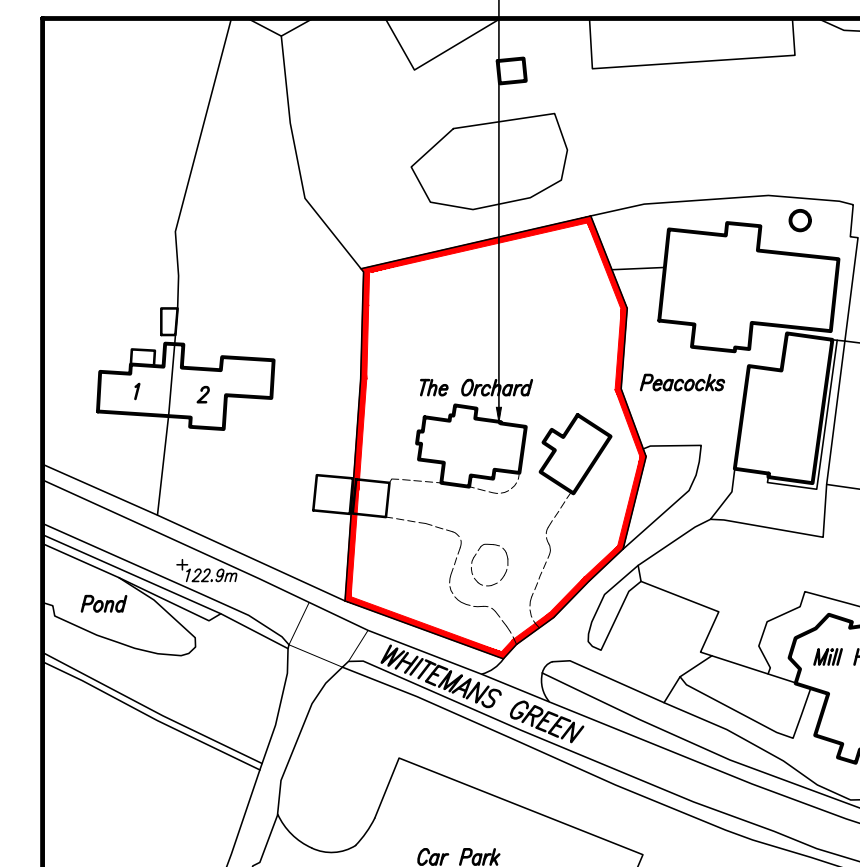

SITE LOCATION PLAN
(Scale - 1:1250)

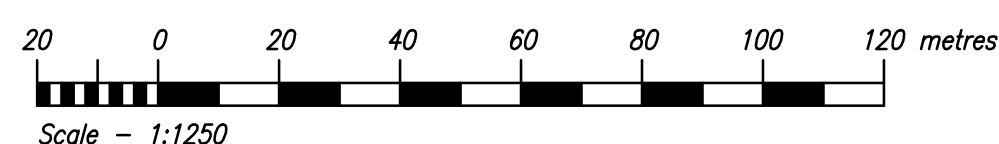

REV	DESCRIPTION	BY	DATE
REVISIONS			
COTECH CAD			
6 Swynford Drive St Leonards-on-Sea East Sussex, TN38 9NE			
01424 853297 07714 023644 info@cotechcad.co.uk			
Client / Project Location : Mr. & Mrs. R. DUFFIELD : THE ORCHARD, WHITEMANS GREEN, CUCKFIELD, WEST SUSSEX. RH17 5HX			
Project Title : PROPOSED ORANGERY EXTENSION TO REAR OF PROPERTY			
Drawing Title : GROUND FLOOR, SITE BLOCK AND SITE LOCATION PLANS : AS EXISTING			
Drawn by : K.L.		Date : SEPTEMBER 2025	
Scale : 1:50/500/1250 @ A1		Drawing Status : PLANNING	
Drawing Number : P-510(25)01		Revision : -	