




FRONT : SOUTH ELEVATION
Scale - 1:50

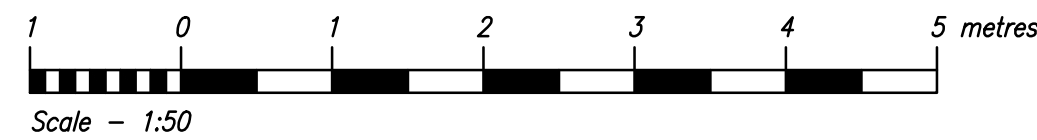

18.150 : Ridge Level
17.515 : Ceiling Level

15.345 : Second Floor Level
15.142 : Ceiling Level

12.742 : First Floor Level

10.000 : Ground Floor Level



SIDE : WEST ELEVATION
Scale - 1:50



REAR : NORTH ELEVATION
Scale - 1:50

PROPOSED ORANGERY EXTENSION TO REAR OF PROPERTY :
THE ORCHARD, WHITEMANS GREEN, CUCKFIELD, WEST SUSSEX RH17 5HX
EXISTING ELEVATIONS

18.150 : Ridge Level
17.515 : Ceiling Level

15.345 : Second Floor Level
15.142 : Ceiling Level

12.742 : First Floor Level

10.000 : Ground Floor Level



SIDE : EAST ELEVATION
Scale - 1:50

REV	DESCRIPTION	BY	DATE
REVISIONS			
COTECH CAD 6 Swynford Drive St Leonards-on-Sea East Sussex, TN38 9NE 01424 853297 07714 023644 info@cotechcad.co.uk COTECH CAD ARCHITECTURAL & BUILDING SERVICES			
Client / Project Location : Mr. & Mrs. R. DUFFIELD : THE ORCHARD, WHITEMANS GREEN, CUCKFIELD, WEST SUSSEX. RH17 5HX			
Project Title : PROPOSED ORANGERY EXTENSION TO REAR OF PROPERTY			
Drawing Title : EXISTING ELEVATIONS			
Drawn by : K.L.		Date : SEPTEMBER 2025	
Scale : 1:50 @ A1		Drawing Status : PLANNING	
Drawing Number : P-510(25)03		Revision : -	