

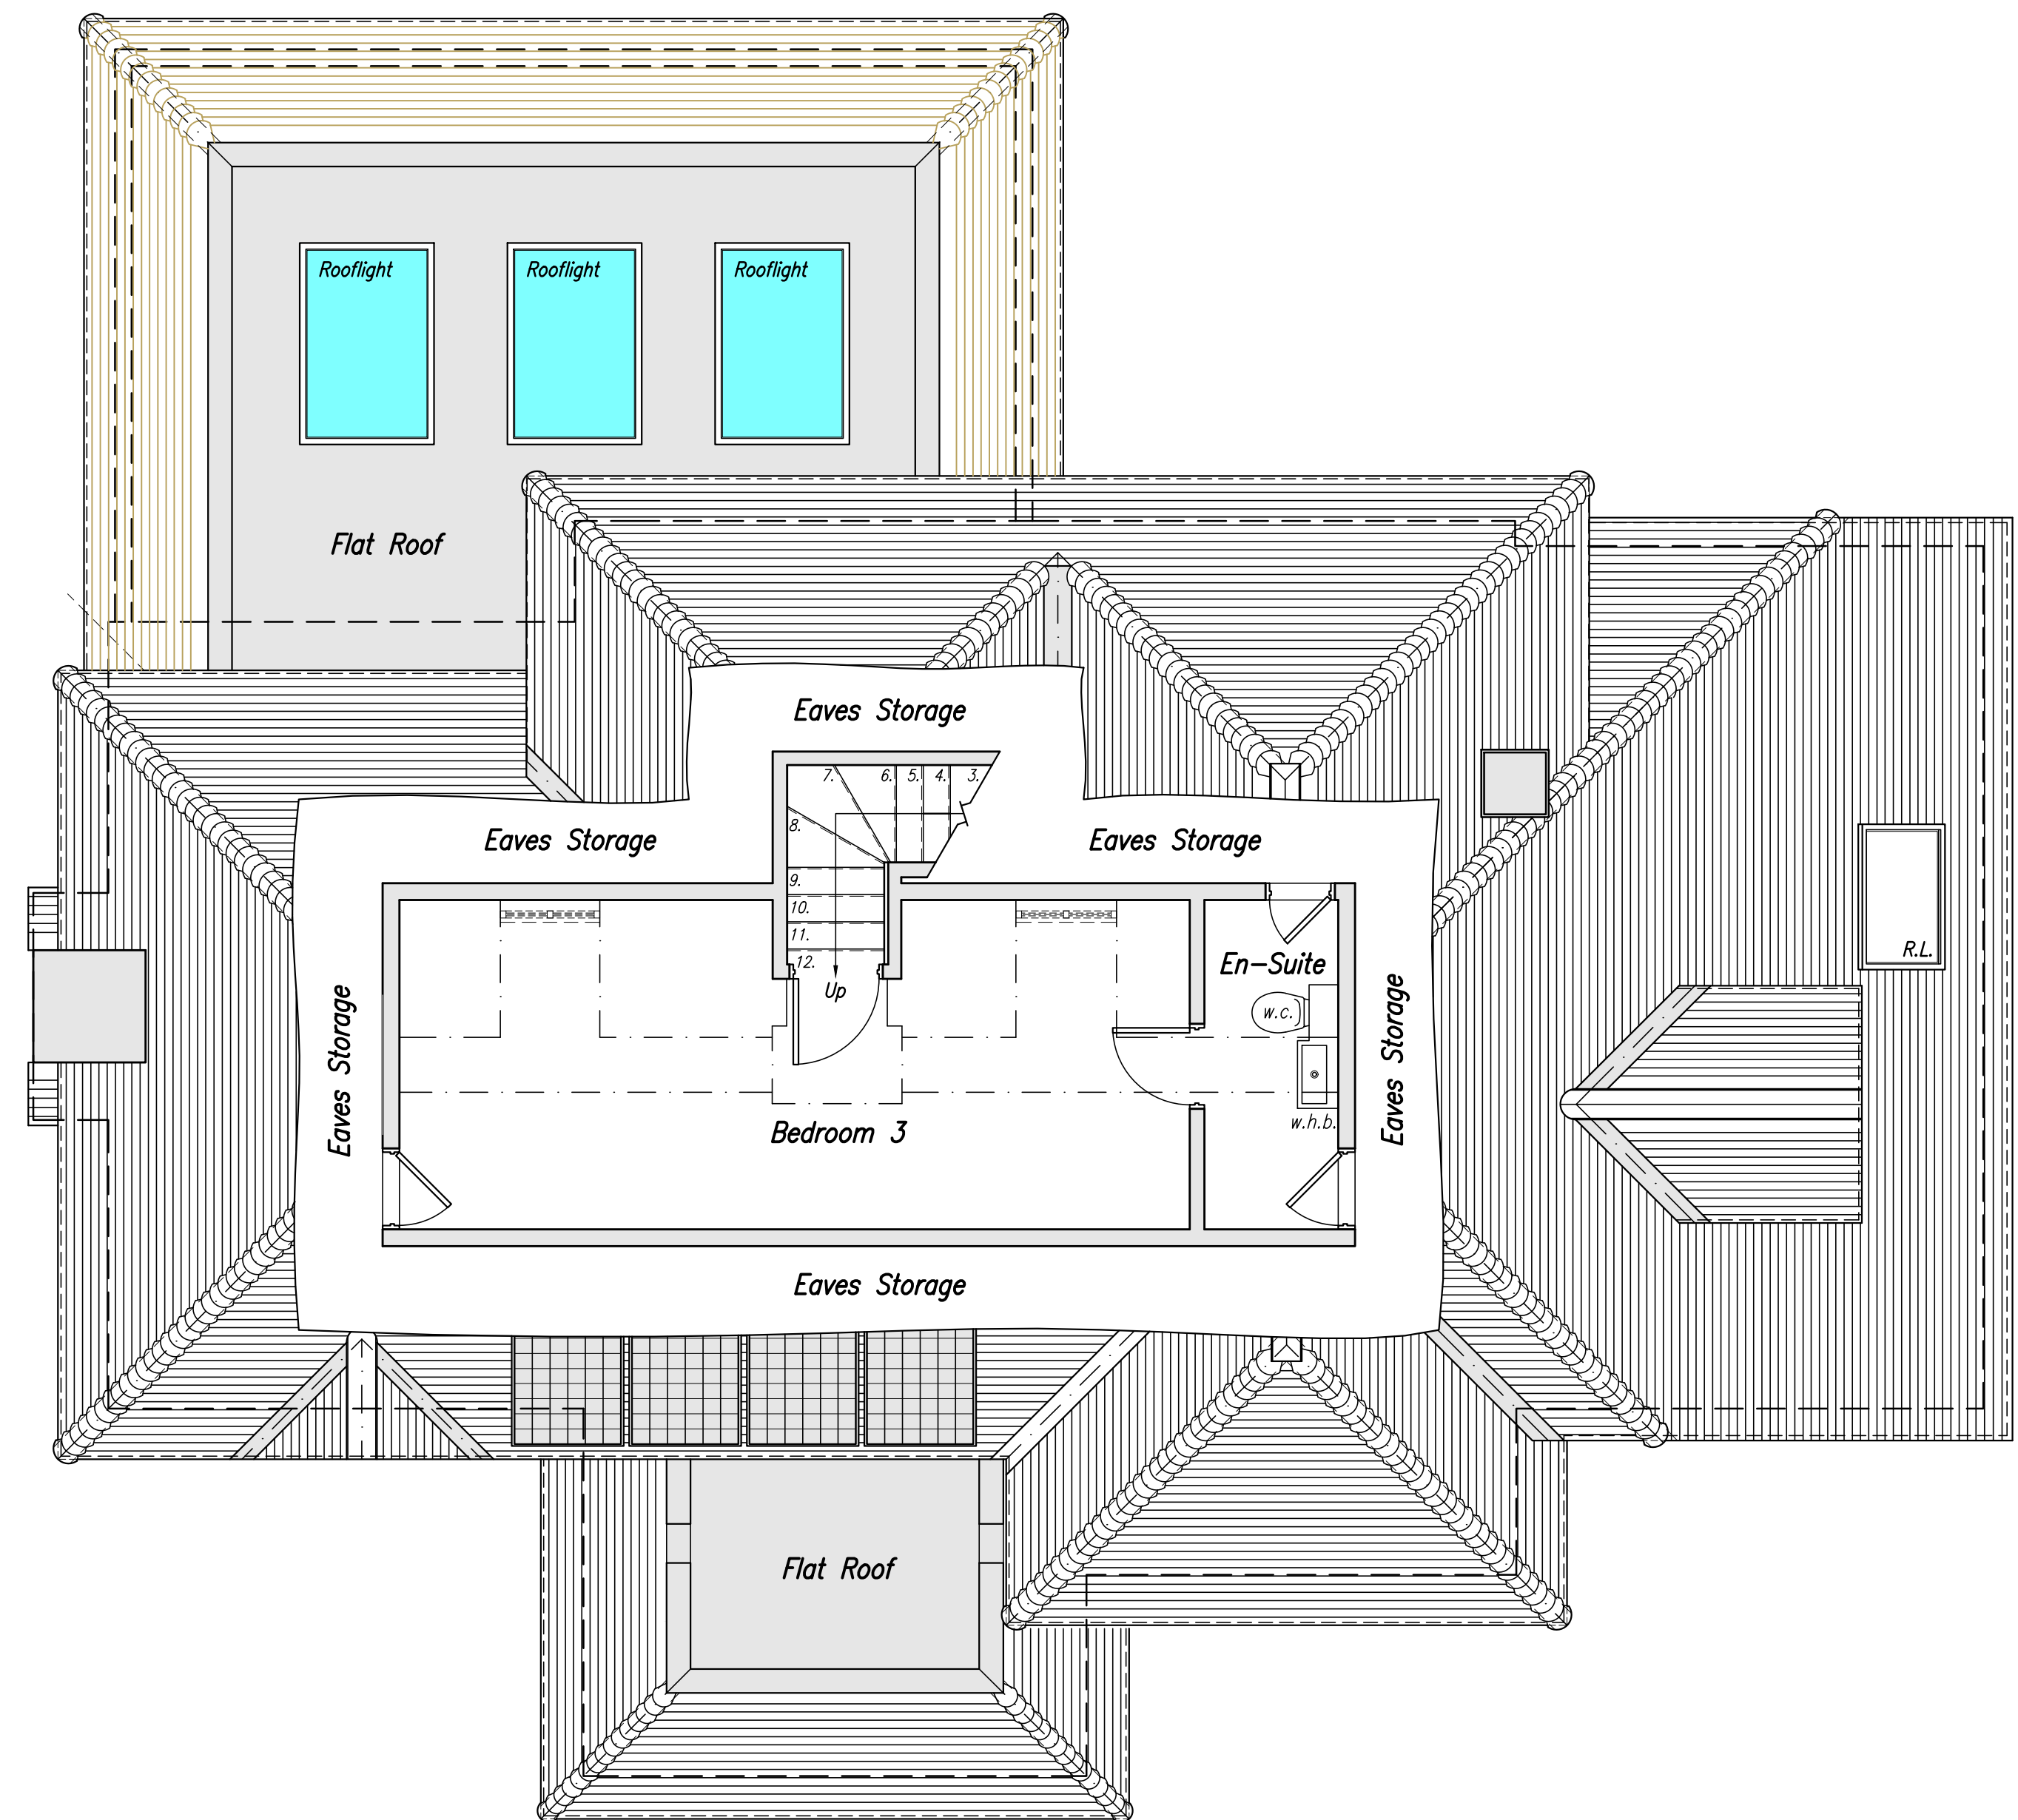


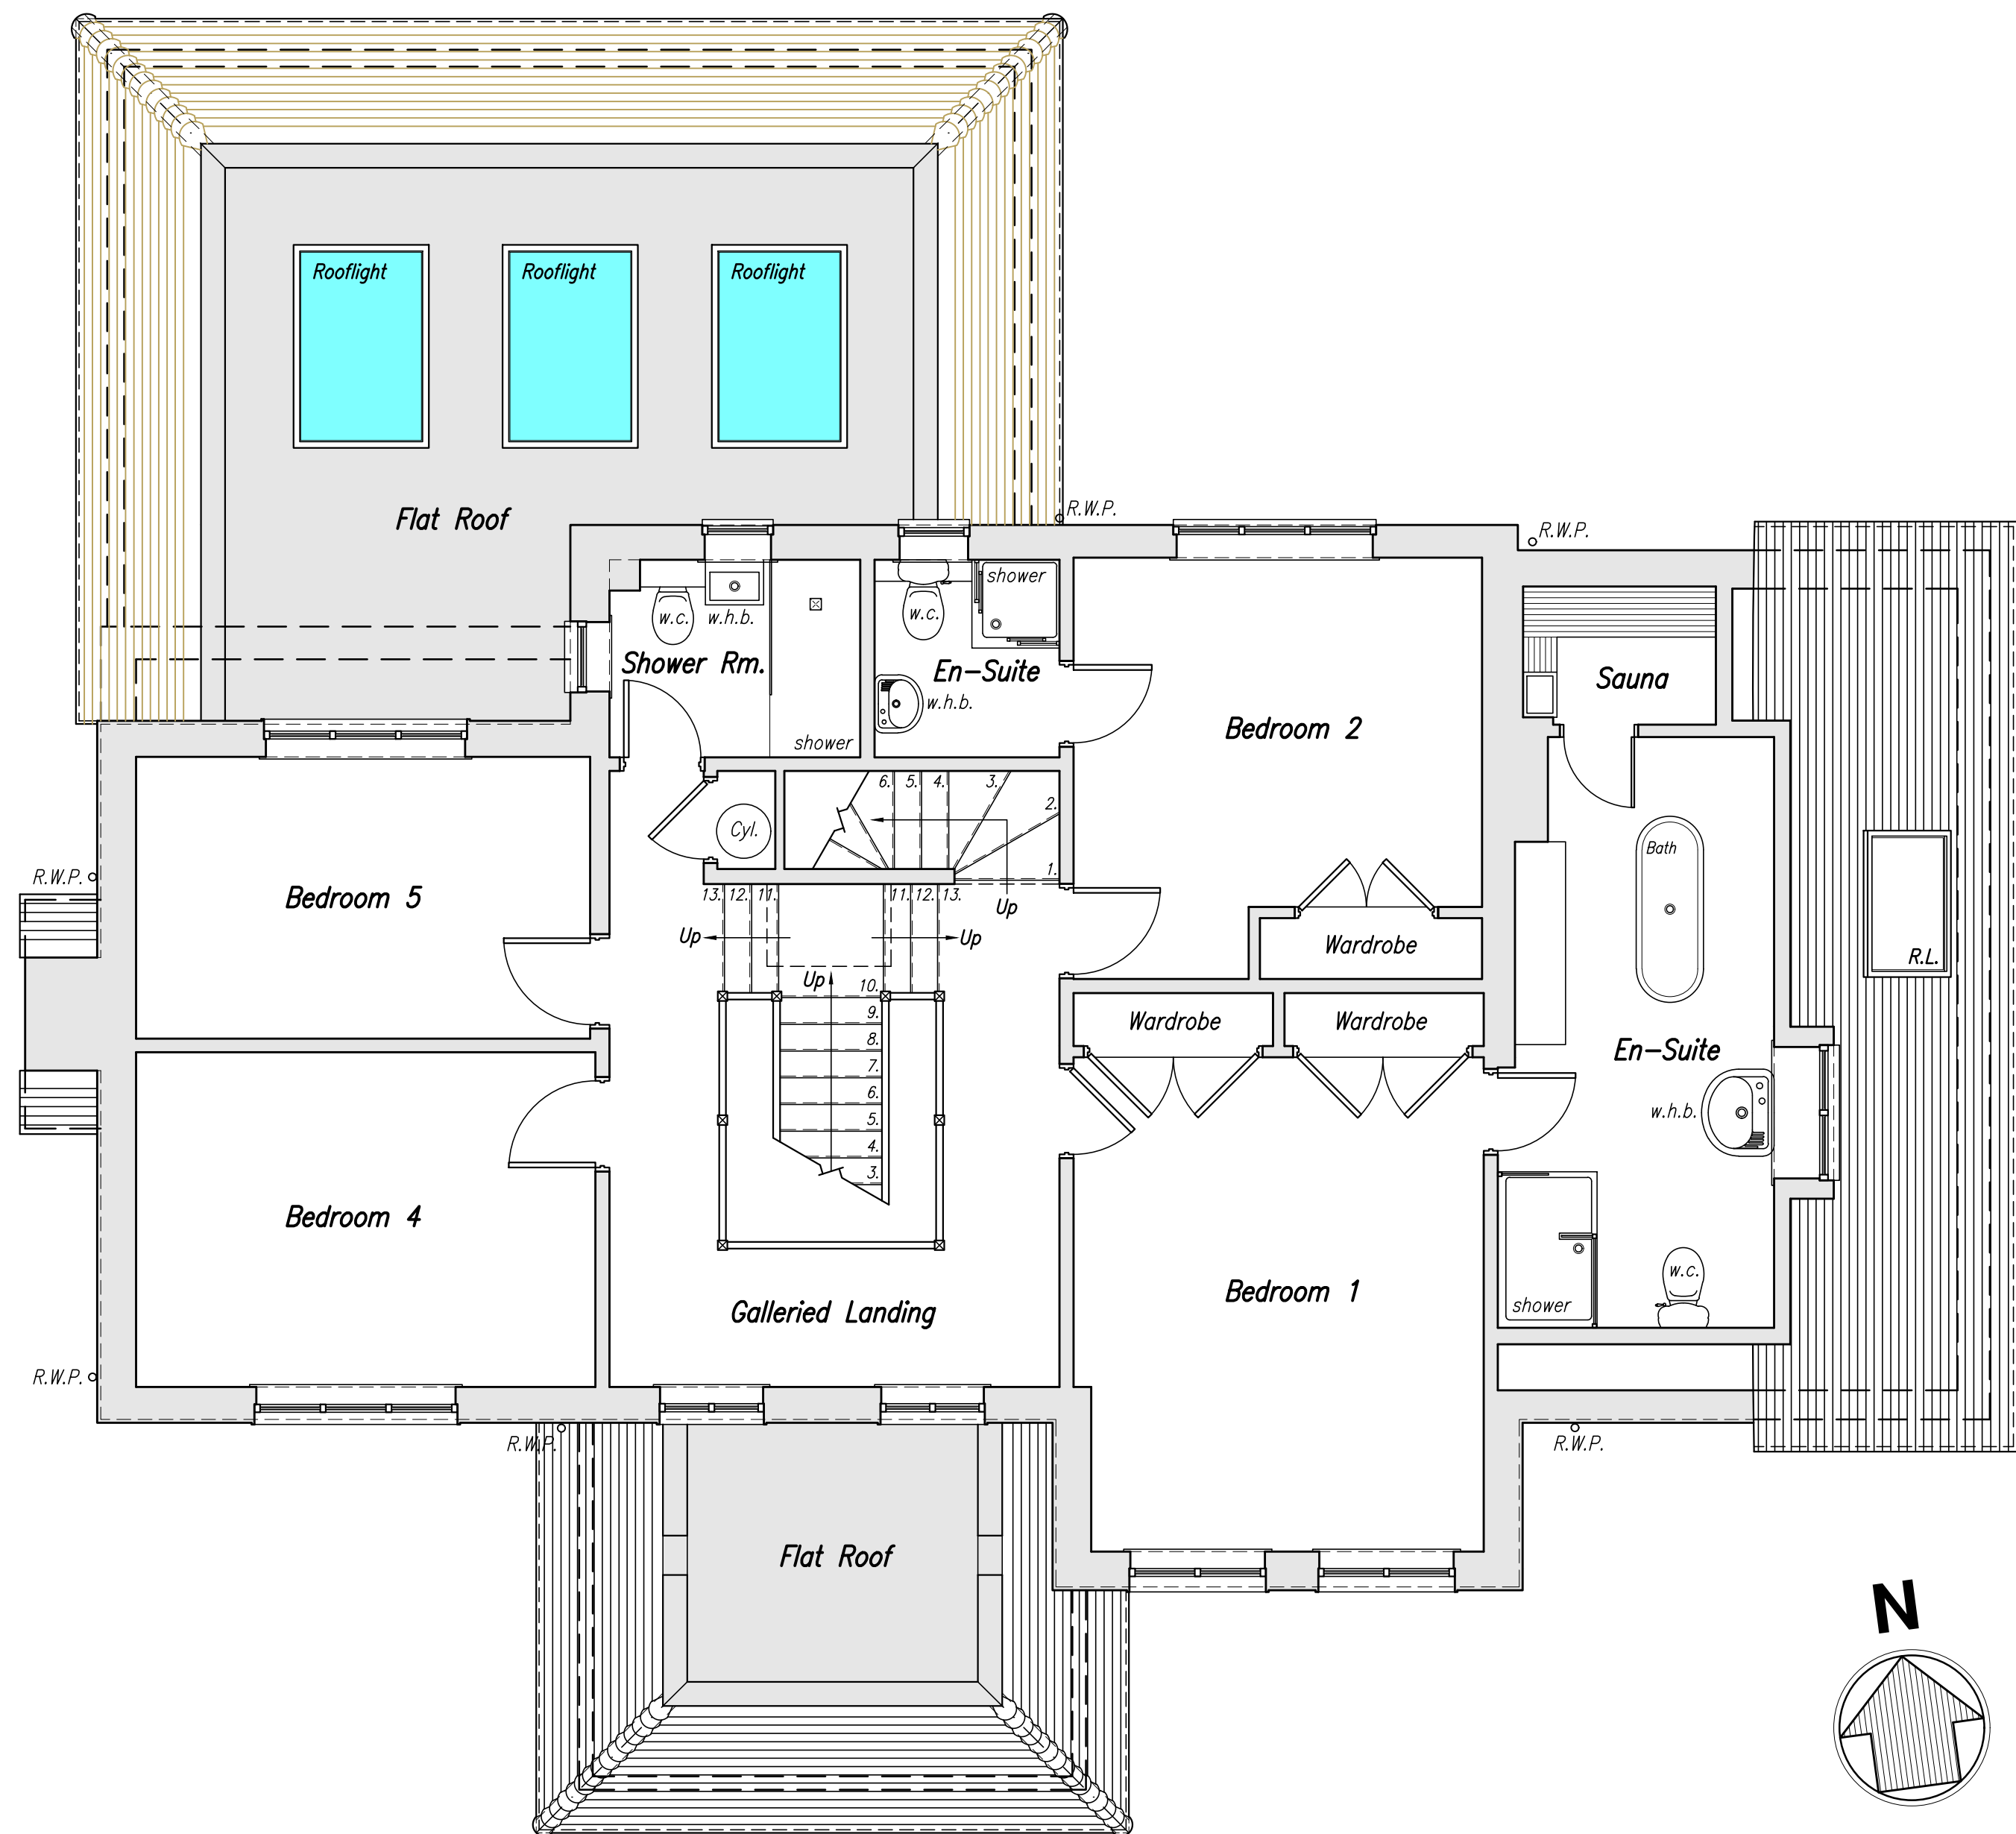

FIRST FLOOR PLAN

Scale - 1:50

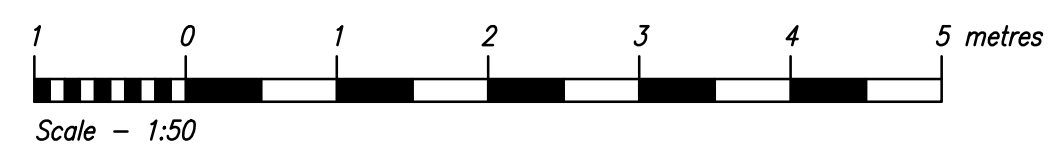

SECOND FLOOR PLAN

Scale - 1:50

**PROPOSED ORANGERY EXTENSION TO REAR OF PROPERTY :
THE ORCHARD, WHITEMANS GREEN, CUCKFIELD, WEST SUSSEX RH17 5HX
FIRST AND SECOND FLOOR PLANS : AS PROPOSED**

REV	DESCRIPTION	BY	DATE
REVISIONS			
COTECH CAD 6 Swynford Drive St Leonards-on-Sea East Sussex, TN38 9NE 01424 853297 07714 023644 info@cotechcad.co.uk COTECH CAD ARCHITECTURAL & BUILDING SERVICES			
Client / Project Location : Mr. & Mrs. R. DUFFIELD : THE ORCHARD, WHITEMANS GREEN, CUCKFIELD, WEST SUSSEX. RH17 5HX			
Project Title : PROPOSED ORANGERY EXTENSION TO REAR OF PROPERTY			
Drawing Title : FIRST AND SECOND FLOOR PLANS : AS PROPOSED			
Drawn by : K.L.		Date : SEPTEMBER 2025	
Scale : 1:50 @ A1		Drawing Status : PLANNING	
Drawing Number : P-510(25)05		Revision : -	