


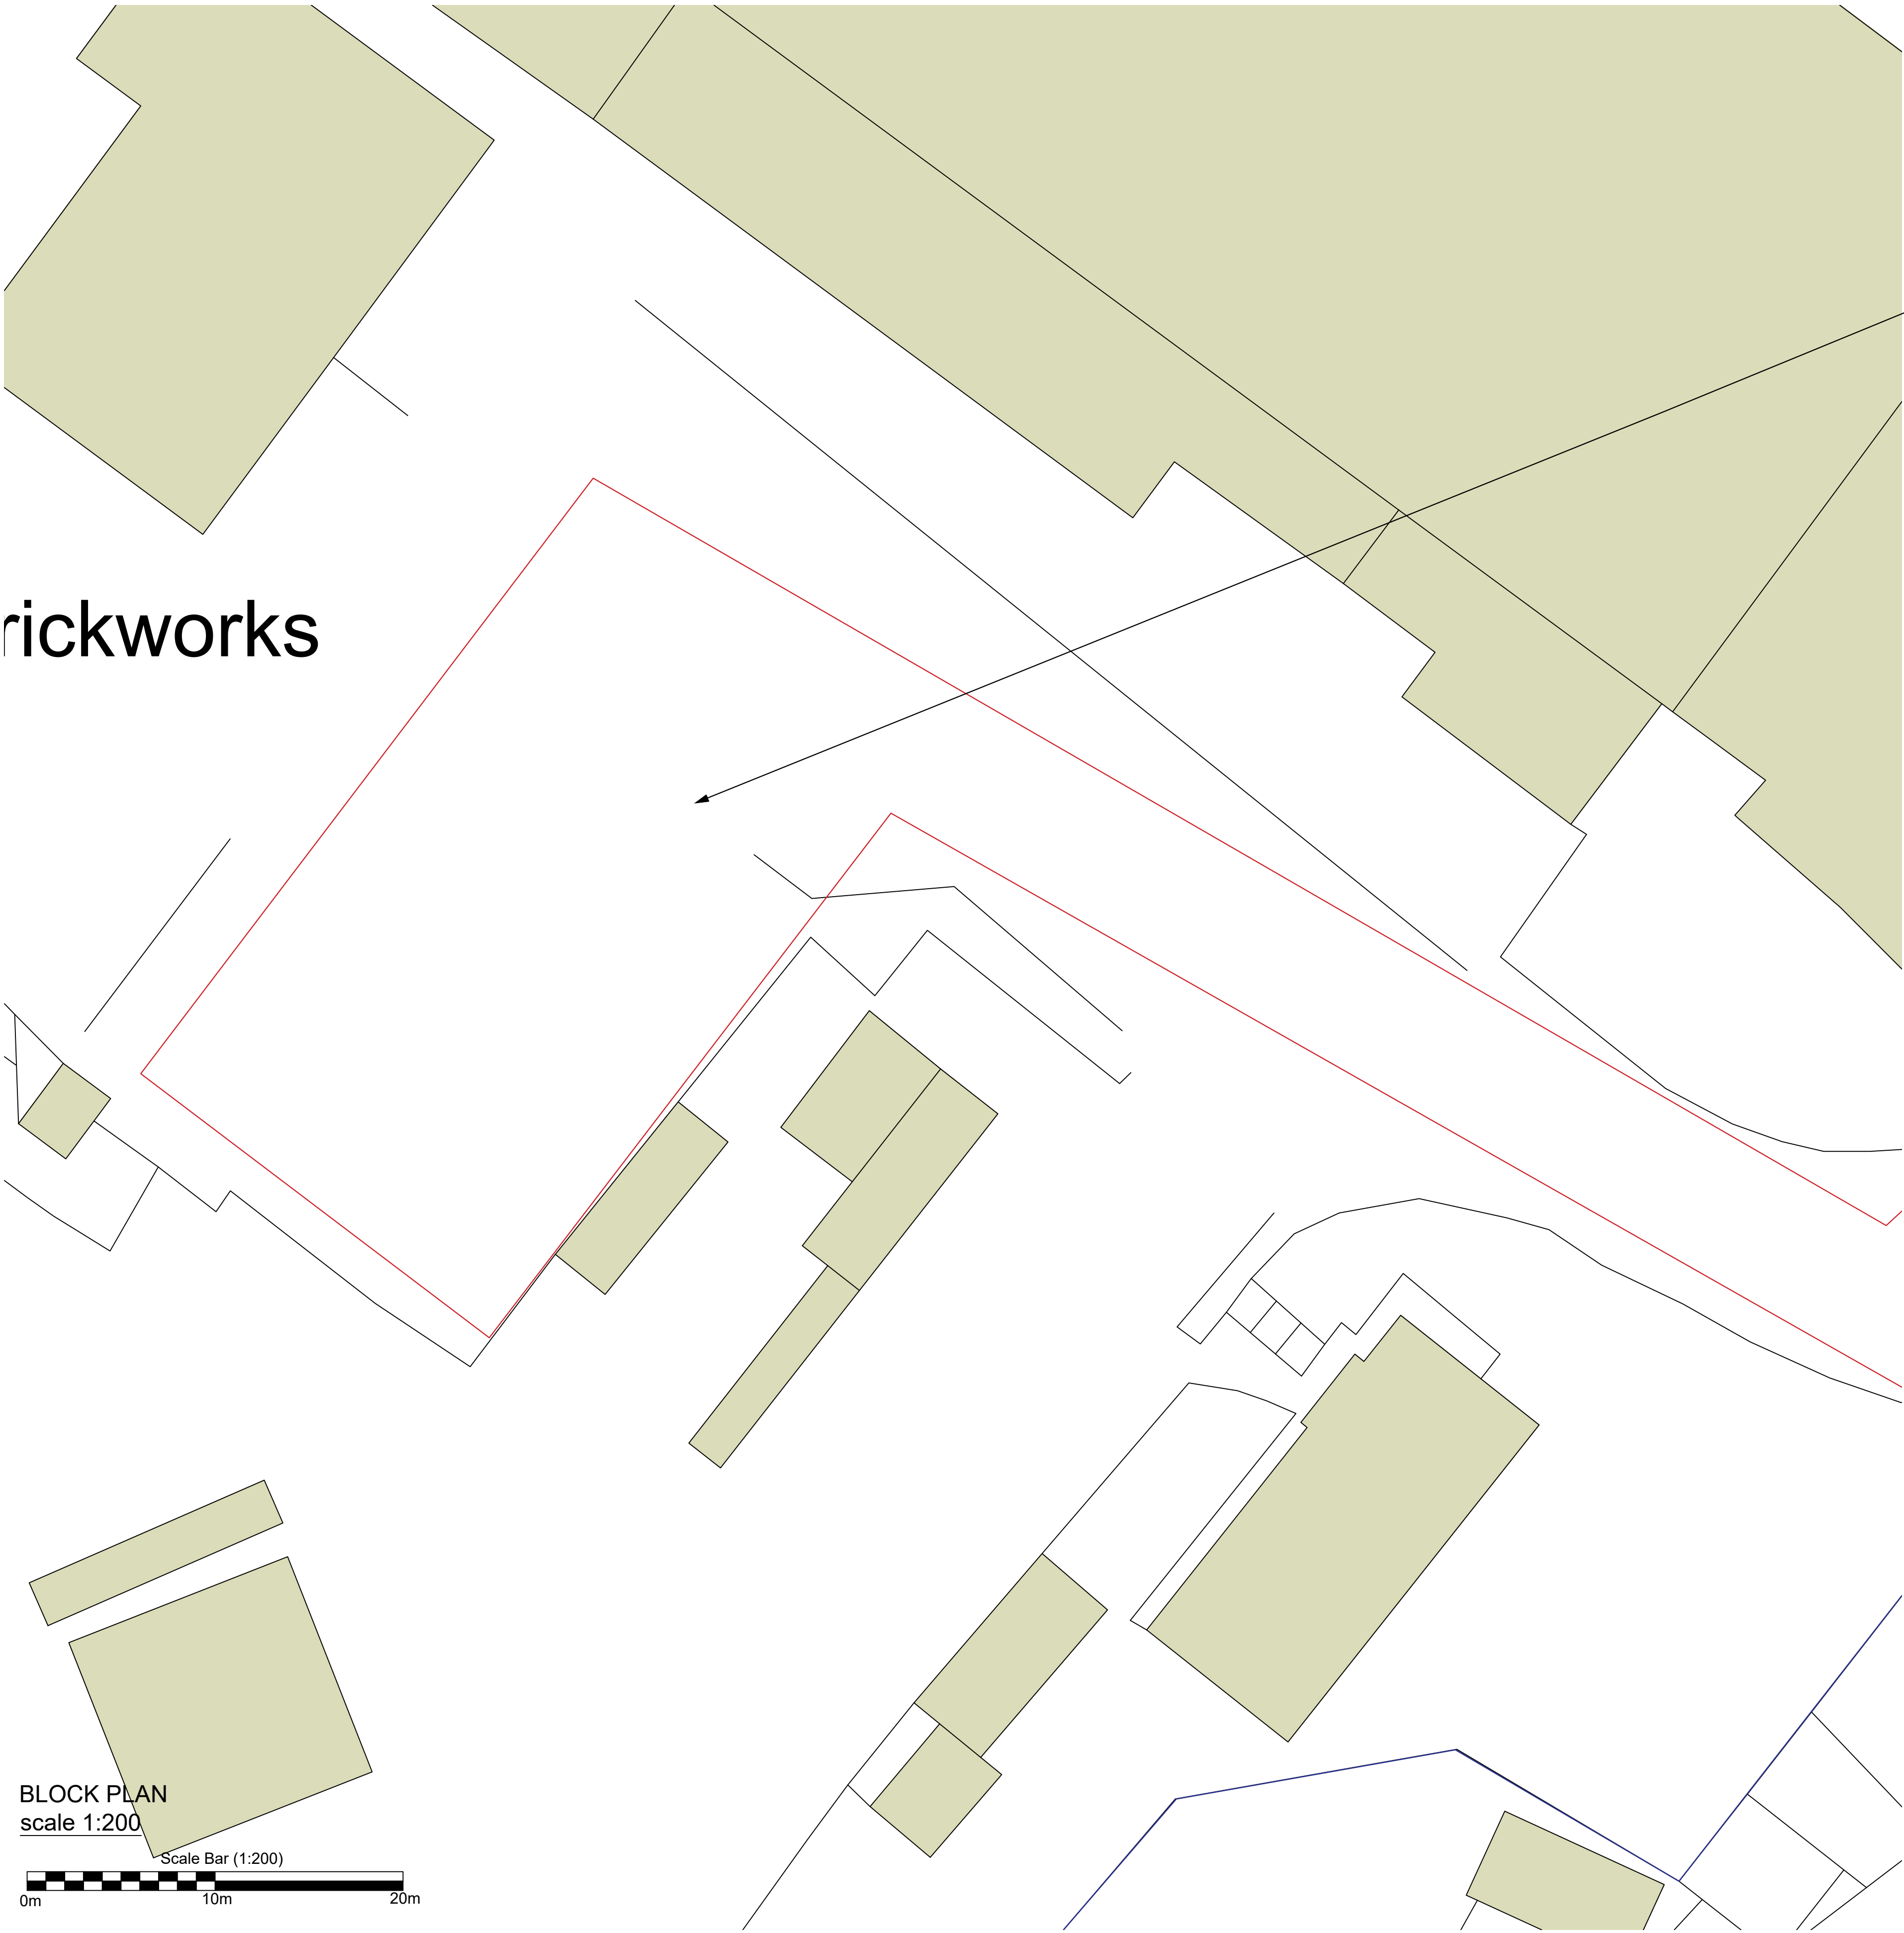


rickworks


BLOCK PLAN
scale 1:200

Scale Bar (1:200)

0m 10m 20m

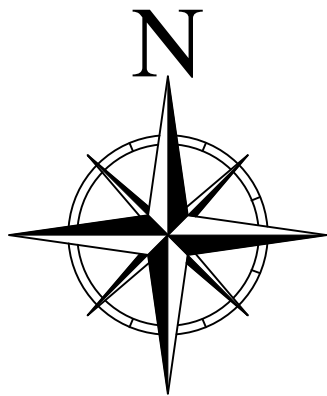

Proposed location of
single storey
Portakabin Building.

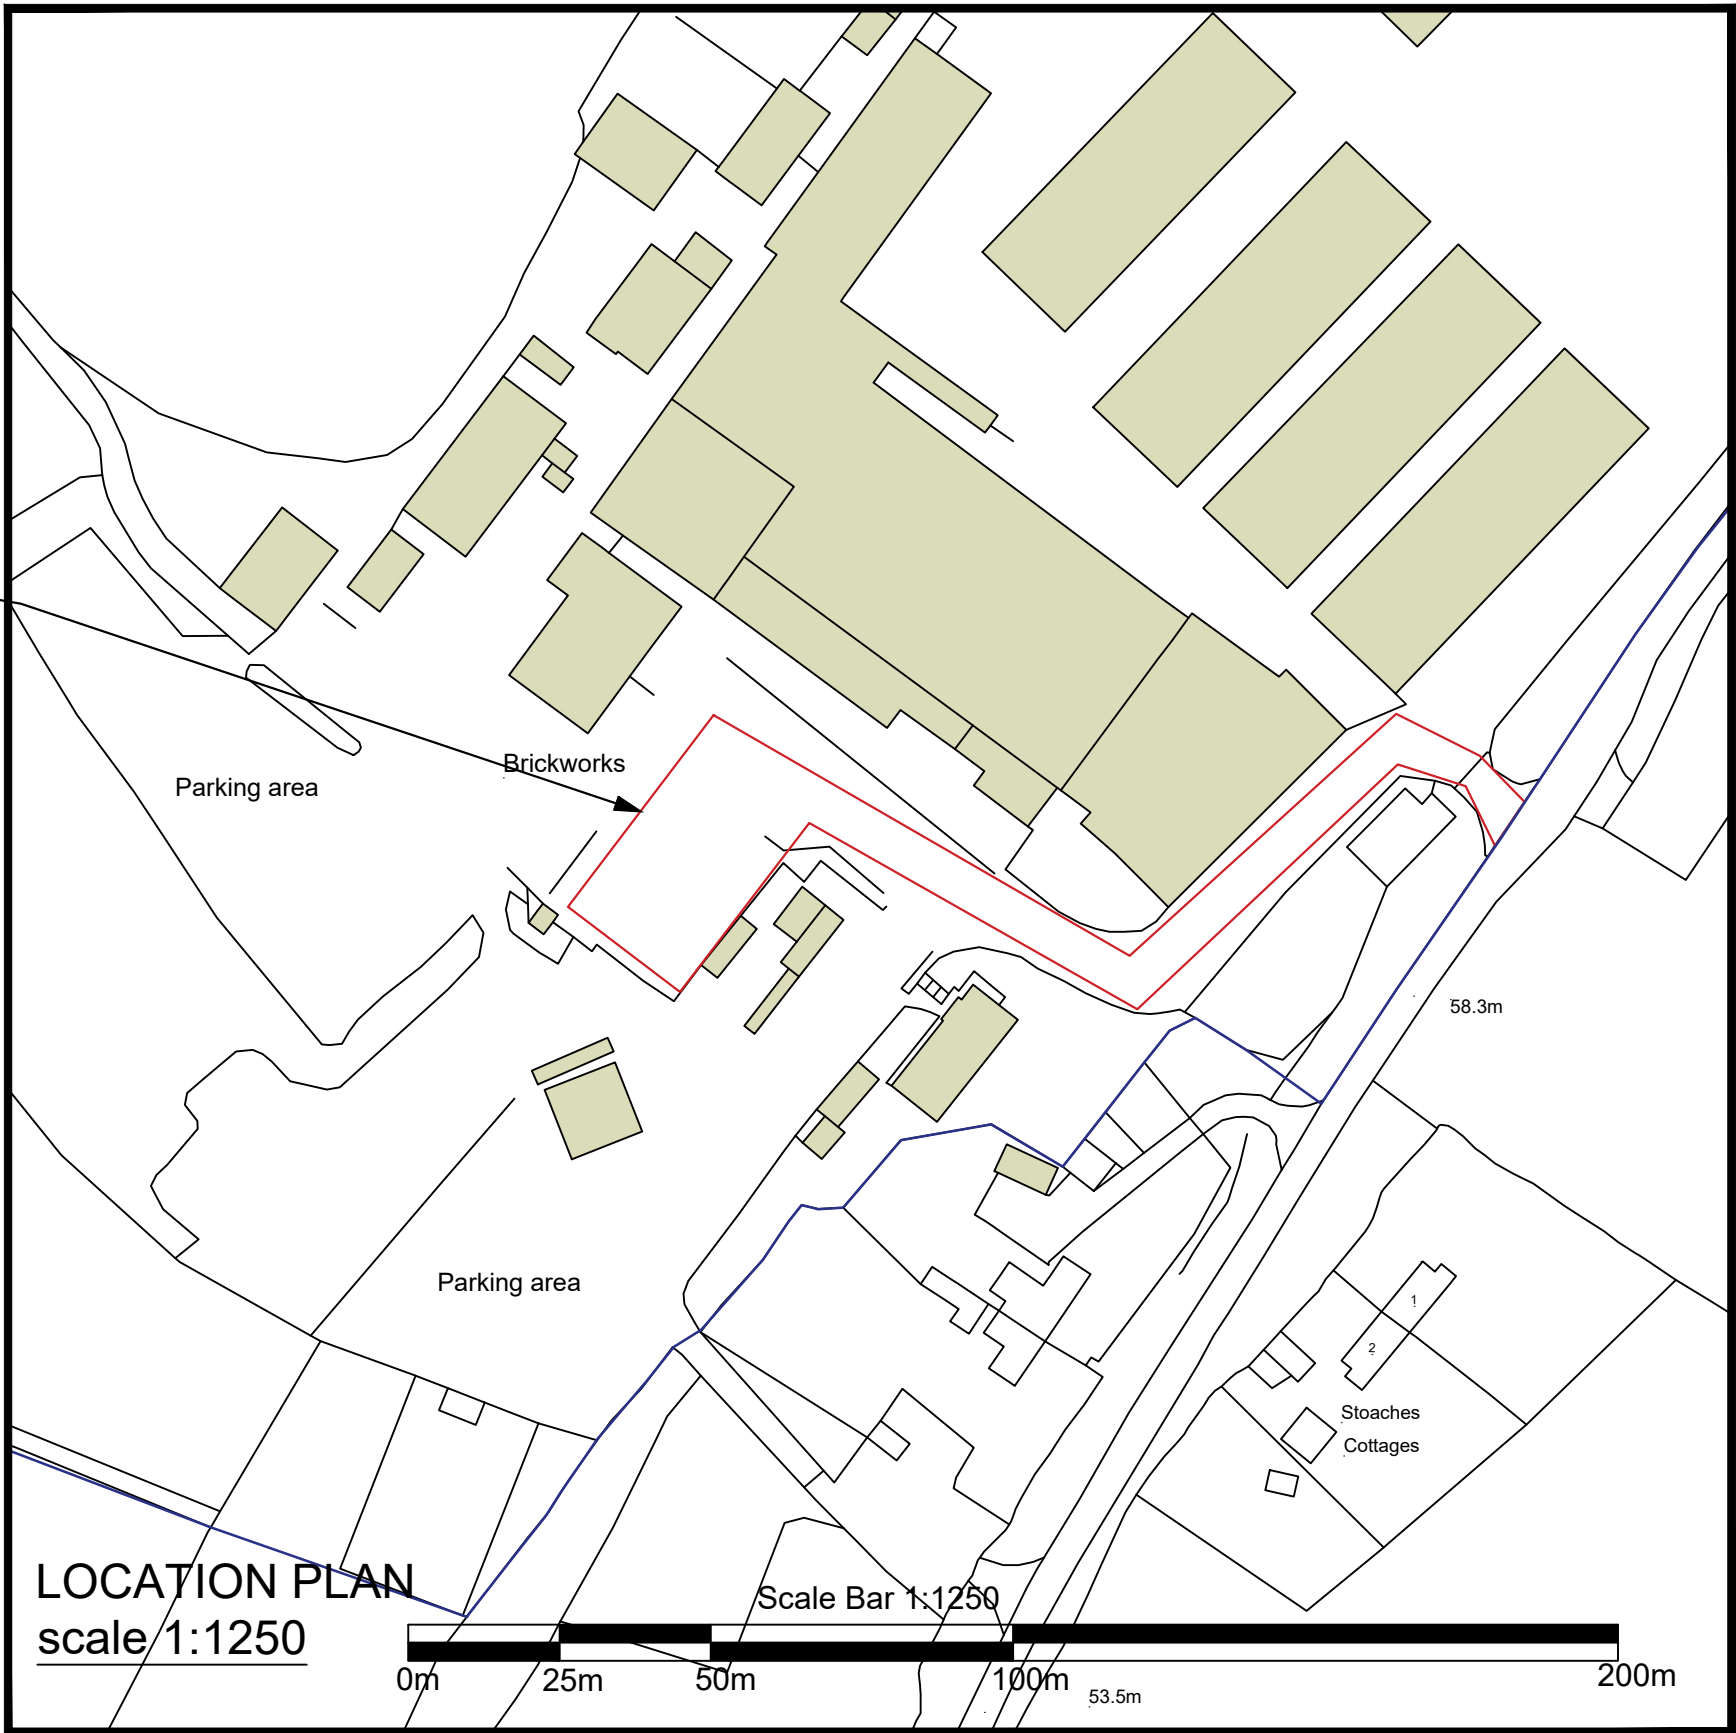

© Crown Copyright 2020 OS Licence no.100041041
Reproduction in whole or in part is prohibited
without the prior permission of Ordnance Survey.



Title
**Existing Site Location
and Block Plan**

**Michelmersh Brick Holding
RH17 7HH**

Date
Date: 16.08.2025

Scale : 1:200 & 1:1250 @ A1

Drawing Number	Rev.
01KT	1

NOTES:

- Site plan is based on existing Ordnance Survey information
- Responsibility is not accepted for errors made by others in scaling from this drawing. Contractors must check all dimensions on site. Discrepancies must be reported to the drawing owner before proceeding.

Portakabin Limited 2000
This drawing is the property of Portakabin Limited,
it must not be copied or reproduced or divulged
to anyone without written permission.