


Ground Floor 1:50

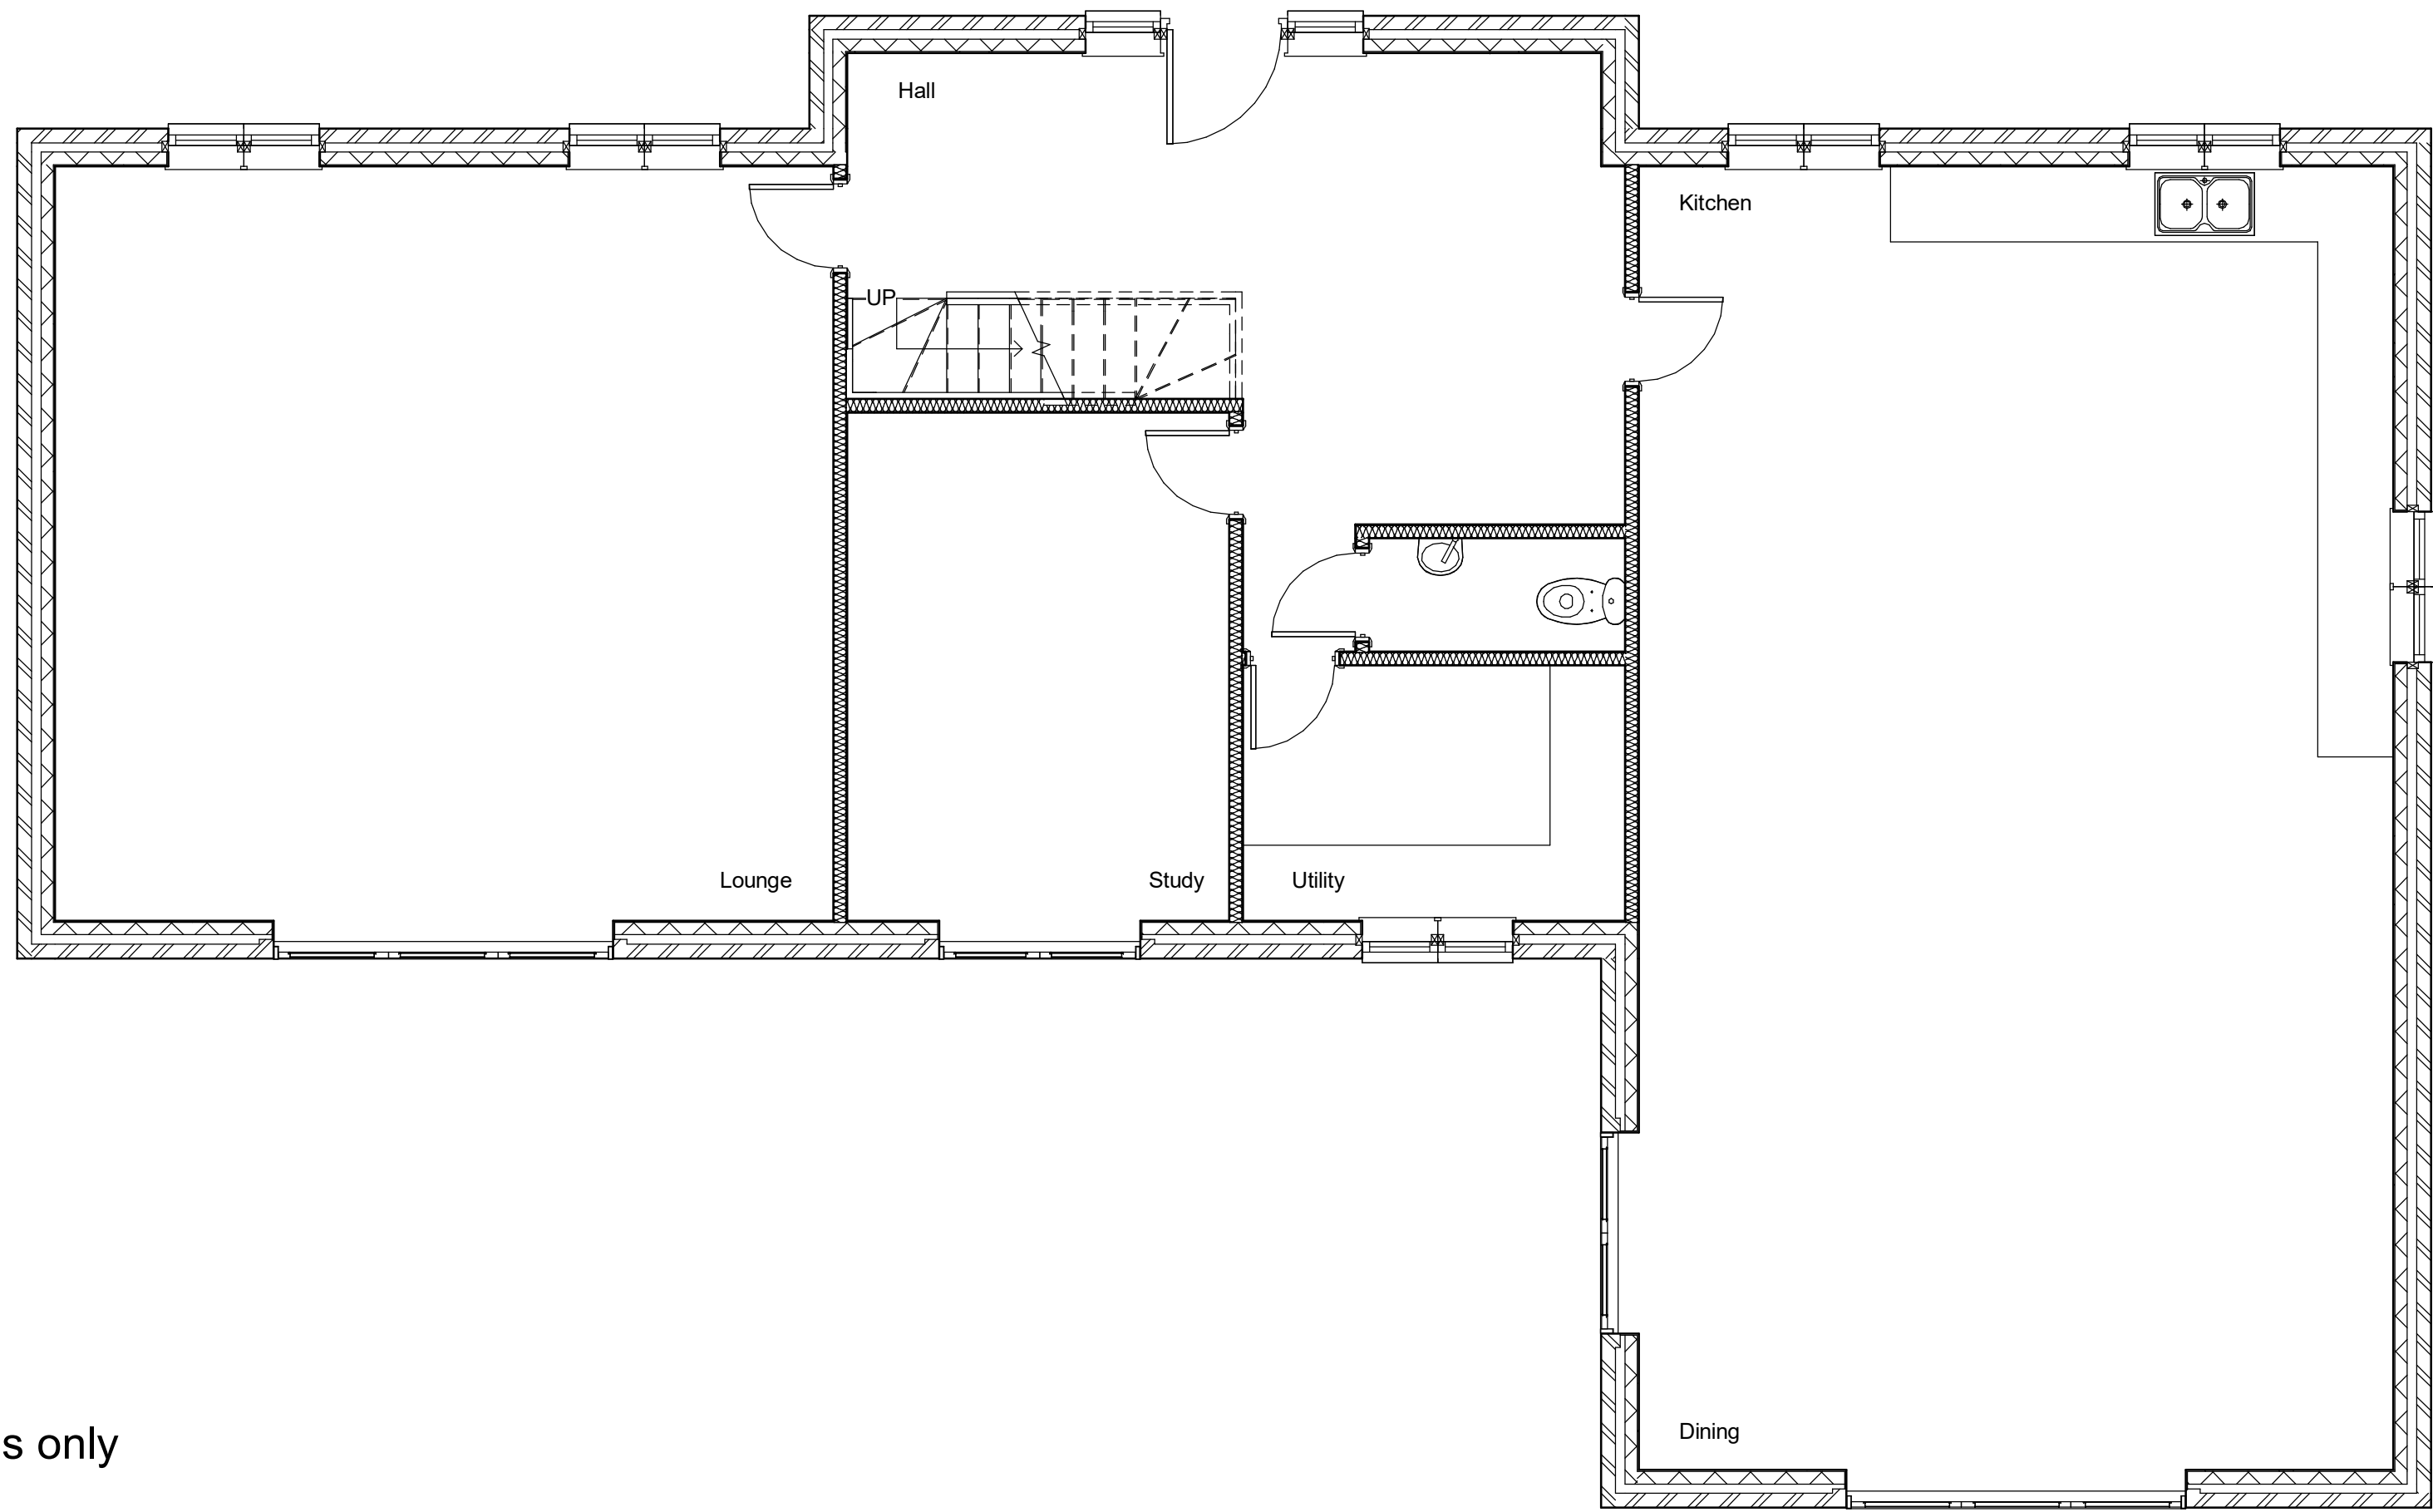


Note: For illustrative purposes only



Front Elevation 1:100




Side Elevation

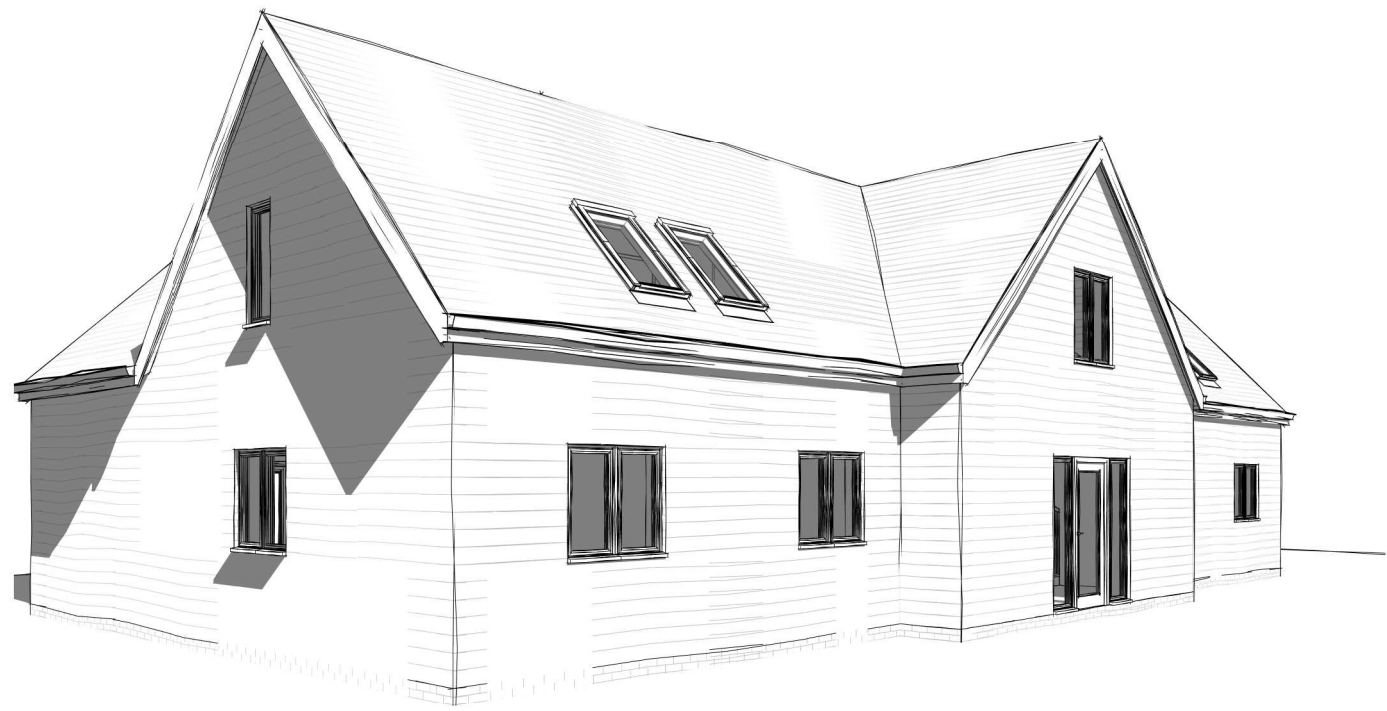


Rear Elevation



Side Elevation

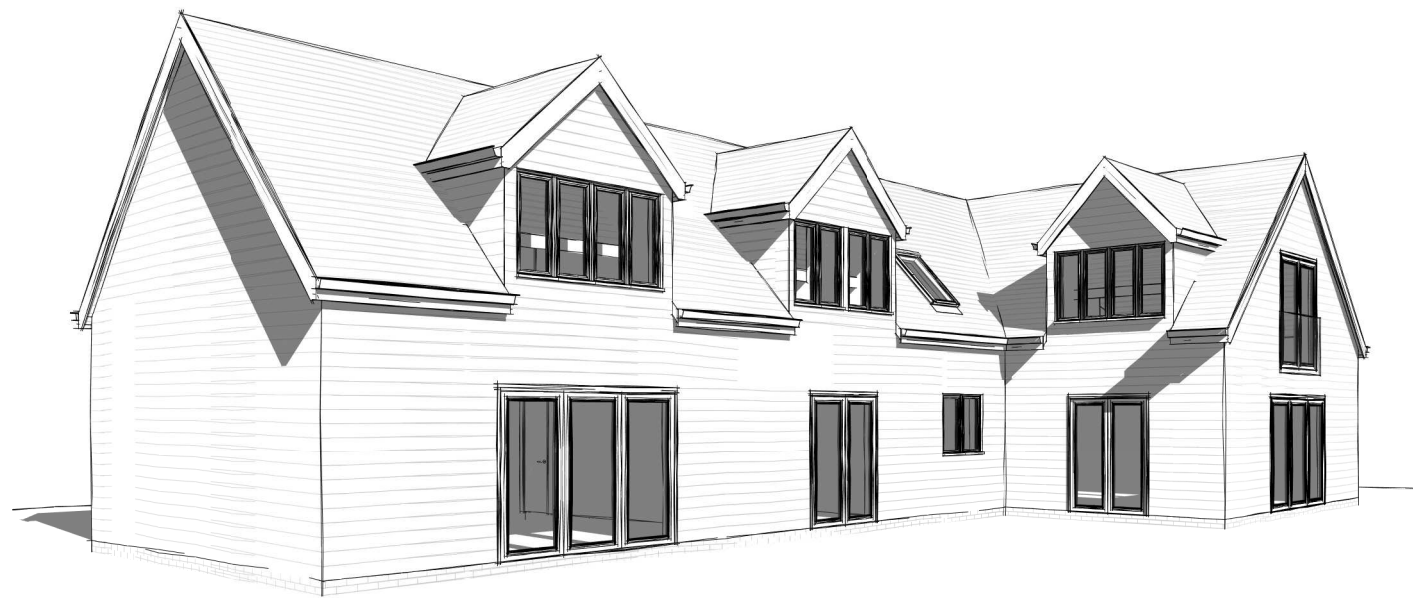

Revisions

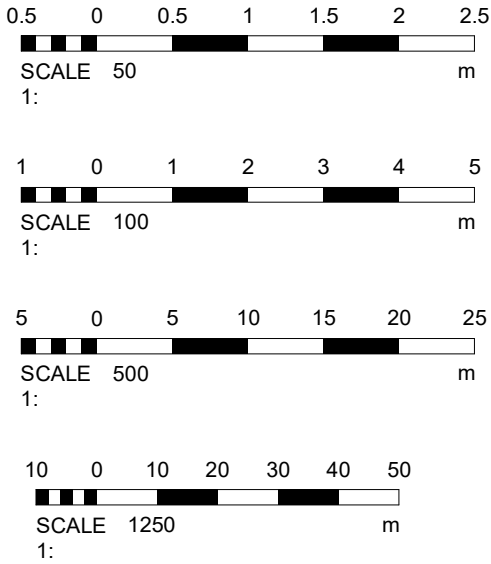

Materials

Drawing Number 2025/20 Sheet 1 of 3

Size A1 Scale 1:50, 1:100, 1:500, 1:1250

Project
Proposed details
February 2025

Job Title
Proposed dwelling
Little Park Farm
Hurstpierpoint
BN6 9UZ

Do Not scale from this drawing except for planning as photocopies will be subject to distortion
Drawings to be read in conjunction with all other Designers and structural engineers contract drawings and specifications: Any discrepancies must be brought to the attention of the Designer immediately.
The contractor must verify all dimensions by site measurement before ordering materials or manufacturing components
Substitute materials and products to those named will be acceptable if proven to be of equal or higher performance and not in conflict with other elements


M.J.Humphrey
Ltd




Mel Humphrey MRICS 9 Aldworth Avenue Goring By Sea West Sussex BN12 4XQ
Adam Humphrey MCIOB 21 Pendine Avenue Worthing West Sussex BN11 2NA

Mel@mjhumphrey.co.uk 07701055182
Adam@mjhumphrey.co.uk 07812419142


First Floor 1:50

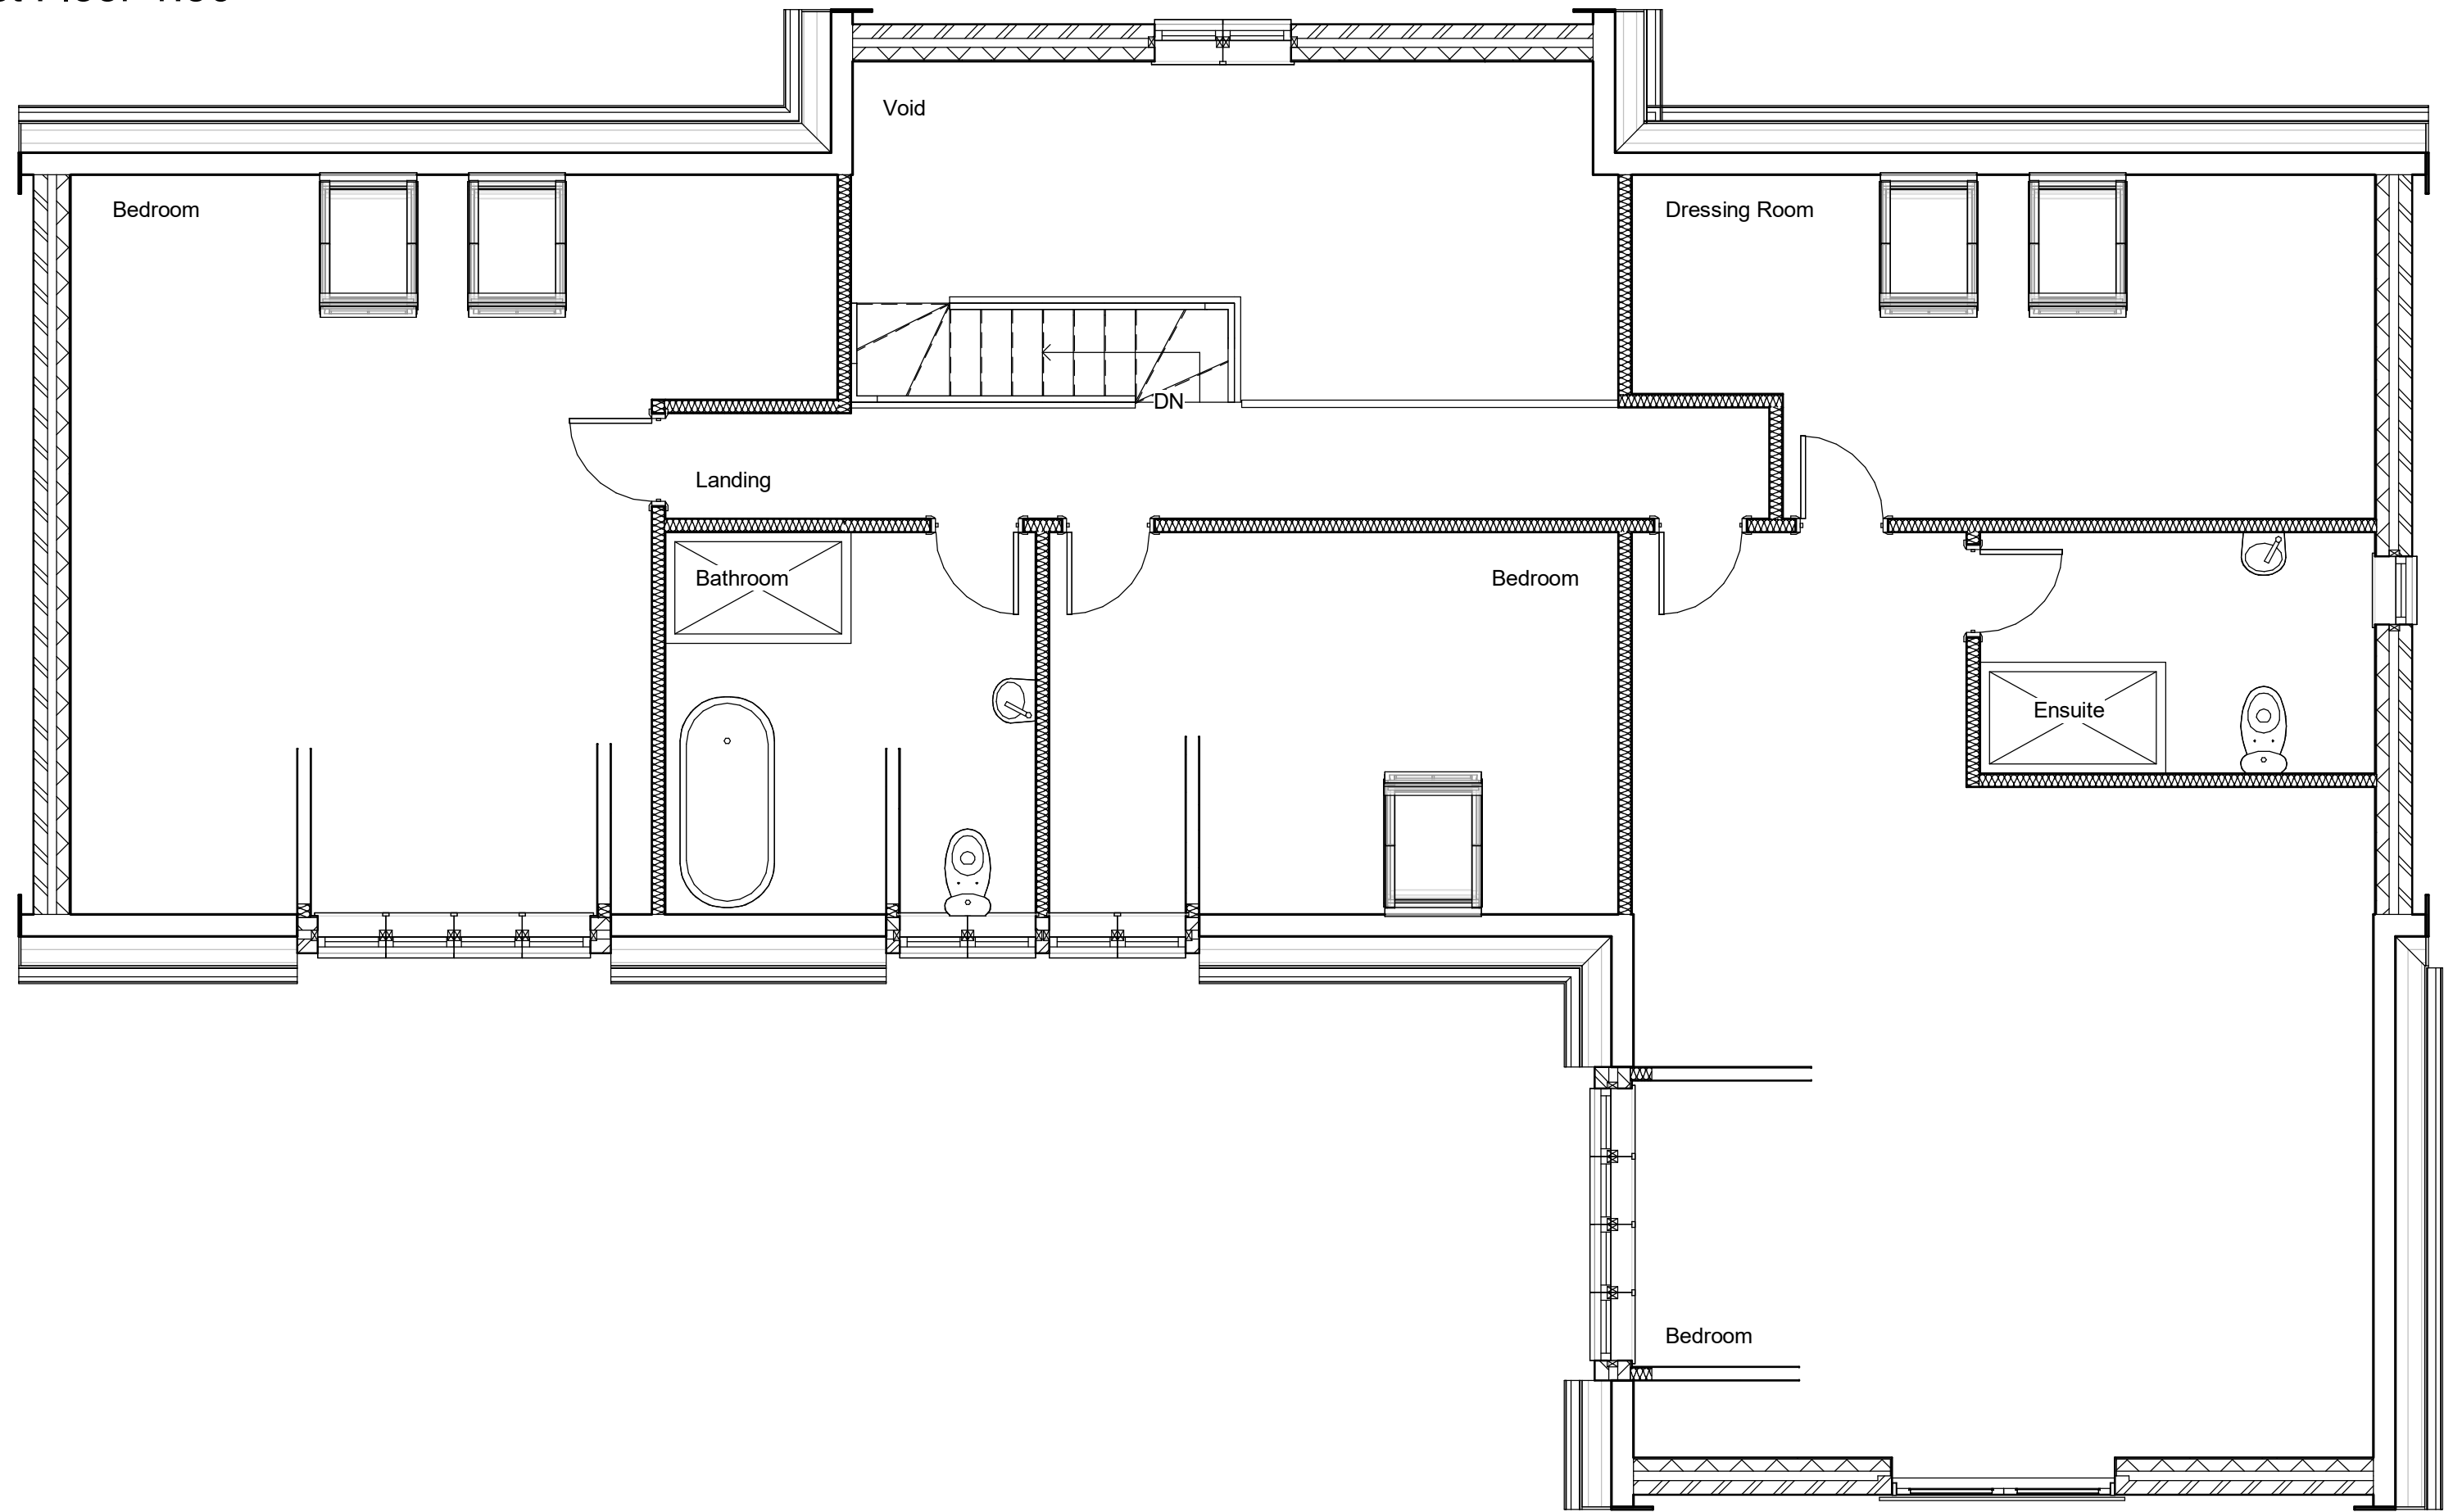

Roof Plan 1:50

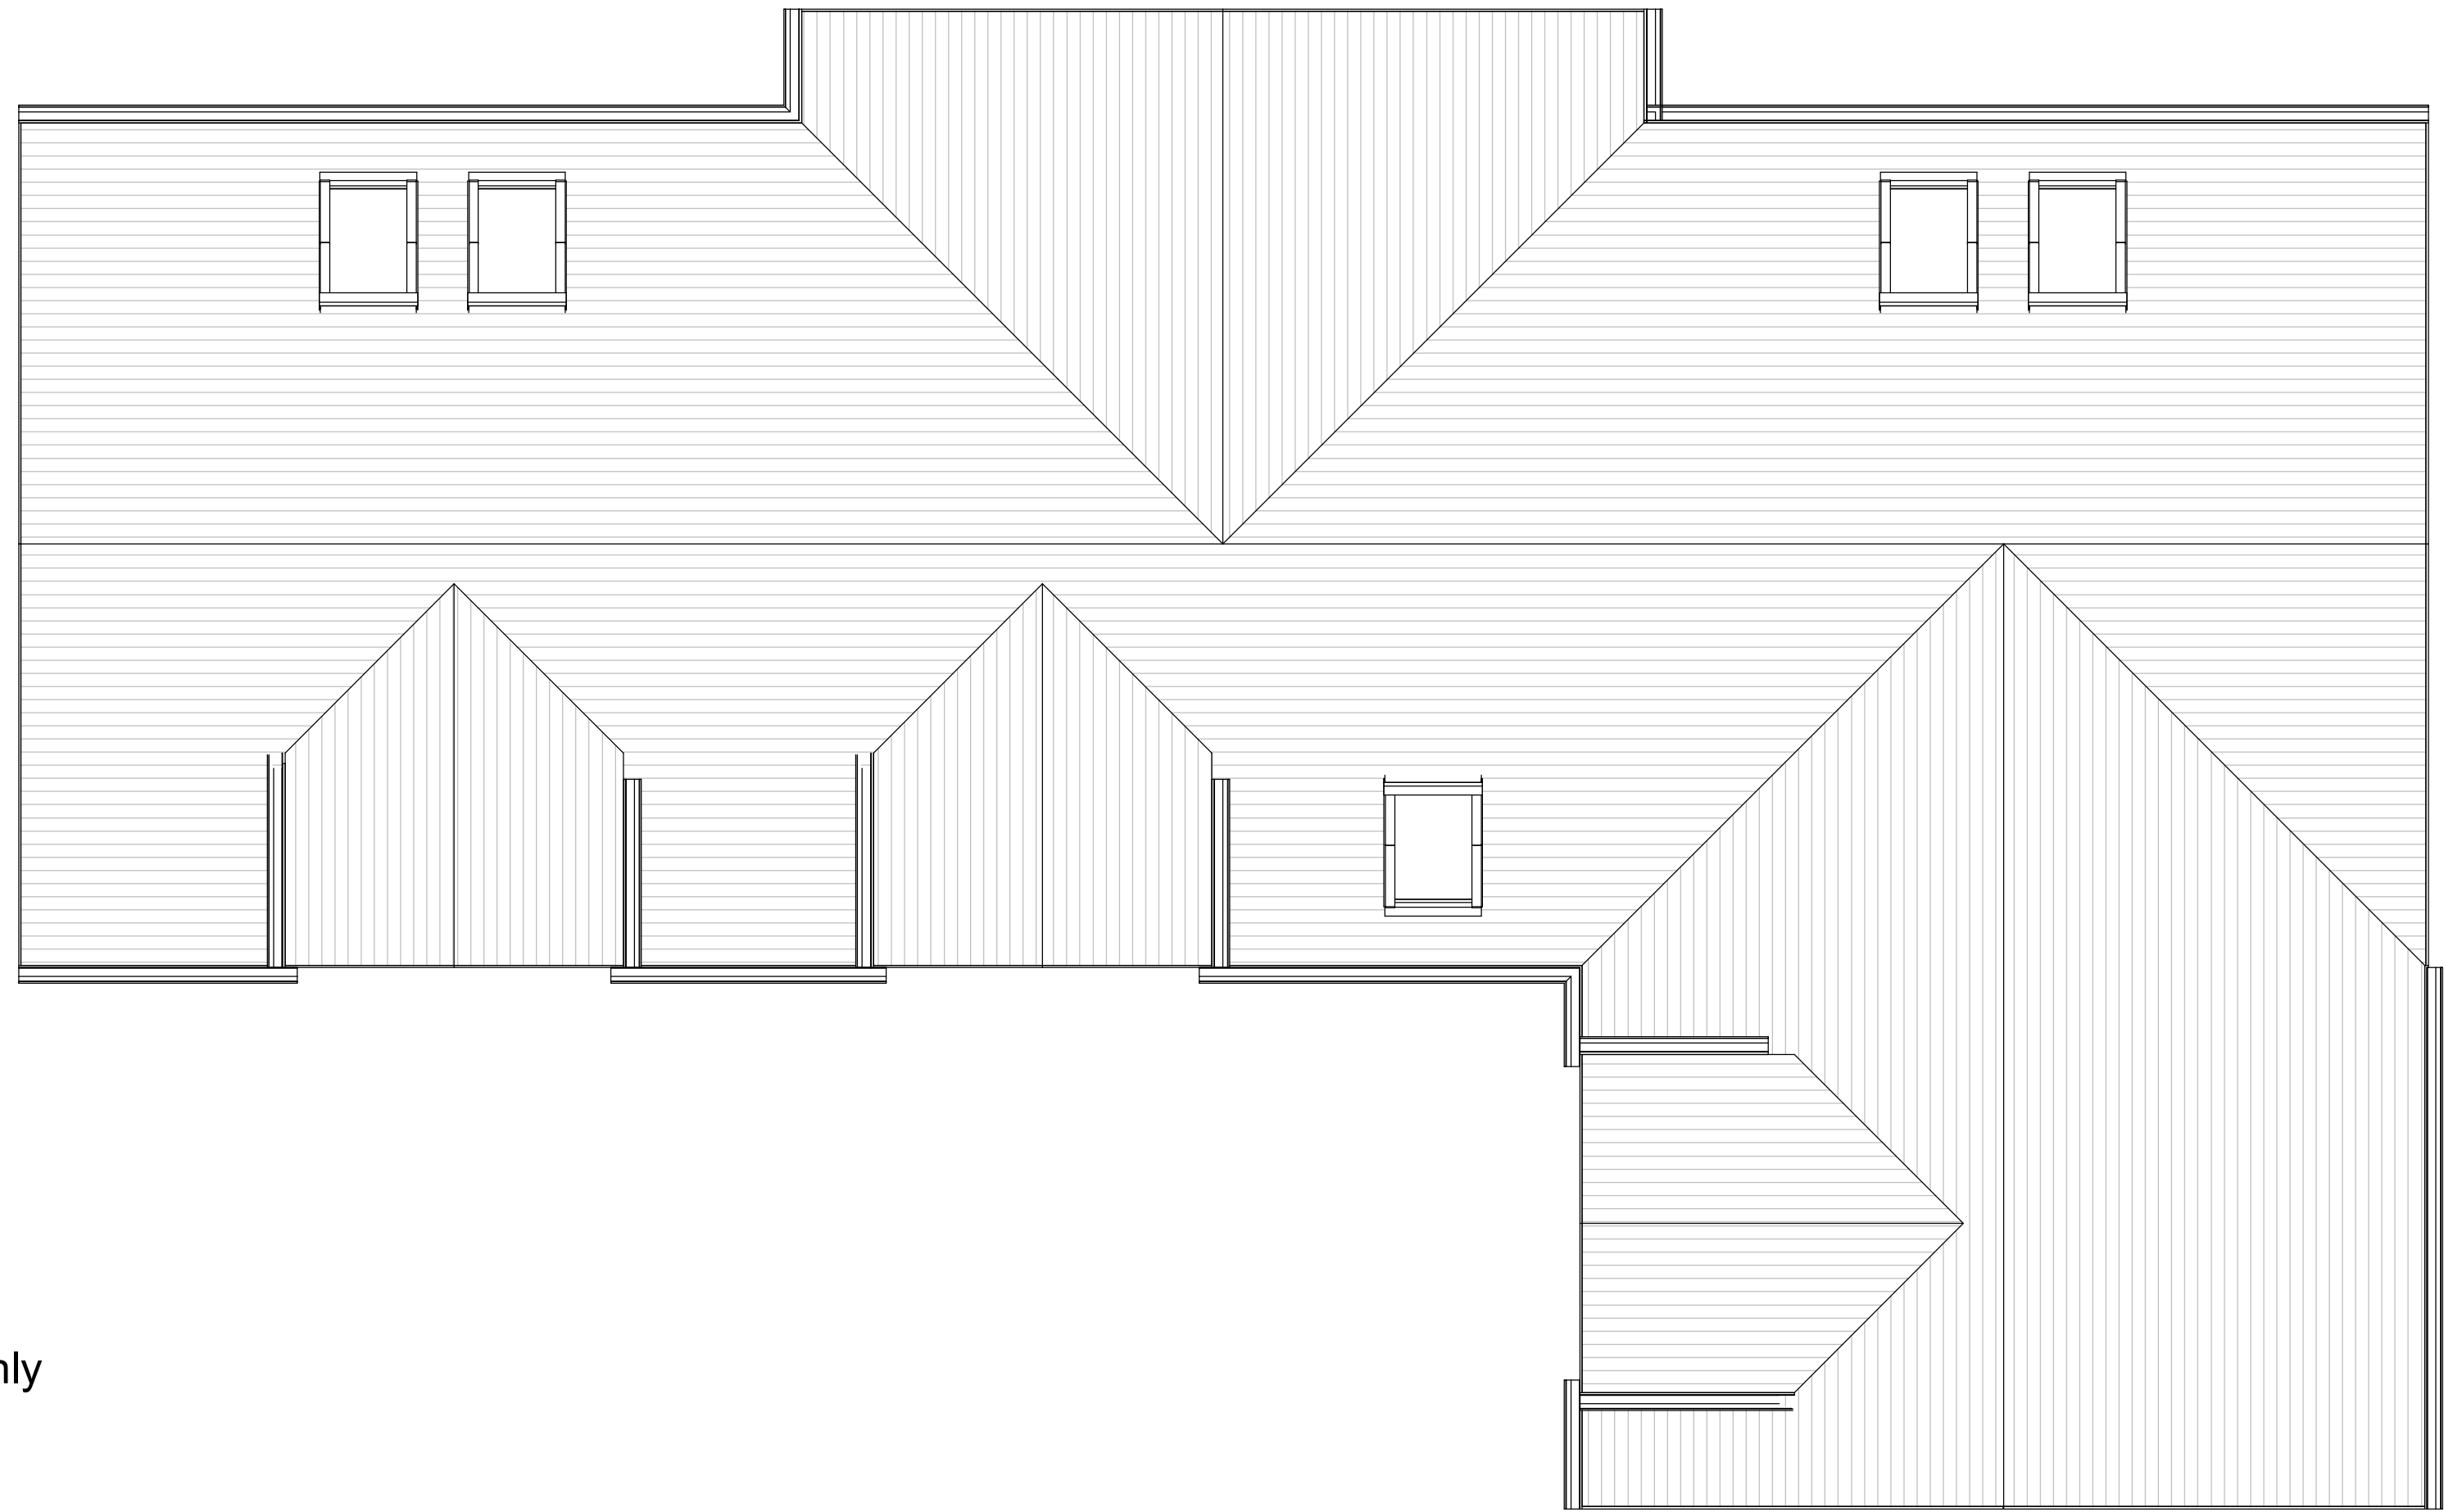


Note: For illustrative purposes only

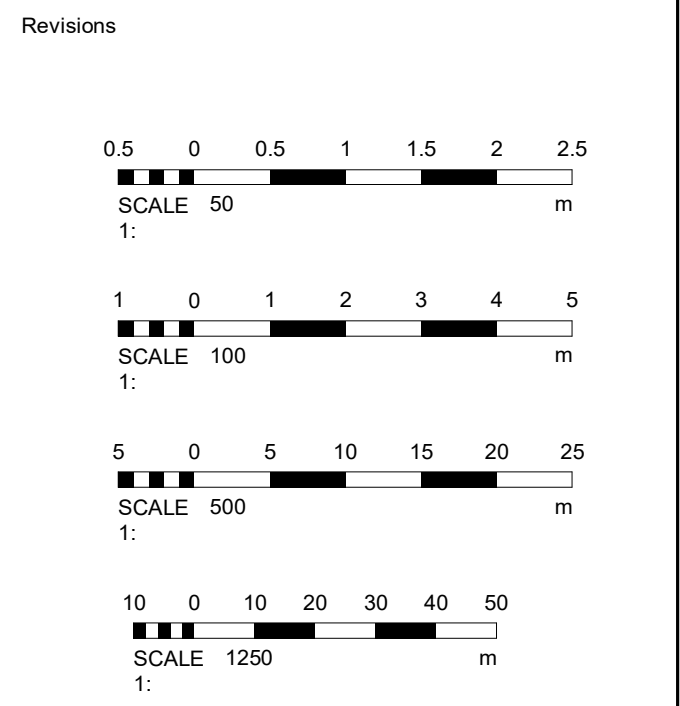

Materials

Drawing Number	2025/20	Sheet	2 of 3
Size	A1	Scale	1:50, 1:100, 1:500, 1:1250
Project	Proposed details February 2025		
Job Title	Proposed dwelling Little Park Farm Hurstpierpoint BN6 9UZ		
Do Not scale from this drawing except for planning as photocopies will be subject to distortion Drawings to be read in conjunction with all other Designers and structural engineers contract drawings and specifications: Any discrepancies must be brought to the attention of the Designer immediately. The contractor must verify all dimensions by site measurement before ordering materials or manufacturing components Substitute materials and products to those named will be acceptable if proven to be of equal or higher performance and not in conflict with other elements			
M.J.Humphrey Ltd  RICS  chartered association of building engineers Mel Humphrey MRICS 9 Aldsworth Avenue Goring By Sea West Sussex BN12 4XQ Adam Humphrey MCIOB 21 Pendine Avenue Worthing West Sussex BN11 2NA Mel@mjhumphrey.co.uk 07701055182 Adam@mjhumphrey.co.uk 07812419142			


Site Plan 1:1250

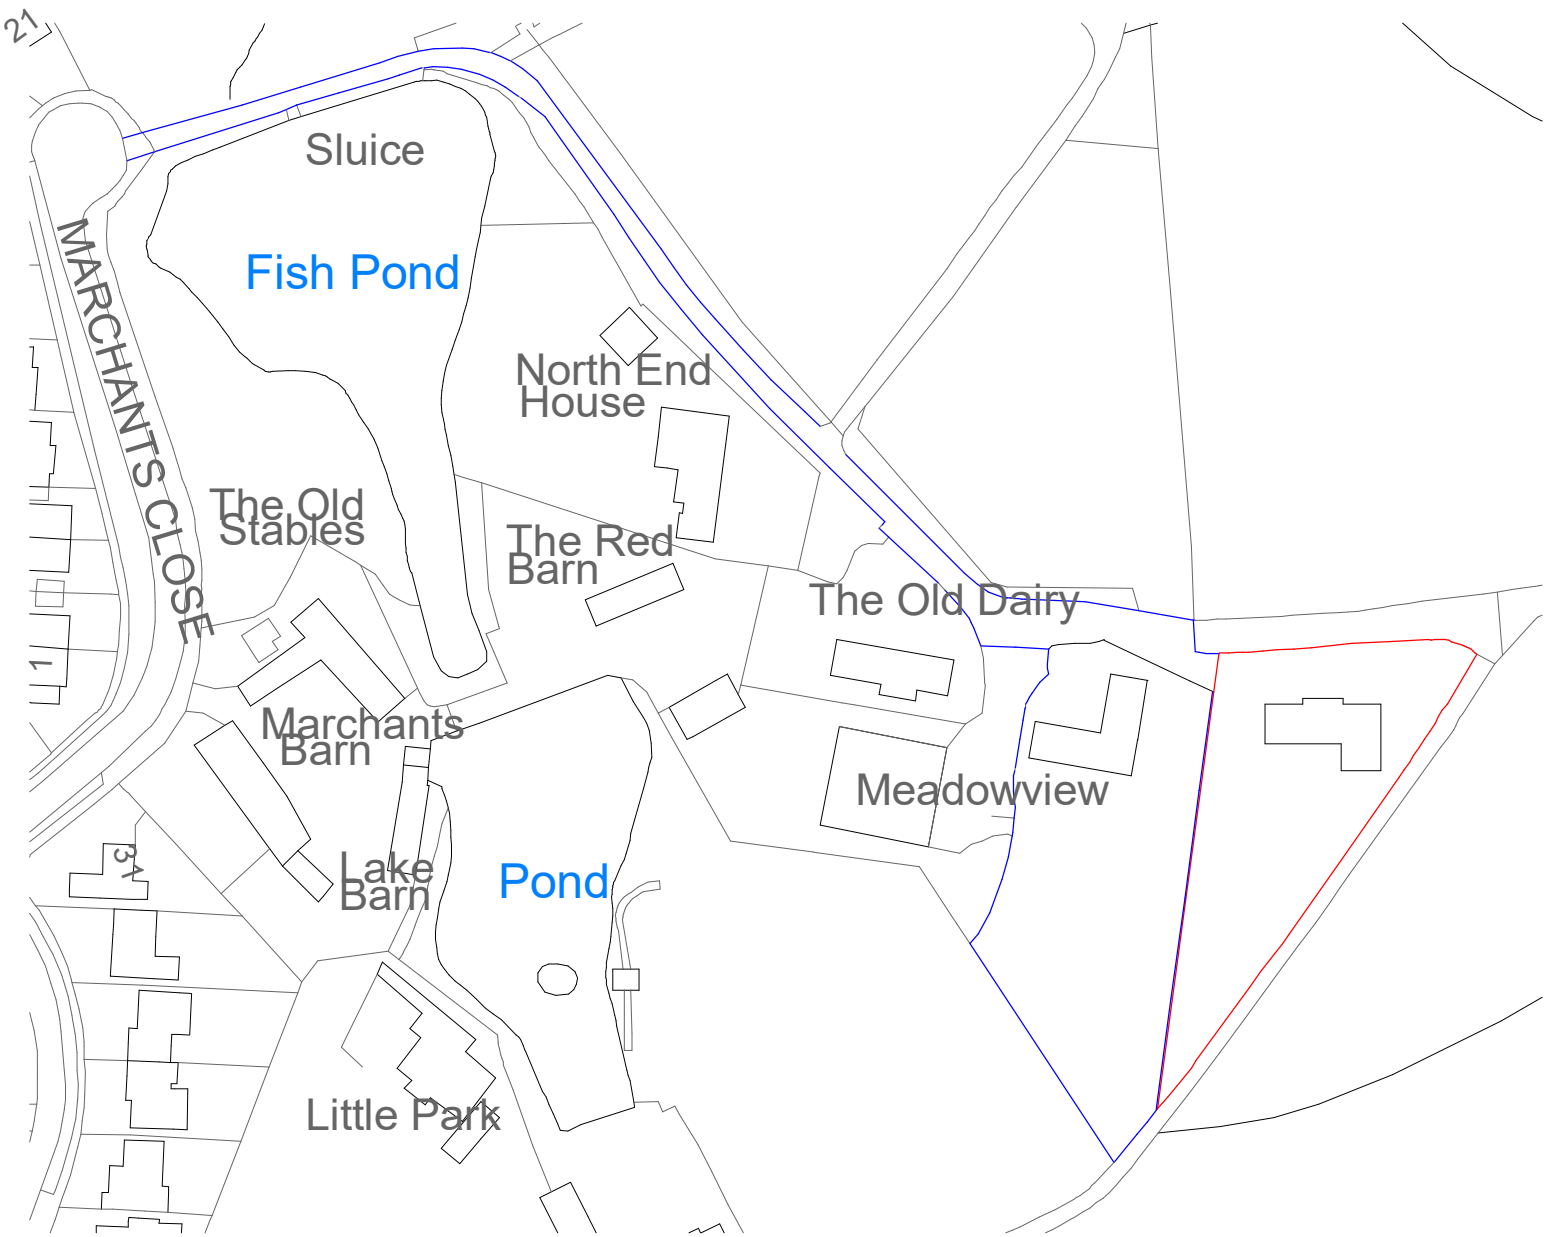

Site Plan 1:500



Note: For illustrative purposes only

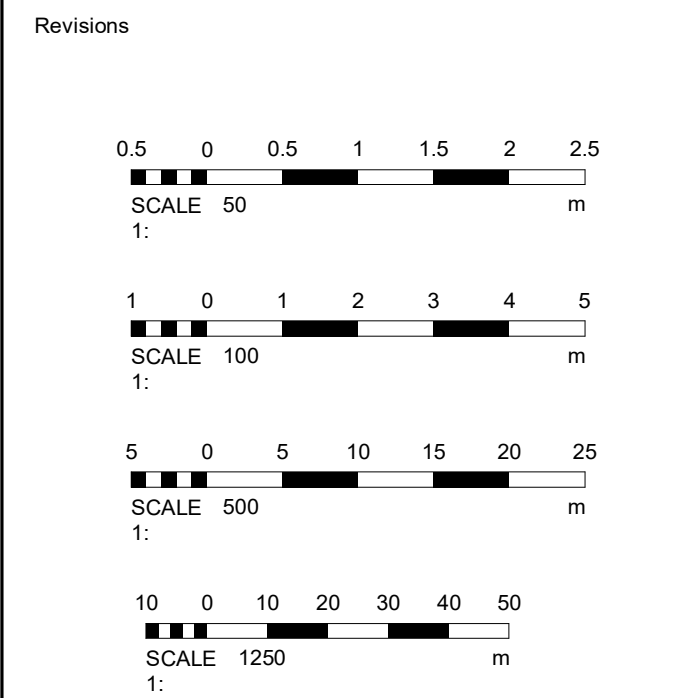

Materials

Drawing Number 2025/20 Sheet 3 of 3

Size A1 Scale 1:50, 1:100, 1:500, 1:1250

Project Proposed details February 2025

Job Title Proposed dwelling Little Park Farm Hurstpierpoint BN6 9UZ

Do Not scale from this drawing except for planning as photocopies will be subject to distortion Drawings to be read in conjunction with all other Designers and structural engineers contract drawings and specifications: Any discrepancies must be brought to the attention of the Designer immediately. The contractor must verify all dimensions by site measurement before ordering materials or manufacturing components Substitute materials and products to those named will be acceptable if proven to be of equal or higher performance and not in conflict with other elements

M.J.Humphrey Ltd



Mel Humphrey MRICS 9 Aldsworth Avenue Goring By Sea West Sussex BN12 4XQ Adam Humphrey MCIOB 21 Pendine Avenue Worthing West Sussex BN11 2NA Mel@mjhumphrey.co.uk 07701055182 Adam@mjhumphrey.co.uk 07812419142