


Rev.	Date	Comment	By
------	------	---------	----



FIRST FLOOR PLAN SCALE 1:50

 

1:50 Scale Bar


Landivar Architects

ARCHITECTS AND DESIGNERS

Landivar Architects Limited
The Workshop
Unit 3, 29-42 Windsor Street
Brighton
BN1 1R

Office: 01273 739590
Workshop: 01273 819493

info@landivar-architects.com
www.landivar-architects.com

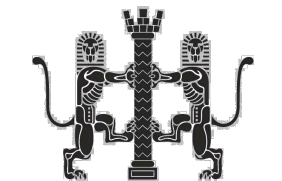

DRAWING STATUS:	PLANNING	
CLIENT:	MARTIN HOMES	
PROJECT:	CYPRUS ROAD	
DRAWING:	GA PLAN	
DRAWN	ML	SCALE : 1:50 @ A1
DATE	JUNE 2020	REV. -
JOB NO.	1537	DRG. NO. D.02