



| Rev. | Date | Comment | By |
|------|------|---------|----|
|------|------|---------|----|

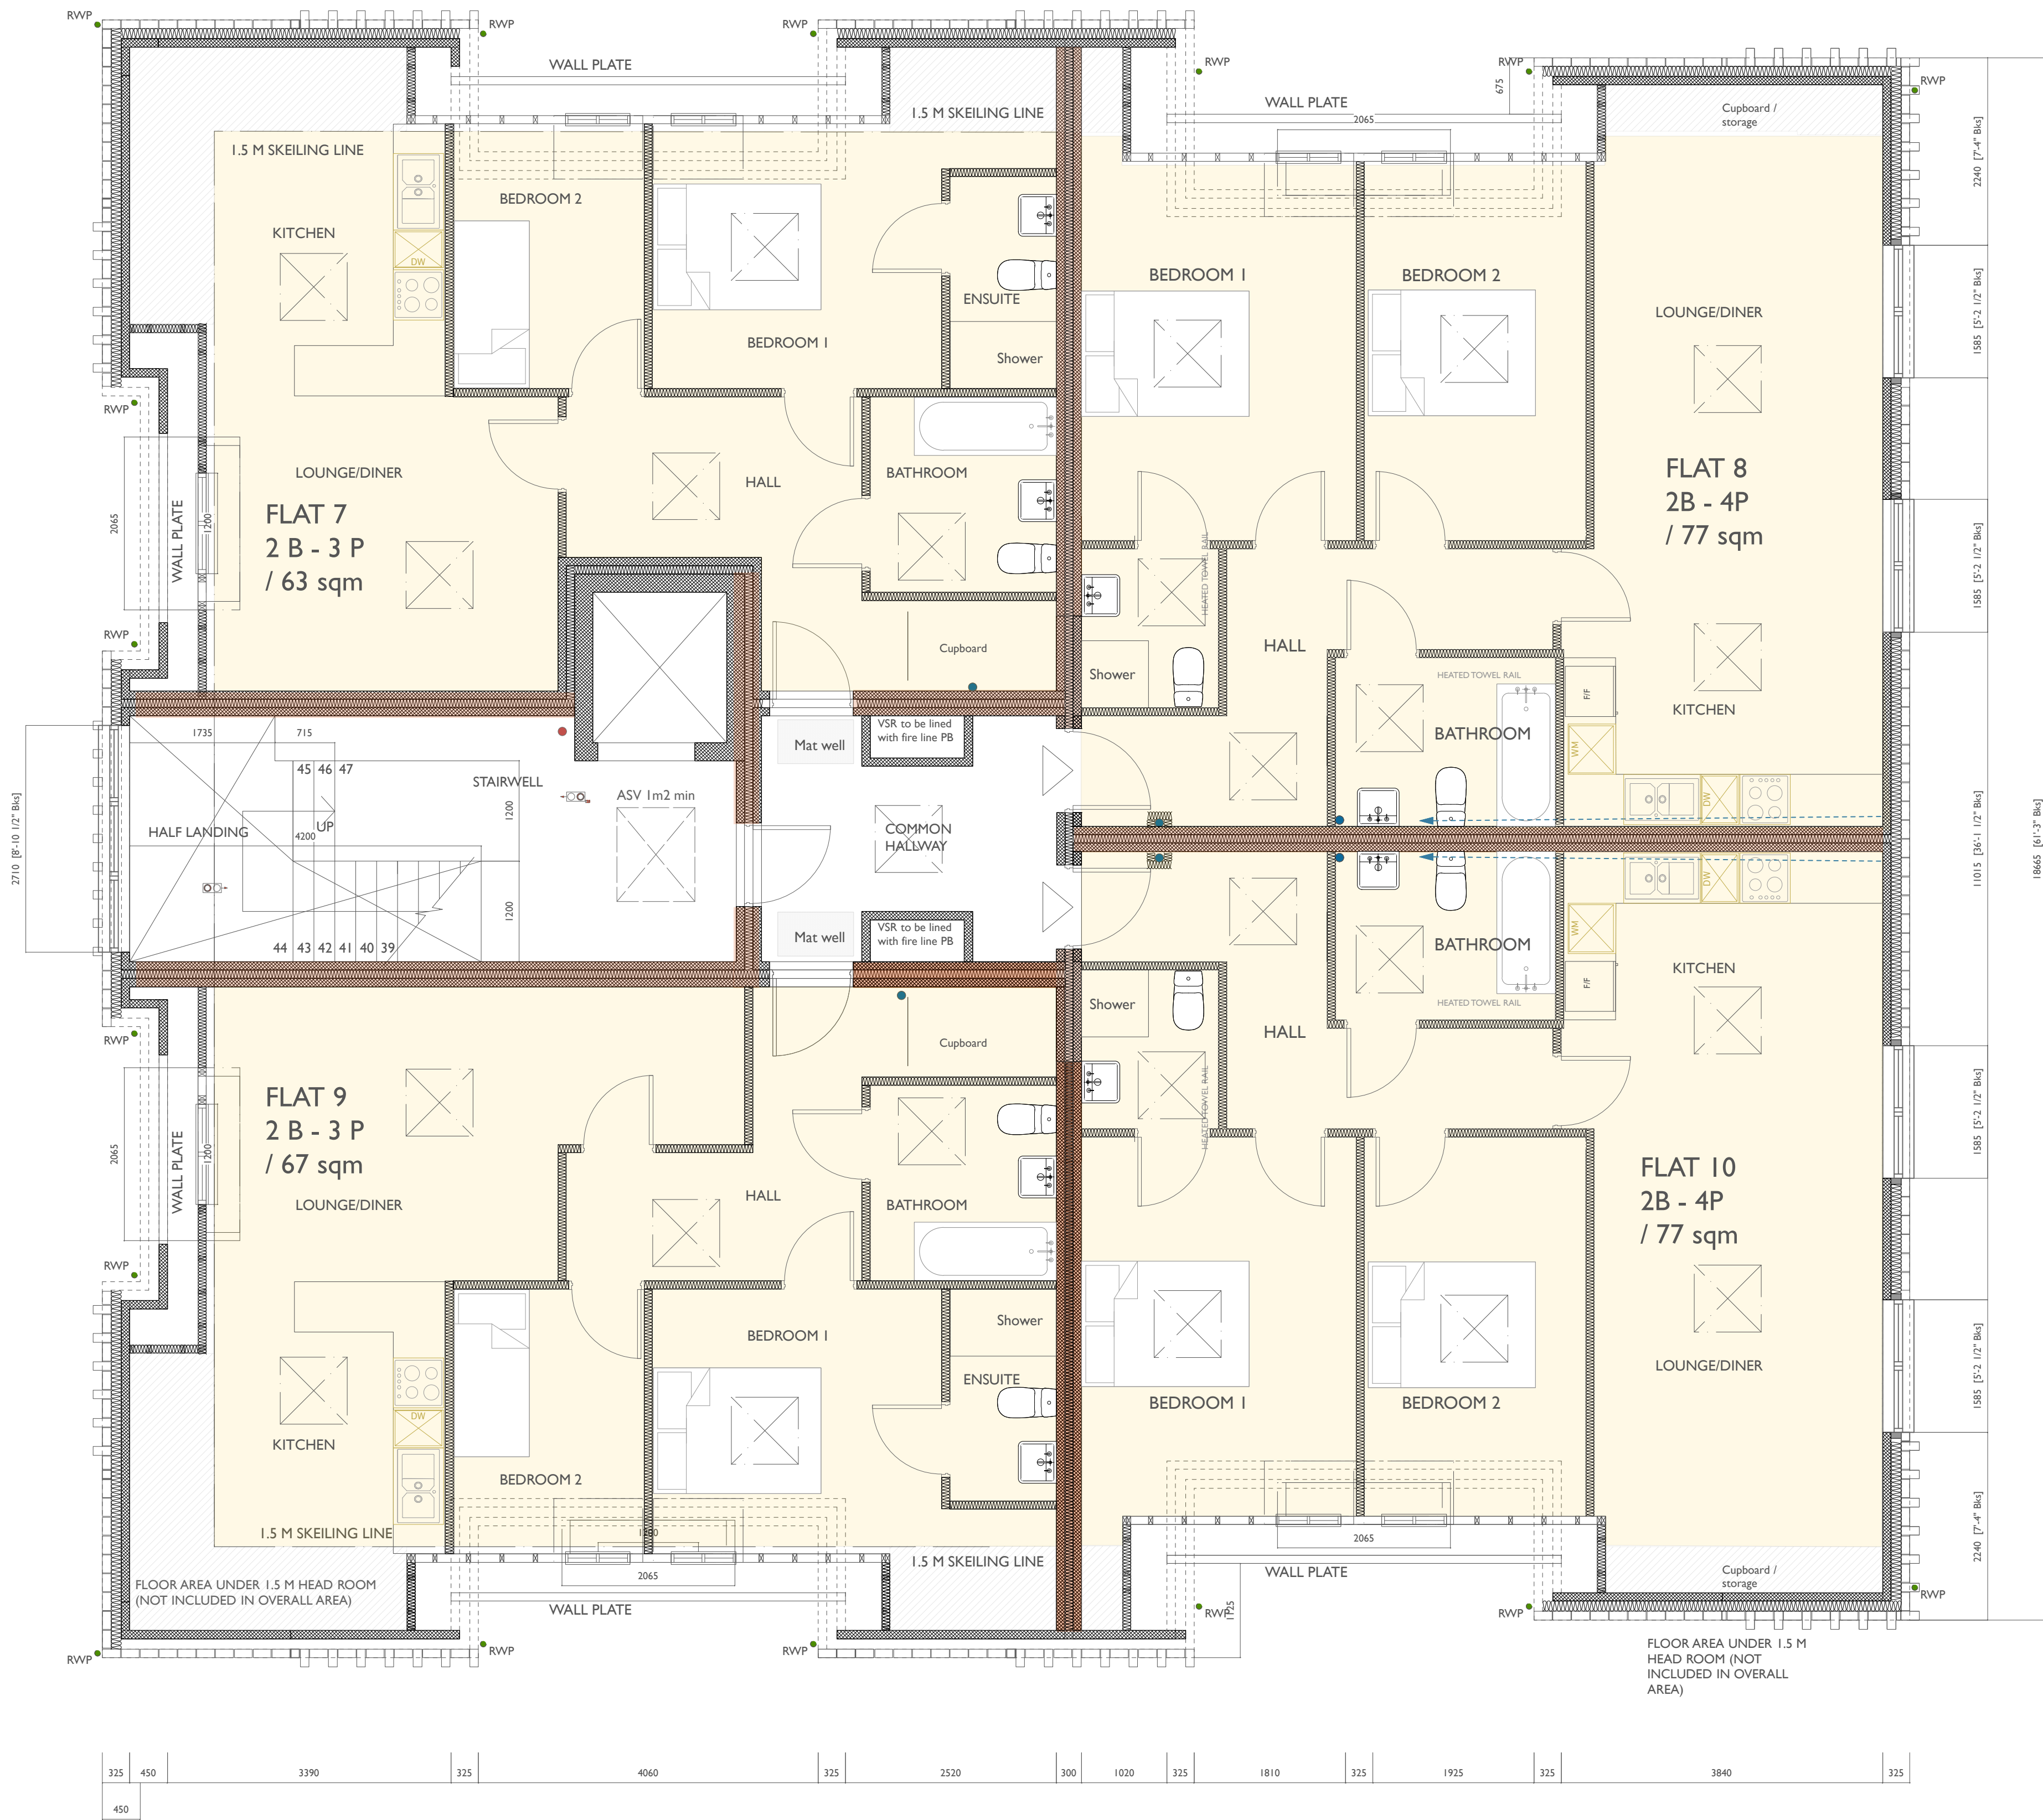

THIRD FLOOR PLAN SCALE 1:50

 

1:50 Scale Bar


Landivar Architects

ARCHITECTS AND DESIGNERS

Landivar Architects Limited  
The Workshop  
Unit 3, 29-42 Windsor Street  
Brighton  
BN1 1R1

Office: 01273 739590  
Workshop: 01273 819493

info@landivar-architects.com  
www.landivar-architects.com

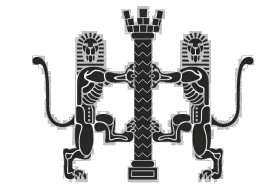

|                 |           |              |             |
|-----------------|-----------|--------------|-------------|
| DRAWING STATUS: |           | PLANNING     |             |
| CLIENT:         |           | MARTIN HOMES |             |
| PROJECT:        |           | CYPRUS ROAD  |             |
| DRAWING:        |           | GA PLAN      |             |
| DRAWN           | ML        | SCALE        | : 1:50 @ A1 |
| DATE            | JUNE 2020 | REV.         | -           |
| JOB NO.         | I537      | DRG. NO.     | D.04        |