


Rev.	Date	Comment	By
------	------	---------	----



SECOND FLOOR PLAN SCALE 1:50

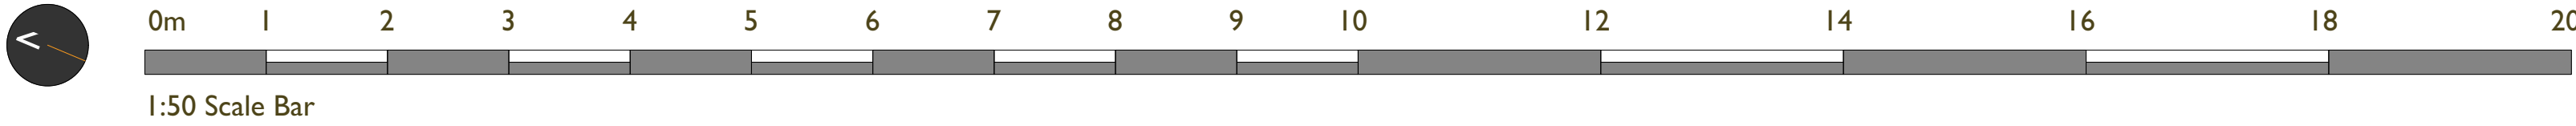

Landivar Architects

ARCHITECTS AND DESIGNERS

Landivar Architects Limited
The Workshop
Unit 3, 29-42 Windsor Street
Brighton
BN1 1R1

Office: 01273 735590
Workshop: 01273 819493

info@landivar-architects.com
www.landivar-architects.com



DRAWING STATUS:	PLANNING
CLIENT:	MARTIN HOMES
PROJECT:	CYPRUS ROAD
DRAWING:	GA PLAN
DRAWN:	ML
DATE:	JUNE 2020
JOB NO.:	1537
SCALE:	: 1:50 @ A1
REV.:	-
DRG. NO.:	D03