



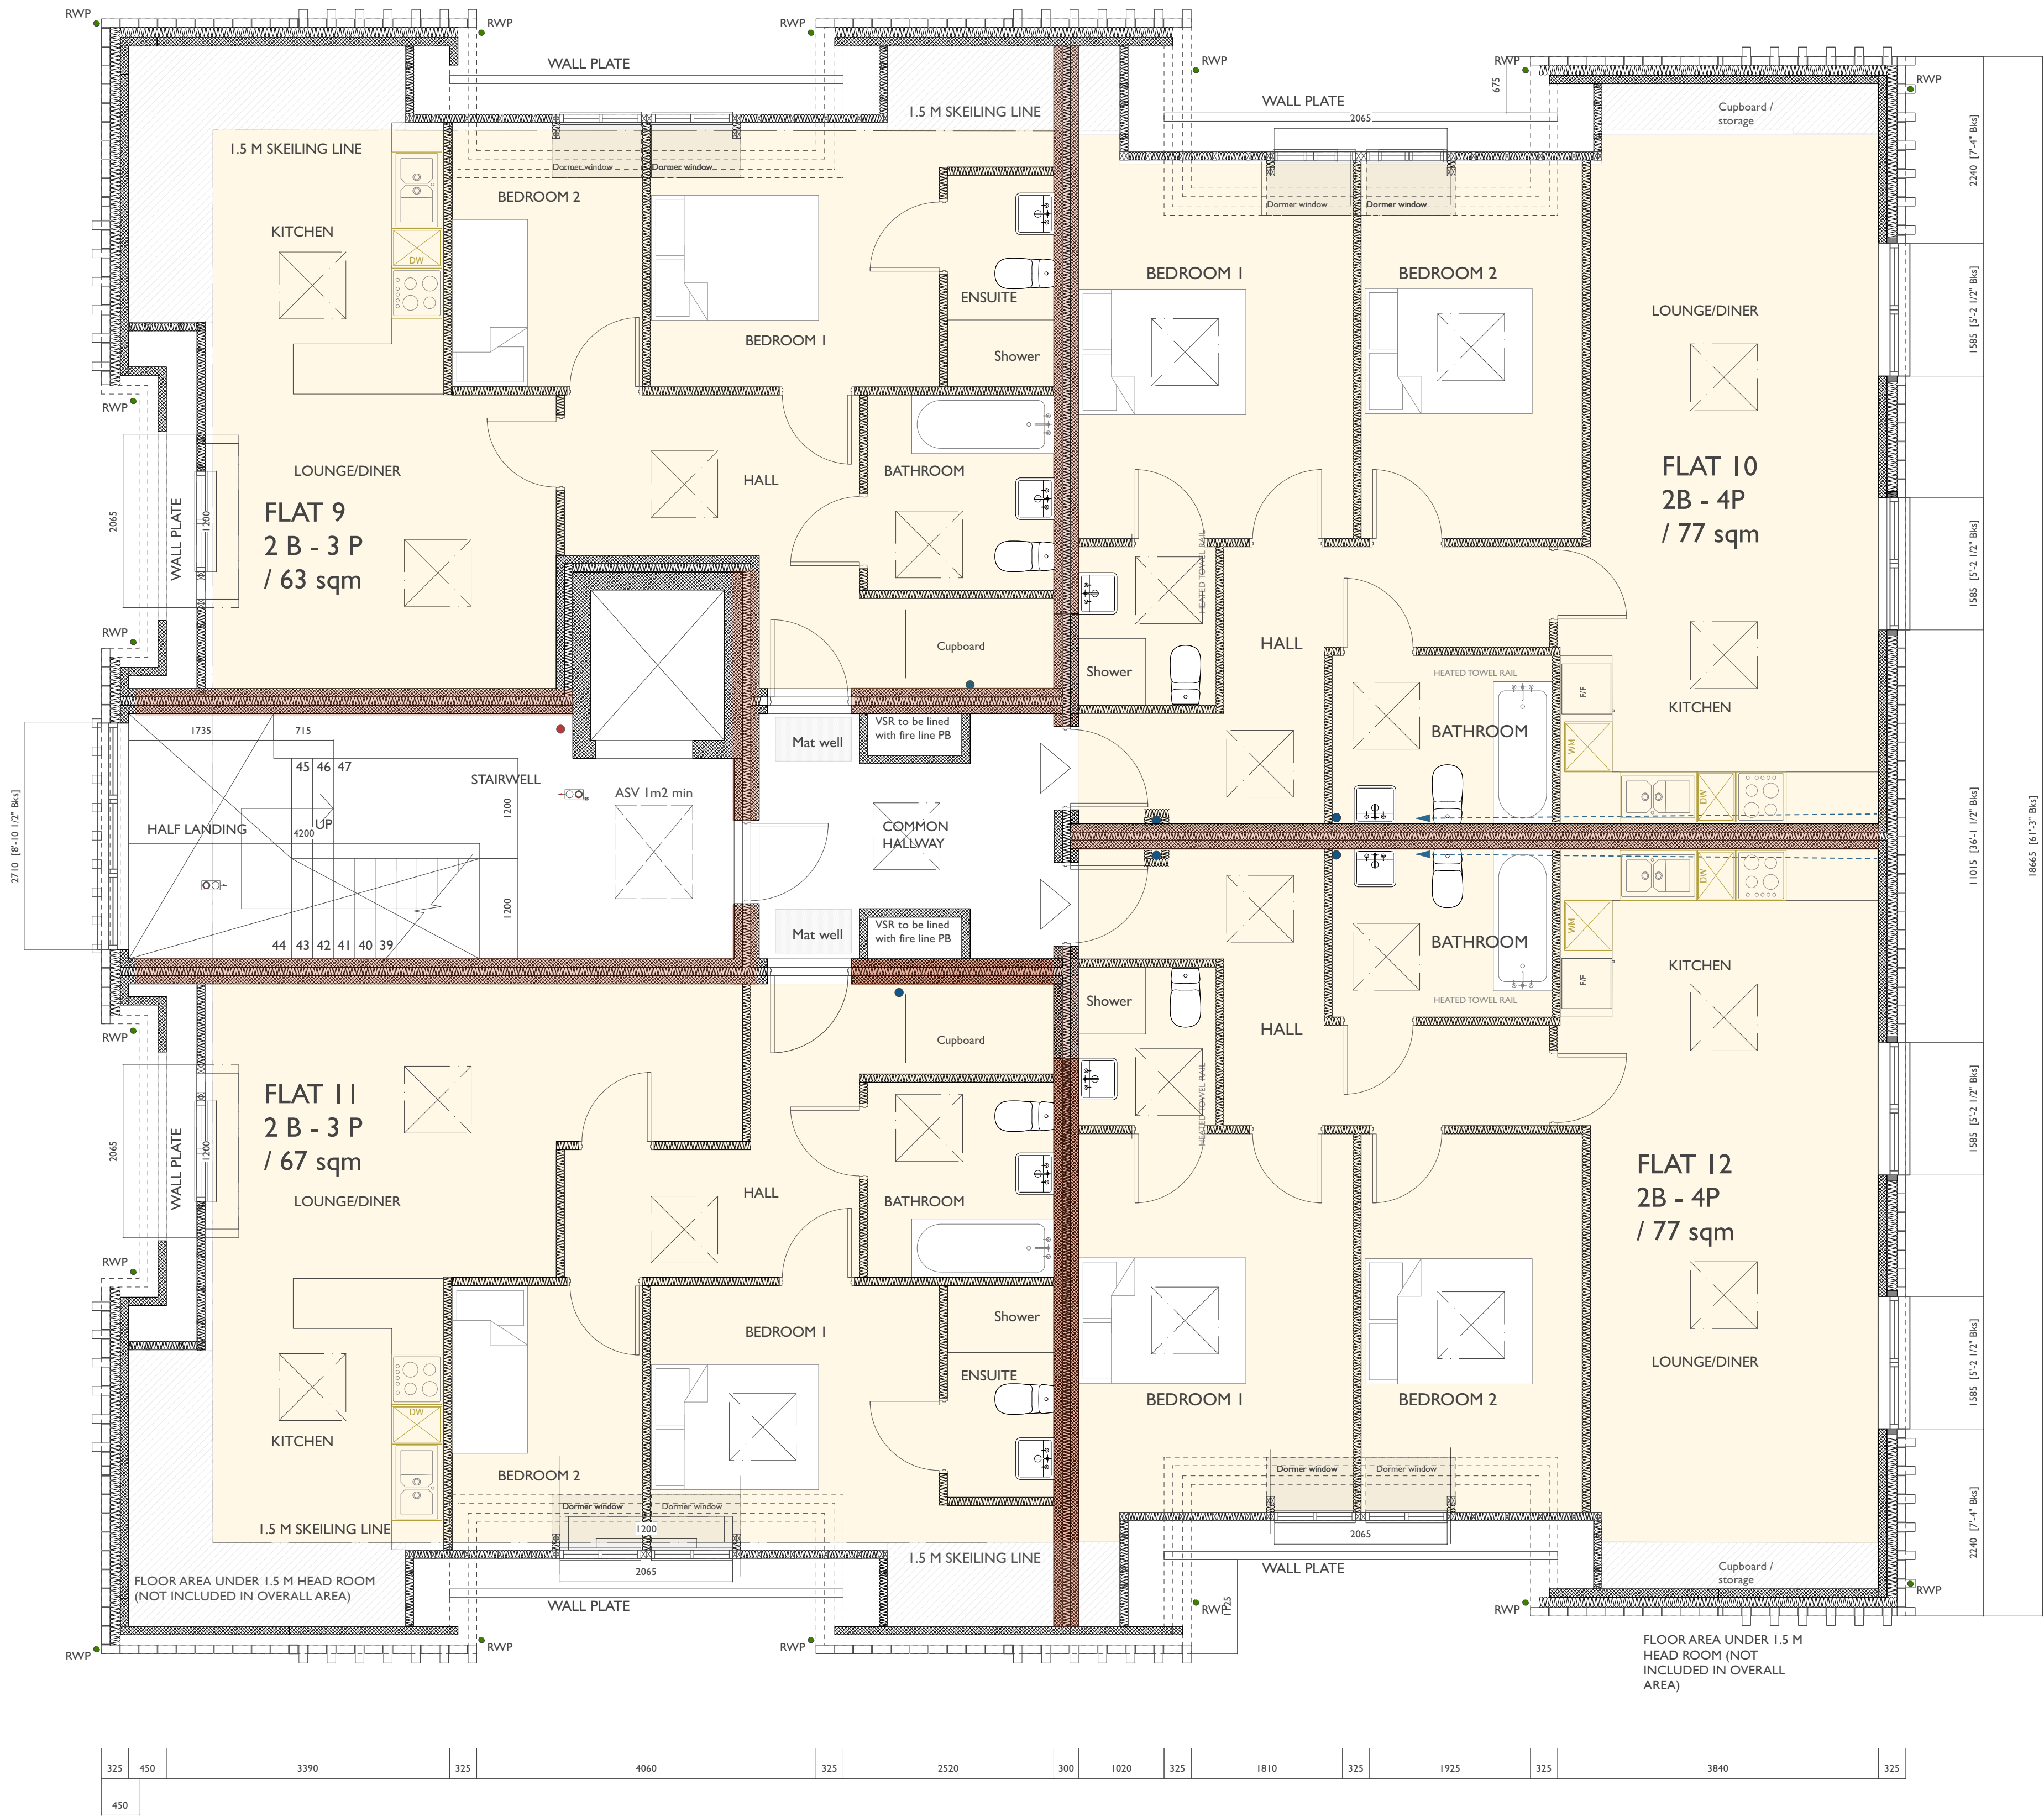

THIRD FLOOR PLAN SCALE 1:50

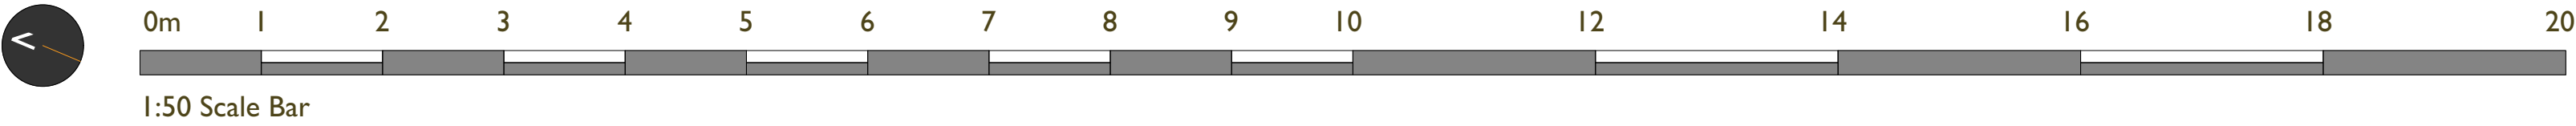

DRAWING STATUS:		PLANNING	
CLIENT:		MARTIN HOMES	
PROJECT:		CYPRUS ROAD	
DRAWING:		GA PLAN	
DRAWN	ML	SCALE	: 1:50 @ A1
DATE	JUNE 2020	REV.	-
JOB NO.	1537	DRG. NO.	D.04