




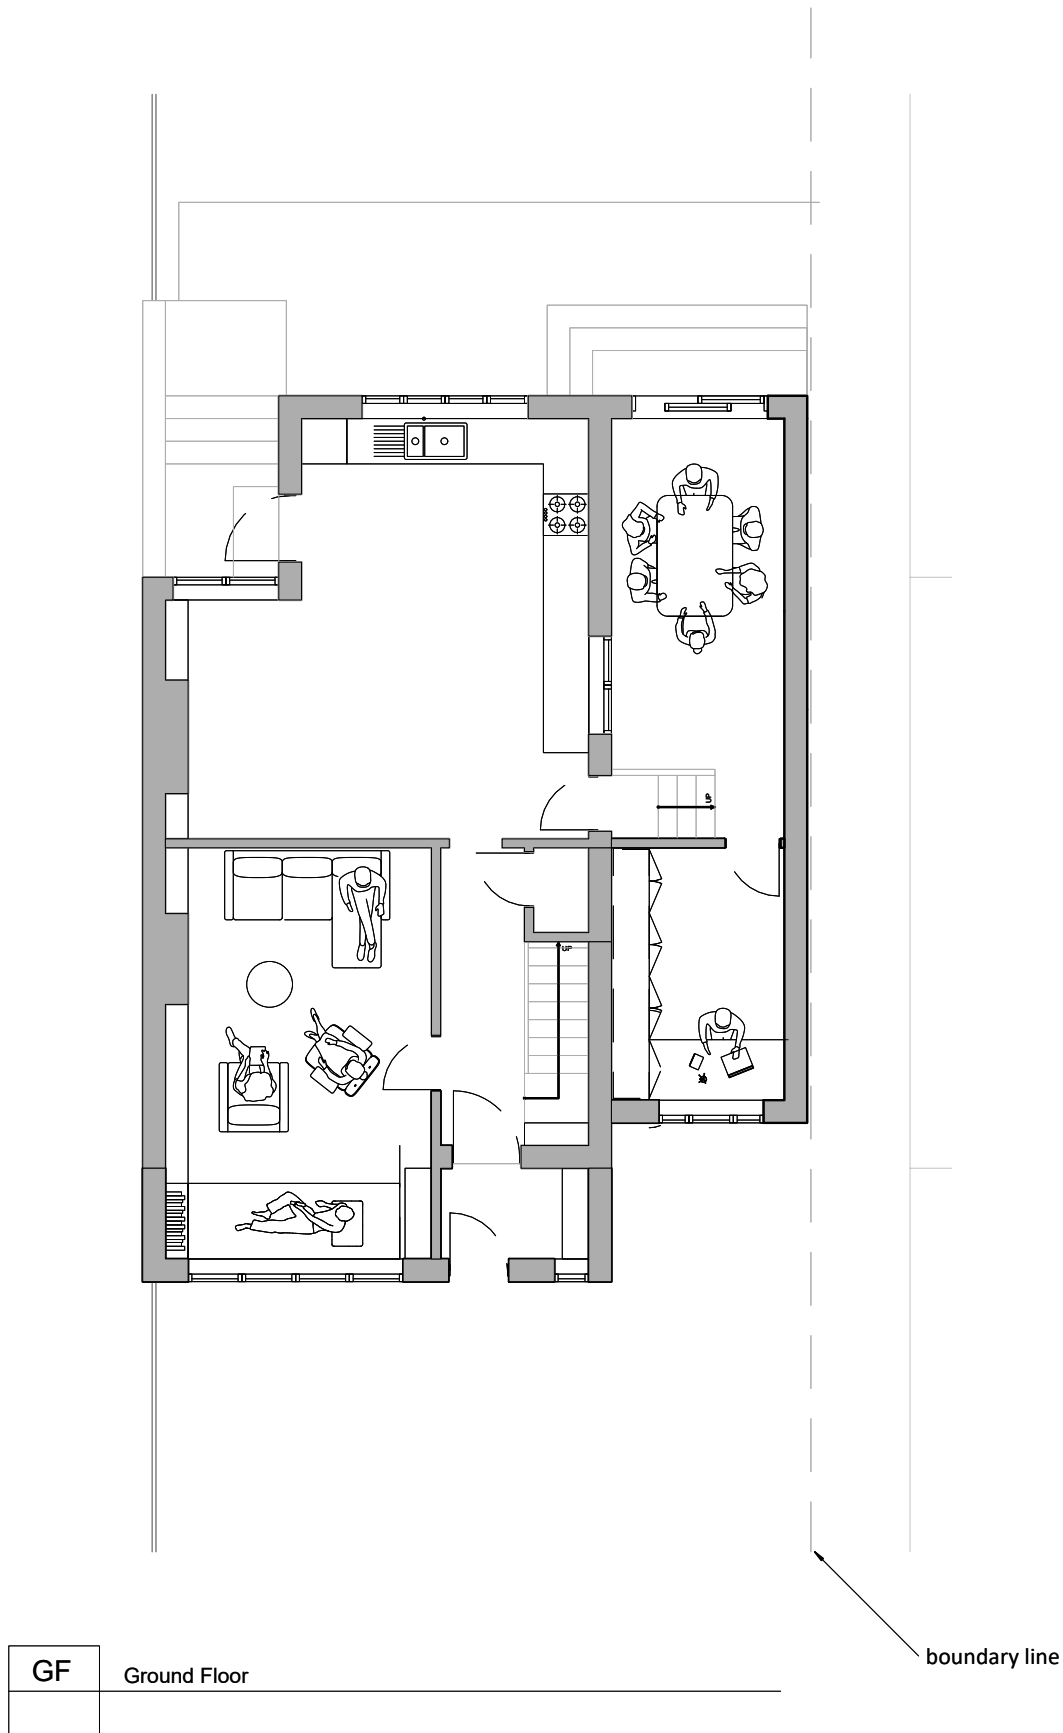

GF Ground Floor

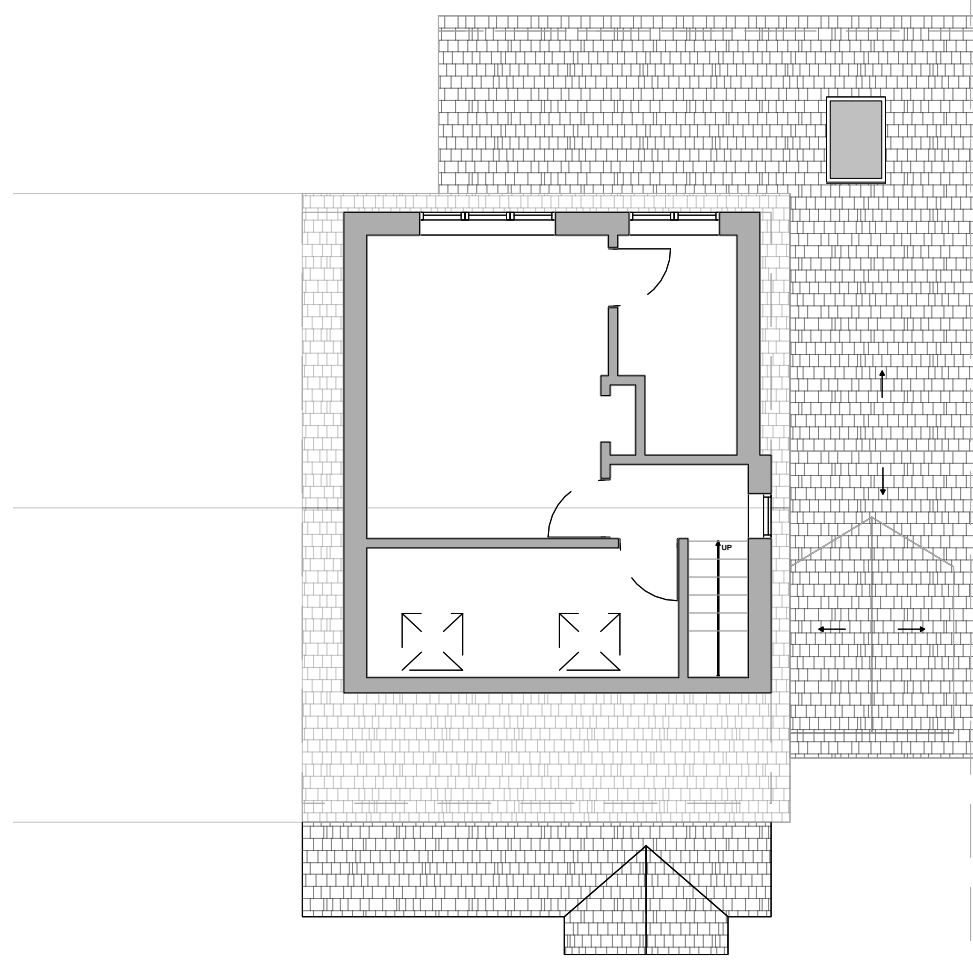


01 First Floor

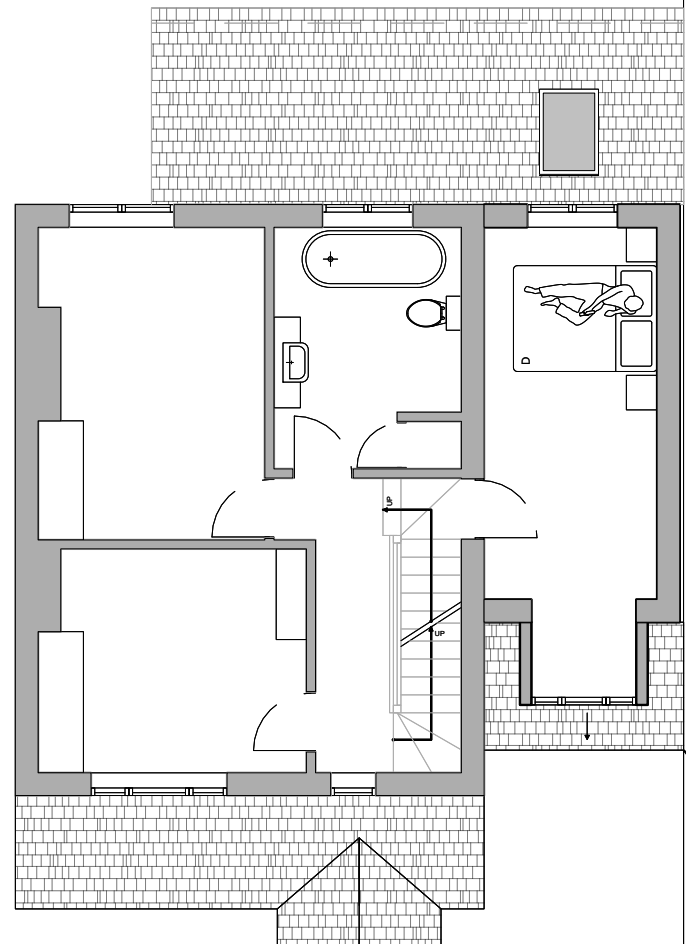

RP Loft Plan

all roof verges, fascias/bargeboards, rainwater goods and associated projections would remain wholly within the applicant's ownership, with no overhang onto the neighbouring property

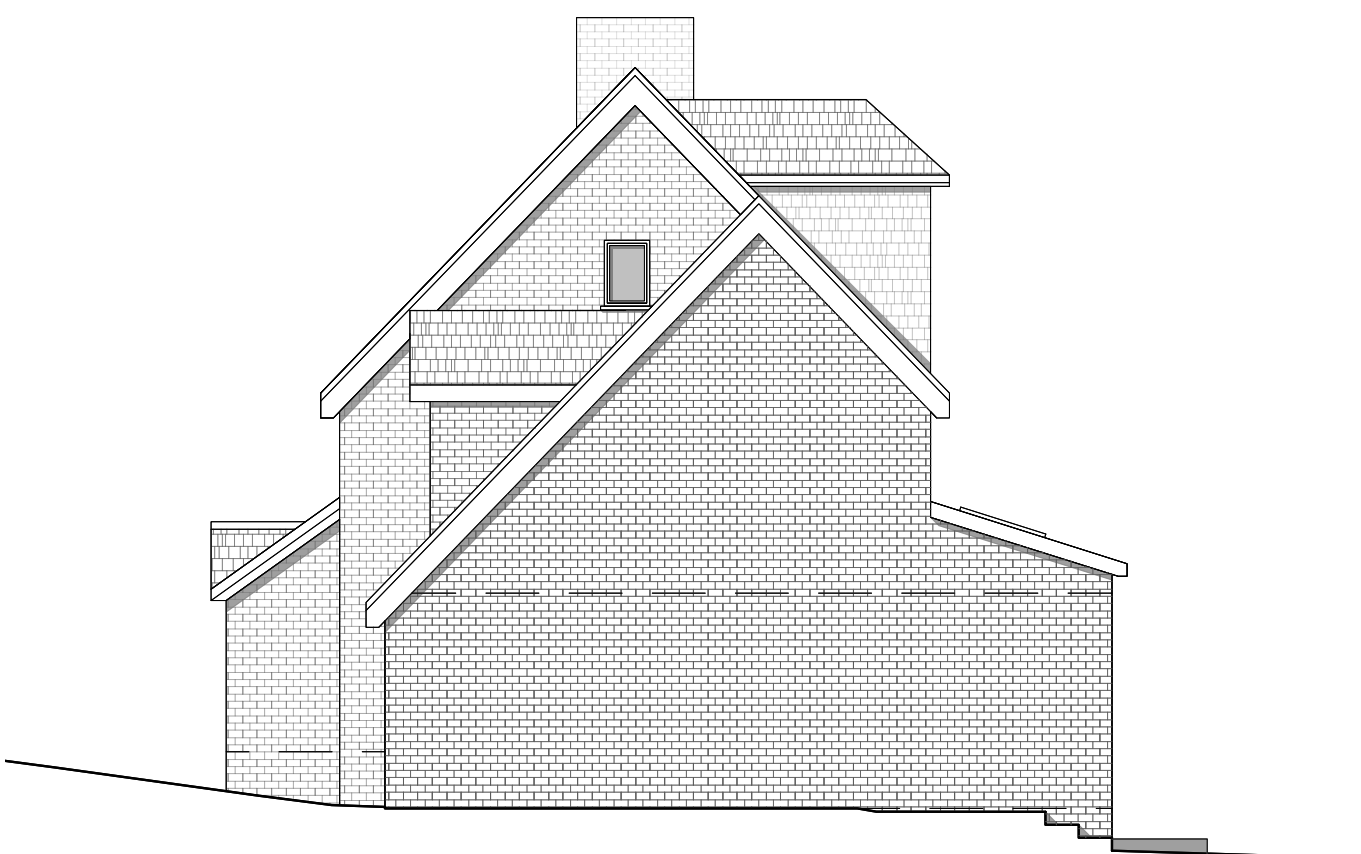

LSE Left Side Elevation



FE Front Elevation



RE Rear Elevation

Rev	Date	Note
P2	08.07.2025	Extension reduced in width within boundary, side window removed, roof light removed, rear window replaced by external door.

Project address
38 Wood Ride
Haywards Heath
RH16 4HJ

Client
Andrew Callicott

Project title
38 Wood Ride

Drawing Title
Proposed Drawings

DRAFT

Scale
1:100 @ A1

Project No.
224

Drawing no.
101

Revision
P2

Status
Design

First Drawn
15.10.25