


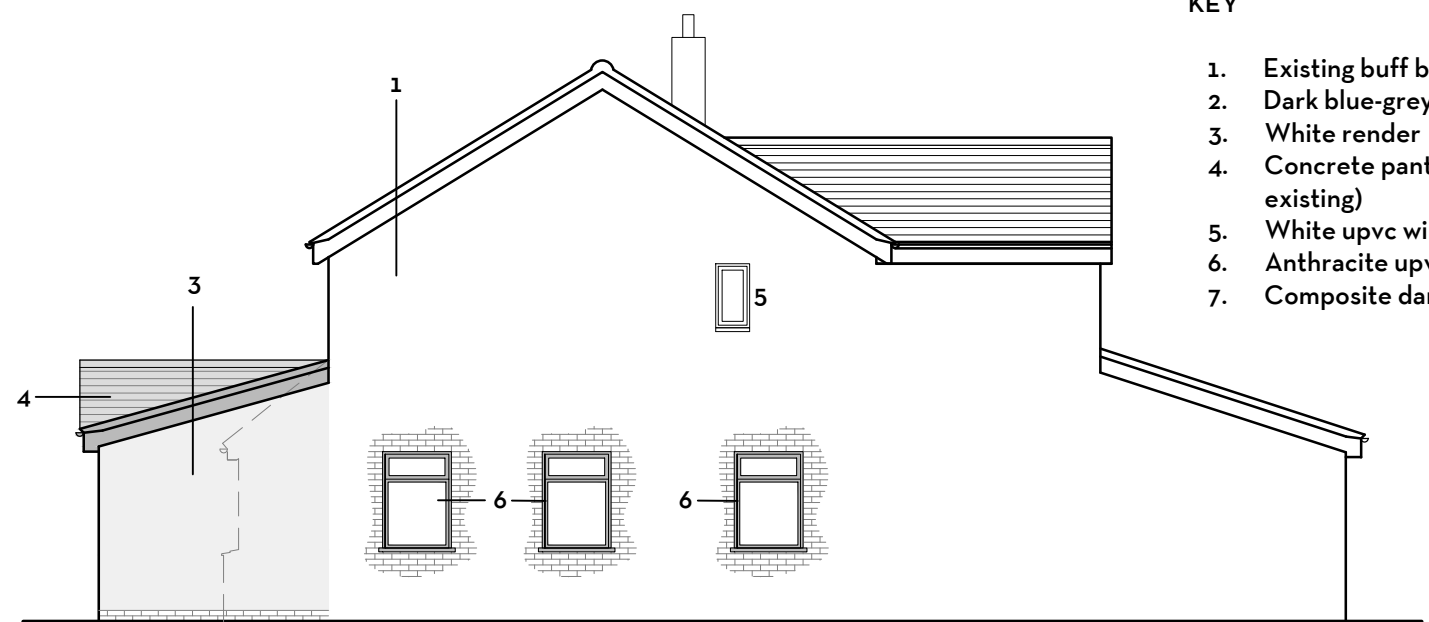


EAST ELEVATION



NORTH ELEVATION

KEY

1. Existing buff brickwork
2. Dark blue-grey cladding
3. White render
4. Concrete pantiles (to match existing)
5. White upvc windows (existing)
6. Anthracite upvc windows
7. Composite dark blue-grey door

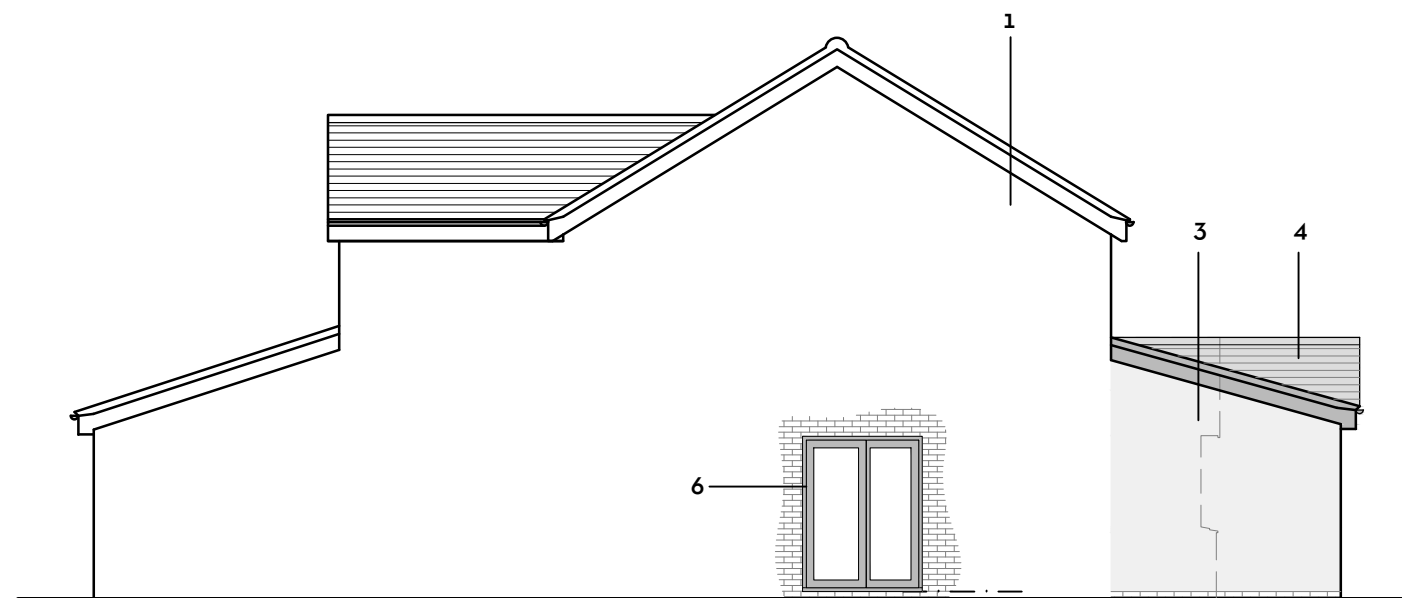

REVISIONS

ref	date	description	drawn
A	08/04/26	Materials key	KMM

Metres
01 02 03 04 05
SCALE 1:100

DESIGN INTENT ONLY
NOTES FOR CONSTRUCTION:

1. Dimensions shall be checked and verified prior to work being commenced on site.
2. This drawing is issued for the sole and exclusive use of the named recipient. Distribution to any third party is on the strict understanding that no liability is accepted by KM Architecture for any discrepancies, errors or omissions that may be present and no guarantee is offered as to the accuracy of the information shown.

KM ARCHITECTURE
CHARTERED ARCHITECT

MARINE HOUSE
151 WESTERN ROAD
HAYWARDS HEATH
RH16 3LH

07862 093 254
kelly@kmarchitecture.co.uk
www.kmarchitecture.co.uk

job

23 BLACKTHORNS
LINDFIELD
WEST SUSSEX
RH16 2AX

PLANNING
DRAWING

title

ELEVATIONS AS PROPOSED

scale	1:100 @ A3
date	11/02/26
drawn	KMM
drawing number	2101_00_14
revision	A