


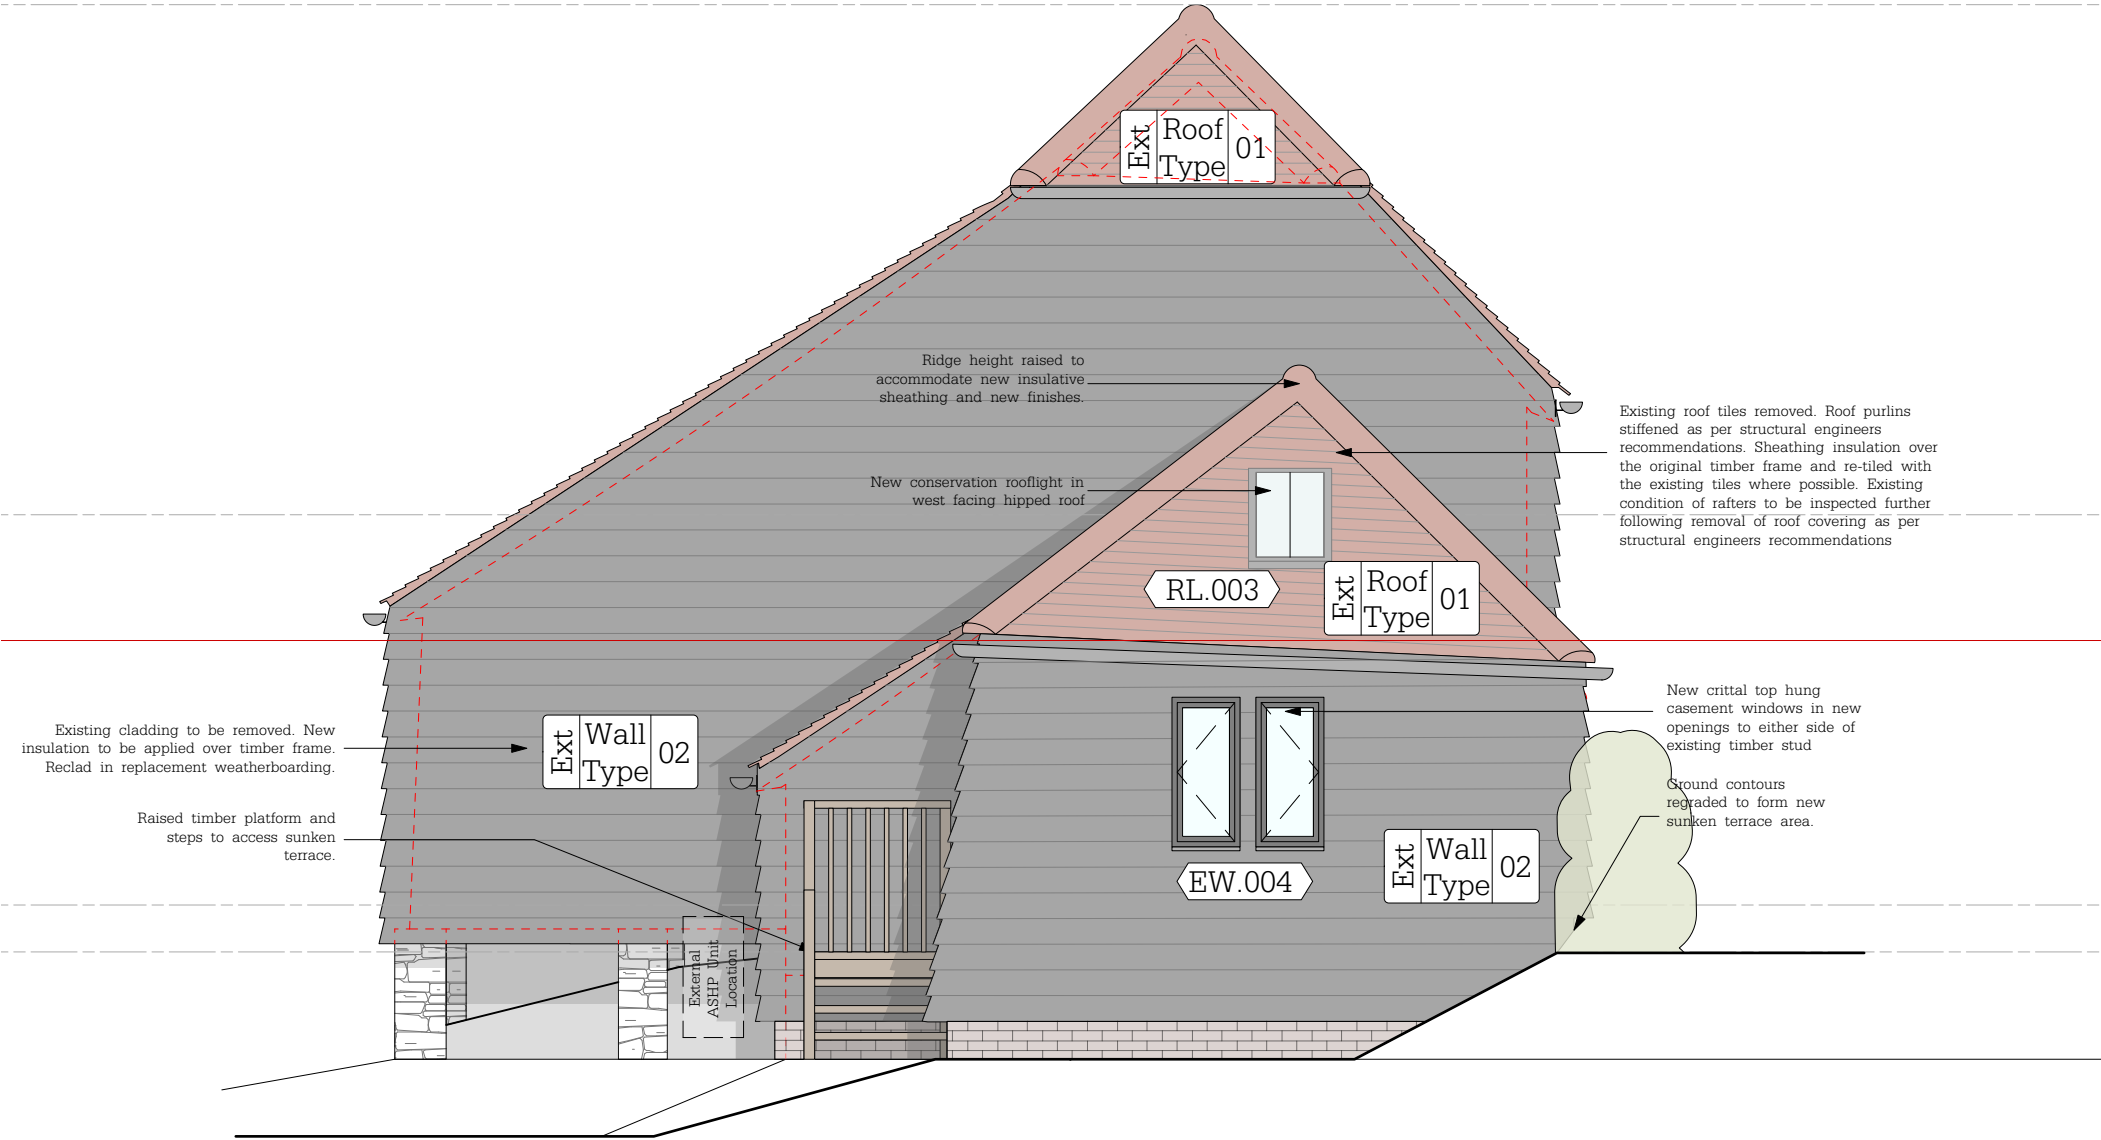


2 - Proposed West Elevation - 1:100

© All rights reserved
All dimensions to be checked on site

Lewes Office
Cooksbridge Station House - Cooksbridge - Nr. Lewes
East Sussex - BN8 4SW

+44 (0)1273 400319
info@bakerbrown.studio
bakerbrown.studio

Notes:

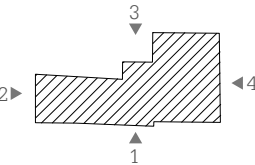

Rev	Date	Description	Drwn	Chkd
A	03/06/25	Issued for Tender	LF	BB
B	14/01/26	Beam and Block added, rooflights omitted, windows amended		

BakerBrown

Job Name				Status		Tender	
Brook Farm							
Drawing Title							
Proposed GA Elevations (Sheet 2 of 4)							
Drawn	Checked	Date	Scale@A3	Job No.	Drawing Number	Rev	
LF	BB	June 25	1:50	1490	BB_DA_0201	B	