
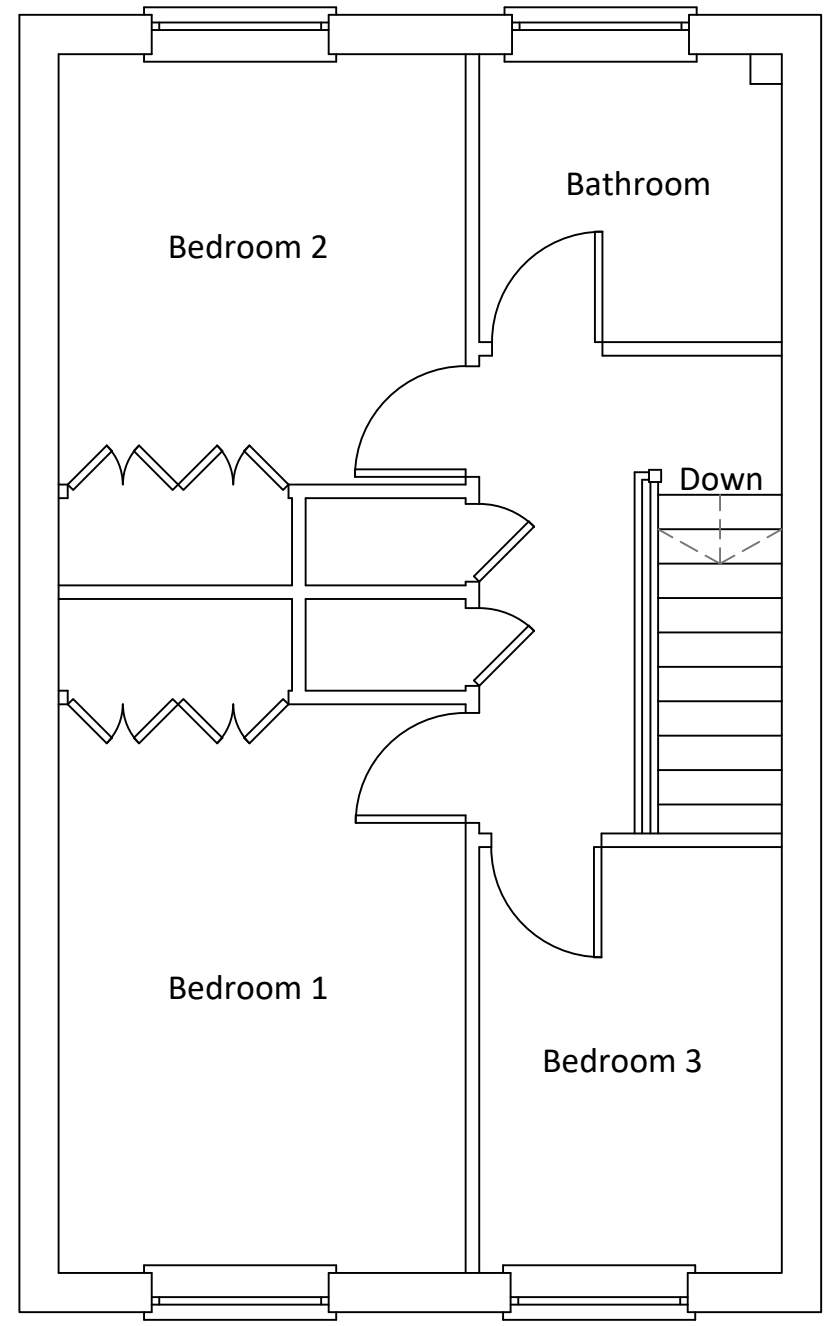


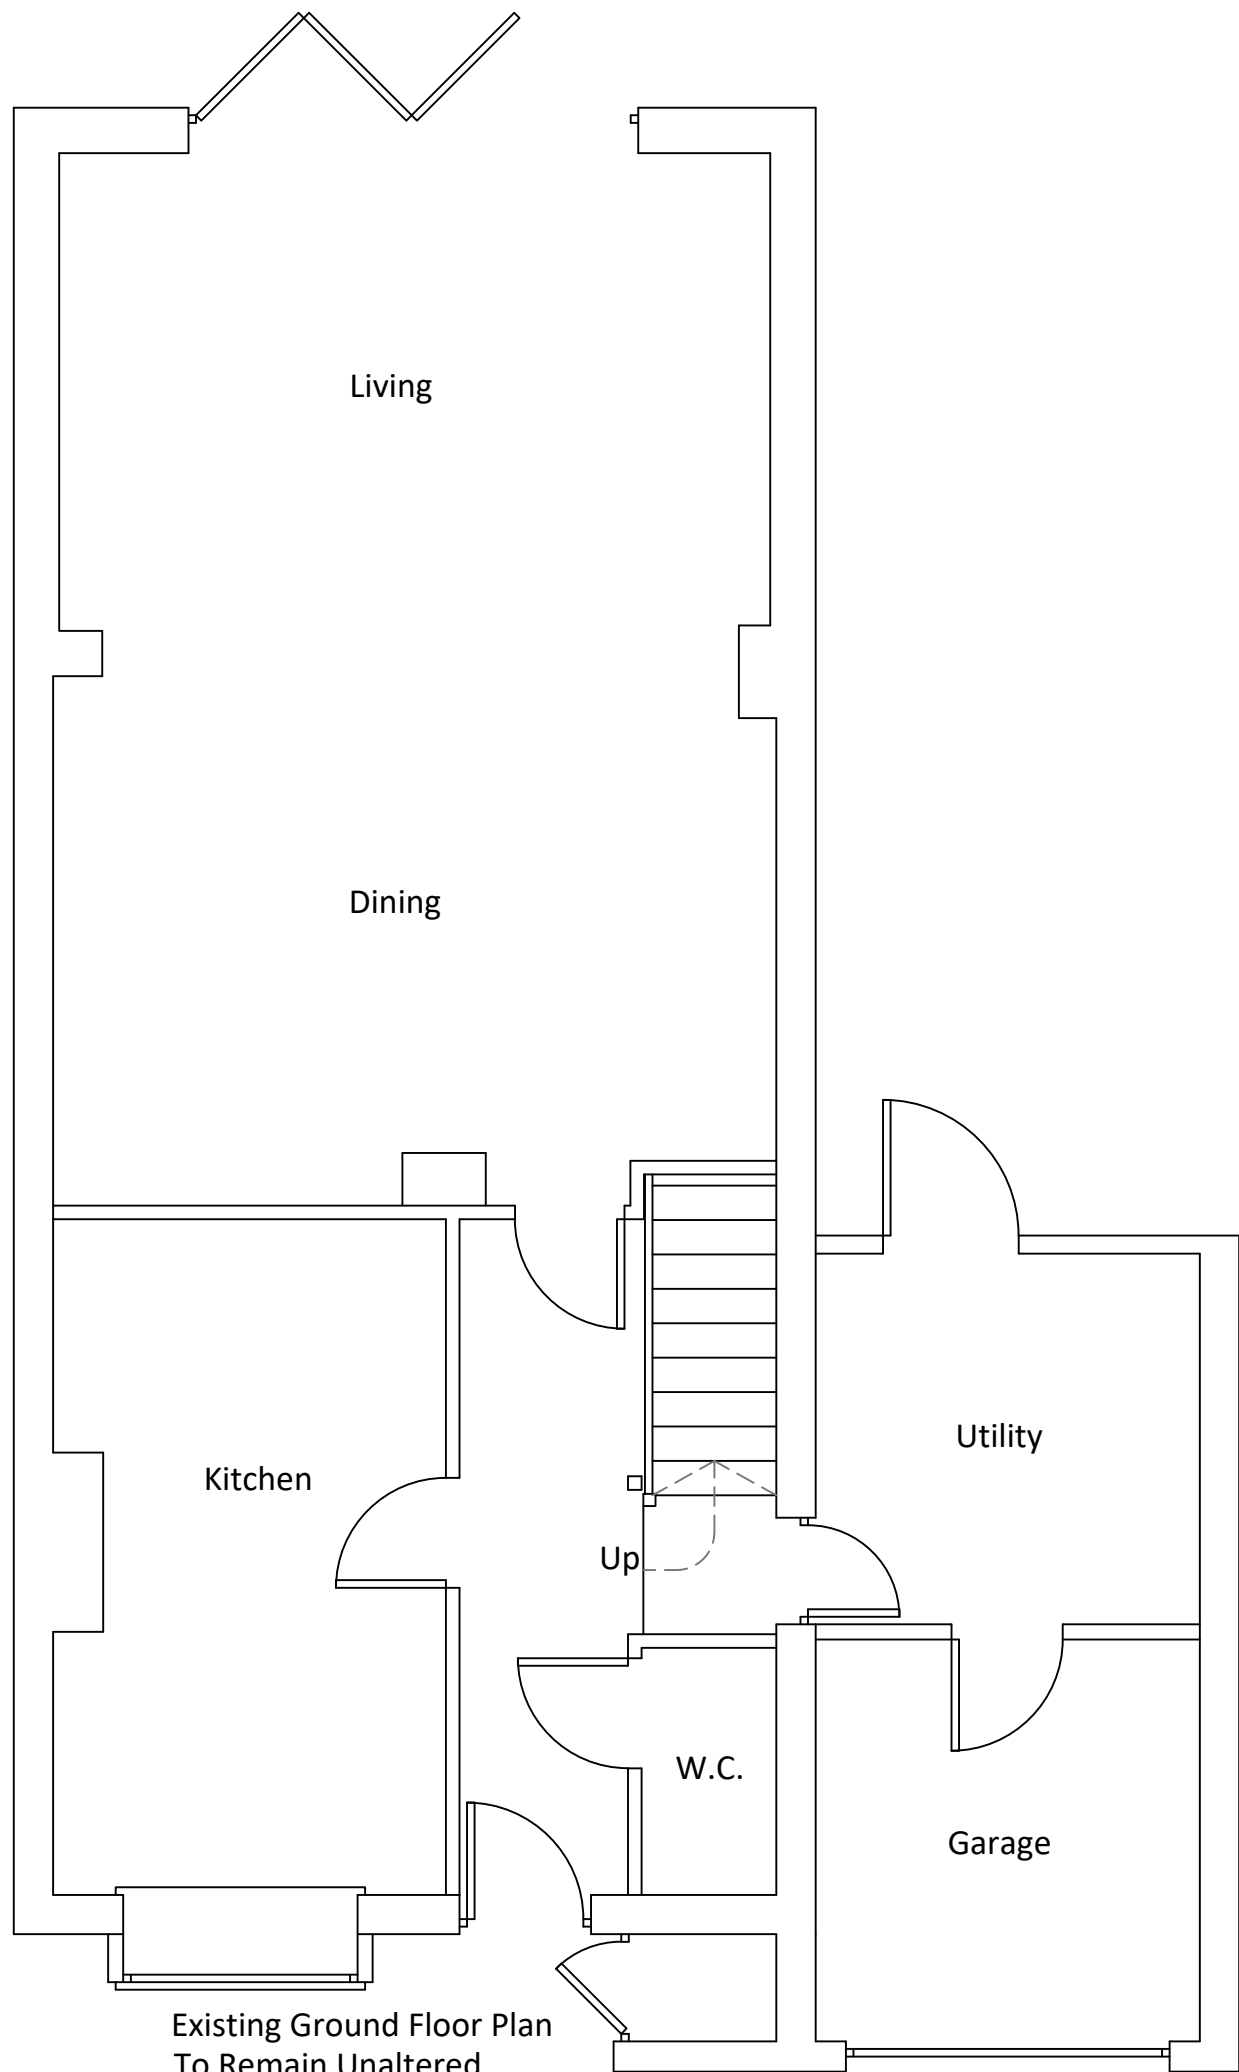

Mount View  
Tattenham Crescent  
Epsom  
KT18 5NU

T 07402981208  
E jack@commercialdrawing.com  
W www.commercialdrawing.com

**Drawing Title**

Existing Floor Plans

| Project                                         | Client         |
|-------------------------------------------------|----------------|
| 33 St. Agnes Road<br>East Grinstead<br>RH19 3RP | Mr & Mrs Ellis |

| Scale @ A3 | Issue Date  | Drawn By |
|------------|-------------|----------|
| 1:50       | 01/04/2026  | JT       |
| Job No.    | Drawing No. | Revision |
| SAR/2026   | 001         |          |

**Notes**

Contractors should not scale or use the dimensions shown on this drawing. Any dimensions should be verified from the contractors own measurements taken on site before any the manufacture or installation of any materials.  
This drawing is the property of CDS Ltd. it should not be copied or issued without their consent.