



North Eastern elevation

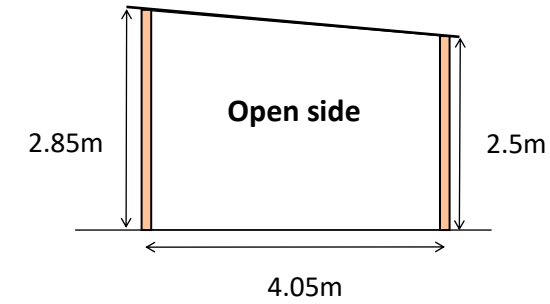


North western elevation




Existing building

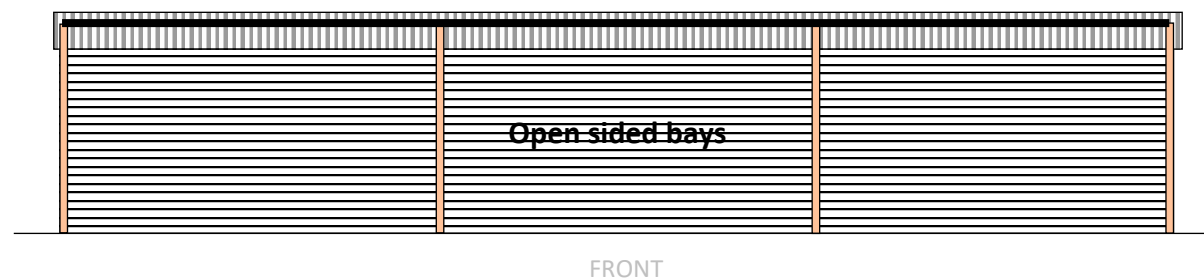

South Western elevation

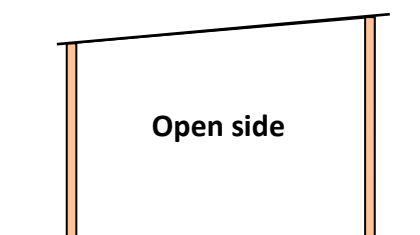


South eastern elevation

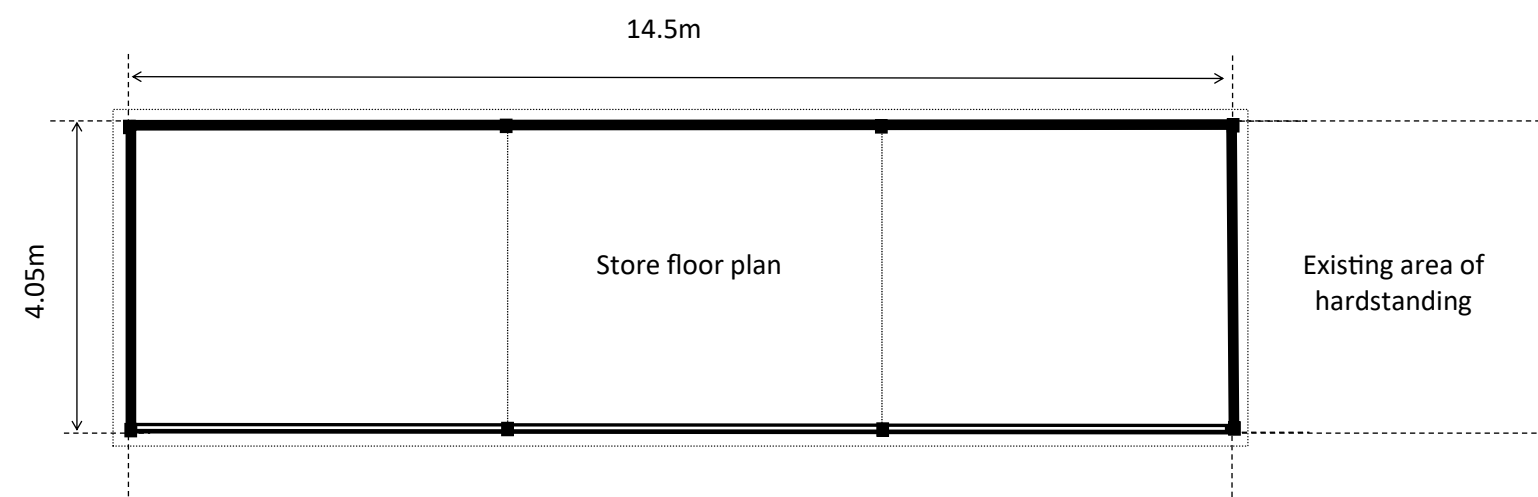

Existing floor plan

Scale Bar (metres) 1:100

 

For planning purposes only

Site:

**Land parcel at Southgate Stud,
Cuckfield Lane, Warninglid,
Haywards Heath RH17 5SN**

Scale: 1:100 @ A3

Drawing No. **PL01**

**Existing elevations and
floorplan**

Prepared by

White & Sons
Est. 1817