




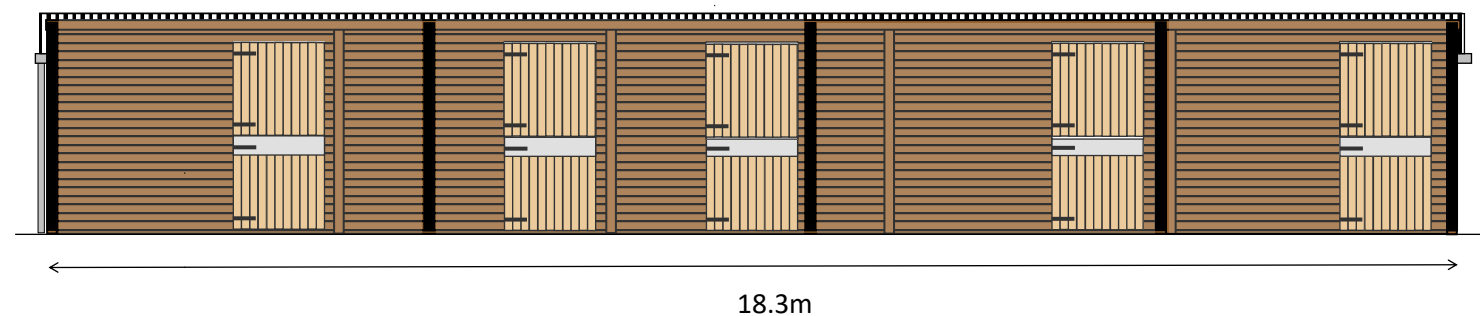


North eastern elevation

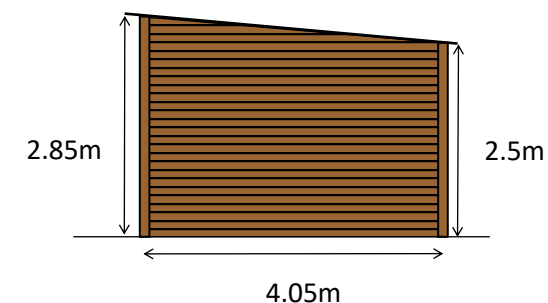

North western elevation

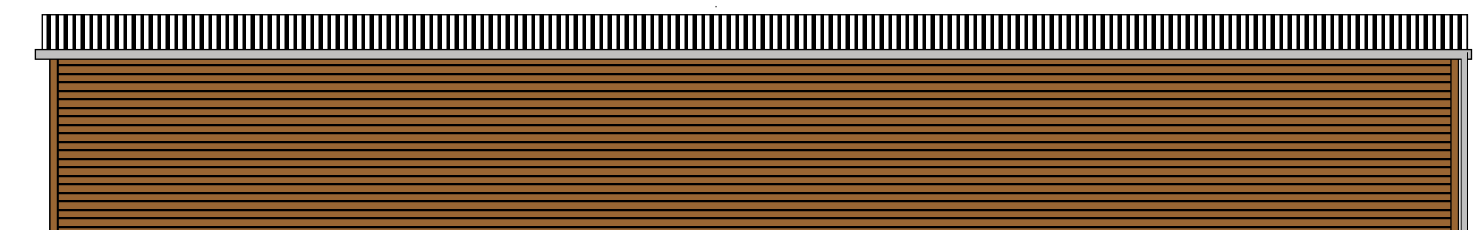

South western elevation

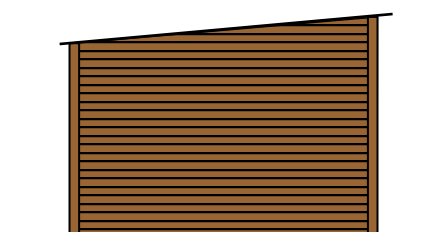

South Eastern elevation

Materials


The building will be clad in stained (RAL 8016 Mahogany brown or similar) timber weatherboarding with the same forming divisions internally

Existing roof will retained this is made from corrugated steel sheets

The stable doors will be made from a hard wearing timber


Steel supports will be retained and added to where the building will be extended

No new hardstanding will be required as the extension will be situated on an existing area of concrete.

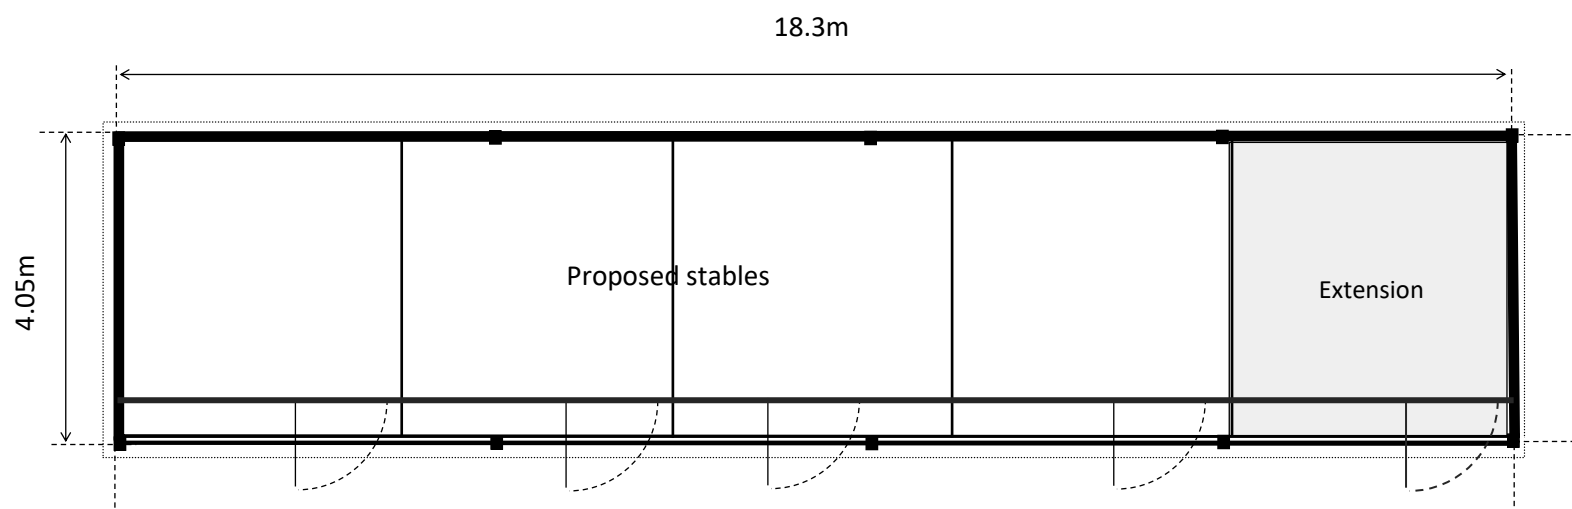

Proposed floor plan

Scale Bar (metres) 1:100

 

For planning purposes only

Site:

**Land parcel at Southgate Stud,
Cuckfield Lane, Warninglid,
Haywards Heath RH17 5SN**

Scale: 1:100 @ A3

Drawing No. **PL02**

**Proposed elevations and
floorplan**

Prepared by

White & Sons Est. 1817