



REAR

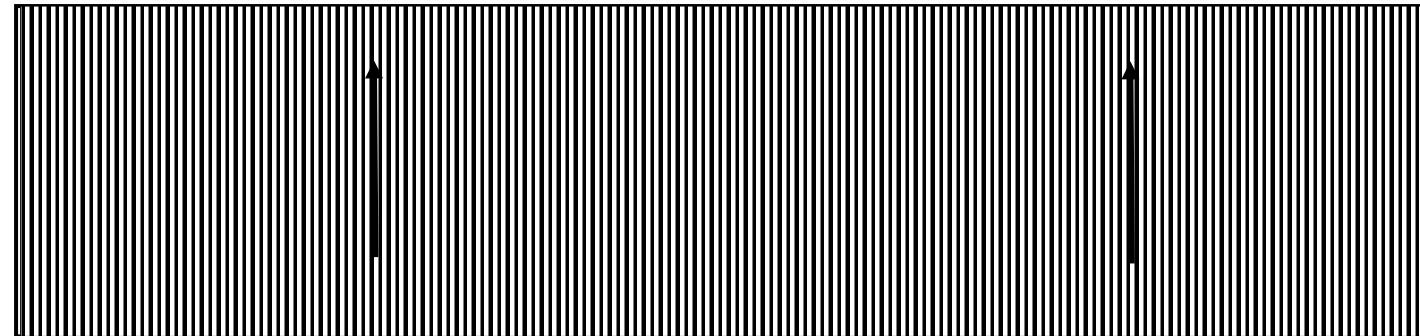

FRONT

Proposed roof plan

REAR

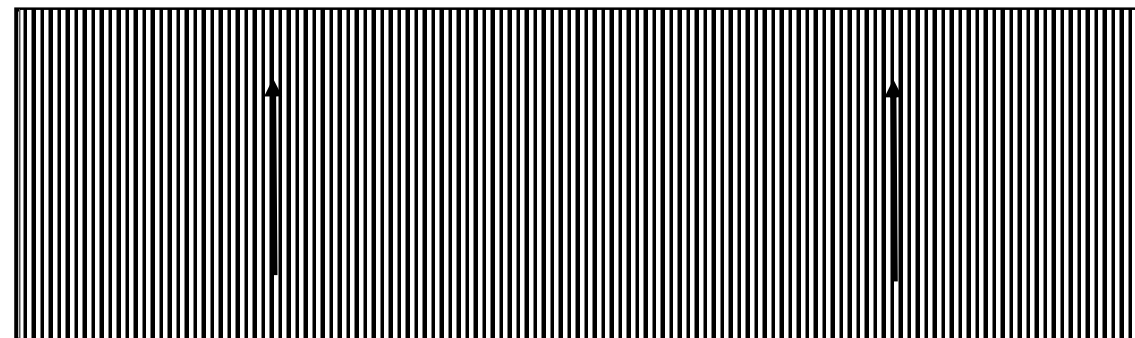

FRONT

Existing roof plan

For planning purposes only

Site:


Land parcel at Southgate Stud,
Cuckfield Lane, Warninglid,
Haywards Heath RH17 5SN

Scale: 1:100 @ A3

Drawing No. PL03

Existing and proposed roof
plan

Scale Bar (metres) 1:100

 

Prepared by

White Est. 1817
& Sons