


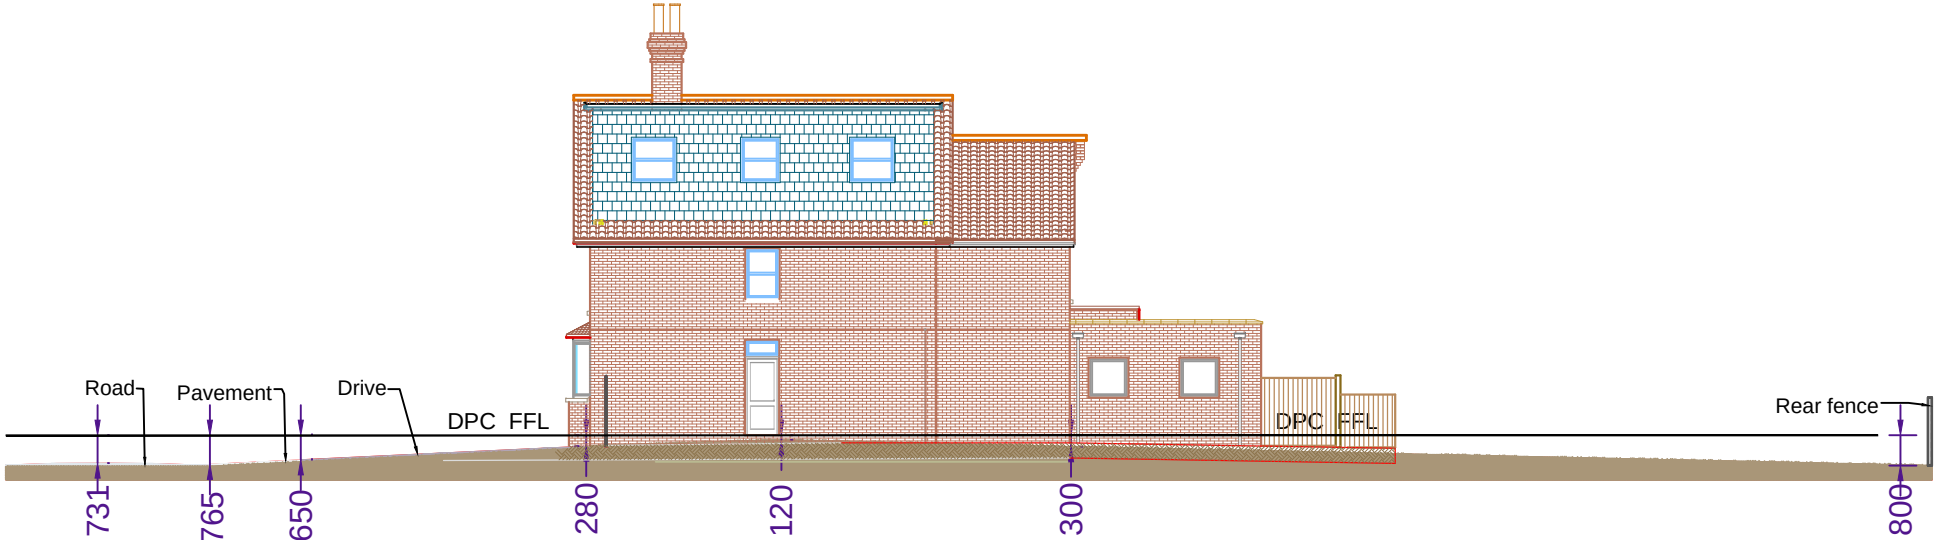

SOUTH ELEVATION PROPOSED SCALE 1:200



NOTE: For construction,all dimensions must be checked on site and not scaled from this drawing

	Client Mr E Stokeley	Site: 35 Mill Green Road Haywards Heath West Sussex RH16 1XQ	Project Title Rear Single Storey Extension	Drawing Title: Flood Risk Details	Scale: 1:200
					Date: 10/02/2026 Paper Size A 3