


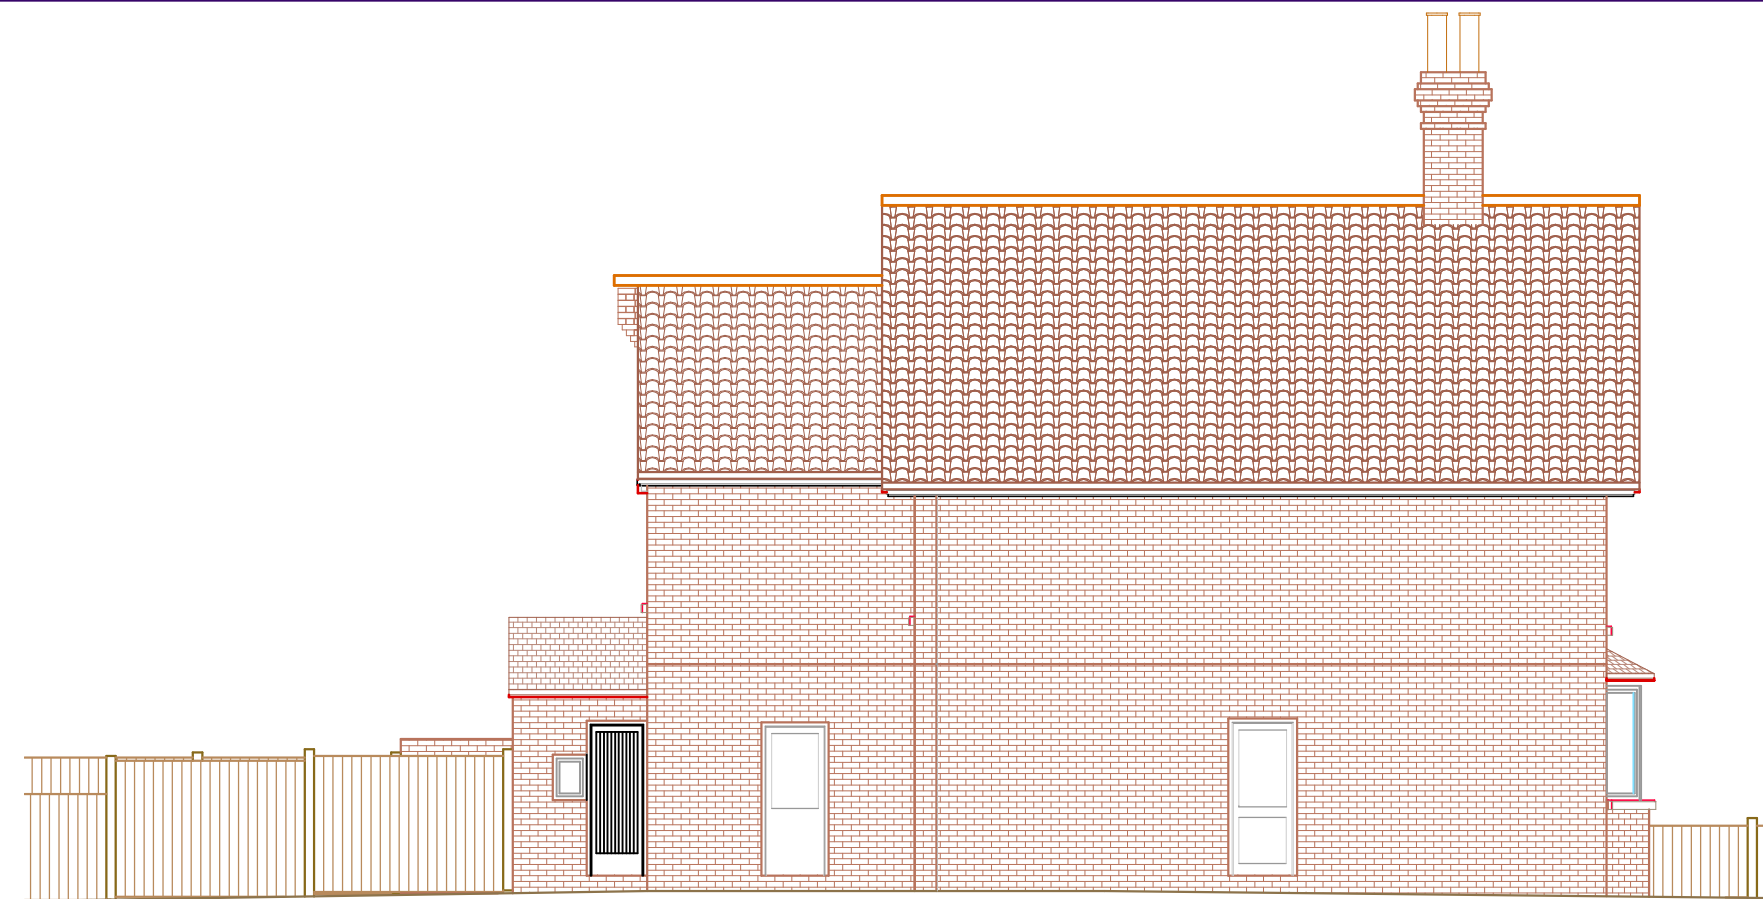

NORTH ELEVATION EXISTING SCALE 1:100




EAST ELEVATION EXISTING SCALE 1:100



NORTH ELEVATION PROPOSED SCALE 1:100



EAST ELEVATION PROPOSED SCALE 1:100

 

NOTE: For construction, all dimensions must be checked on site and not scaled from this drawing

Client Mr E Stokeley	Site: 35 Mill Green Road Haywards Heath West Sussex RH16 1XQ	Project Title Rear Single Storey Extension	Drawing Title: Elevations North and East	Date:	Paper Size
				10/02/2026	A 3

Scale:
1:100