



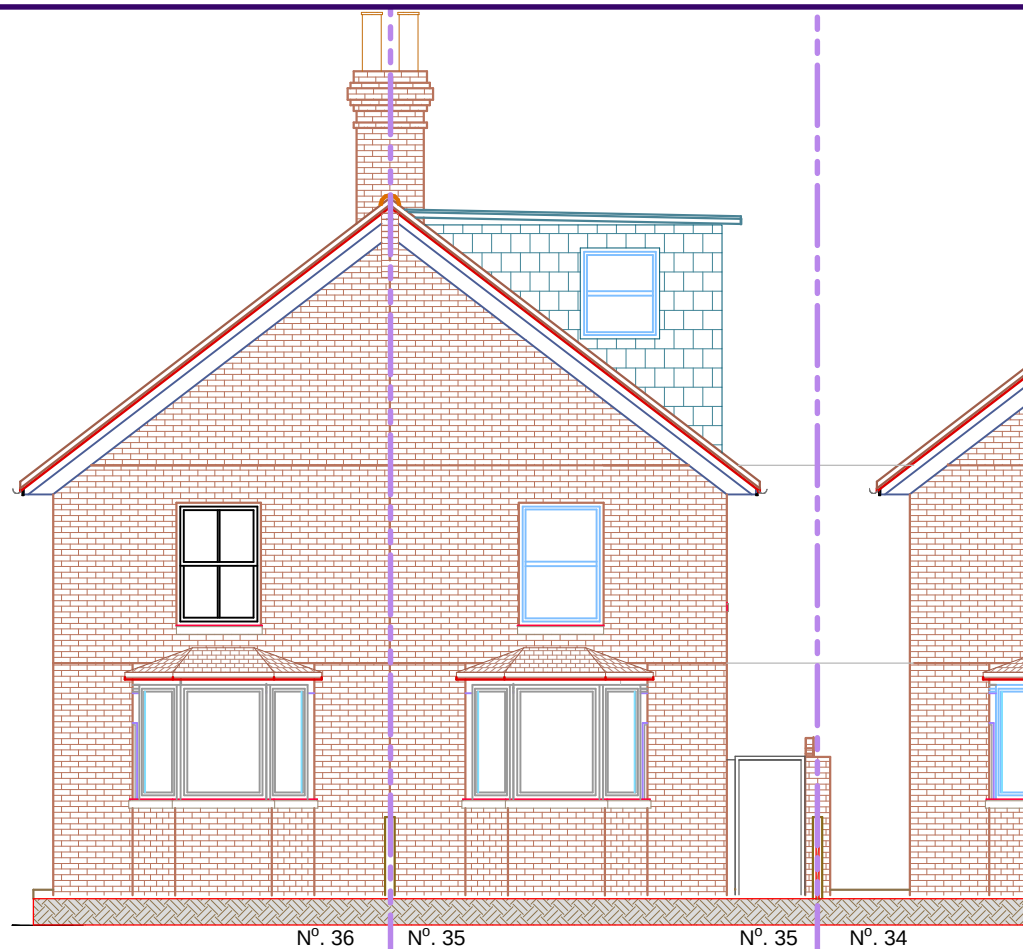


WEST ELEVATION EXISTING SCALE 1:100

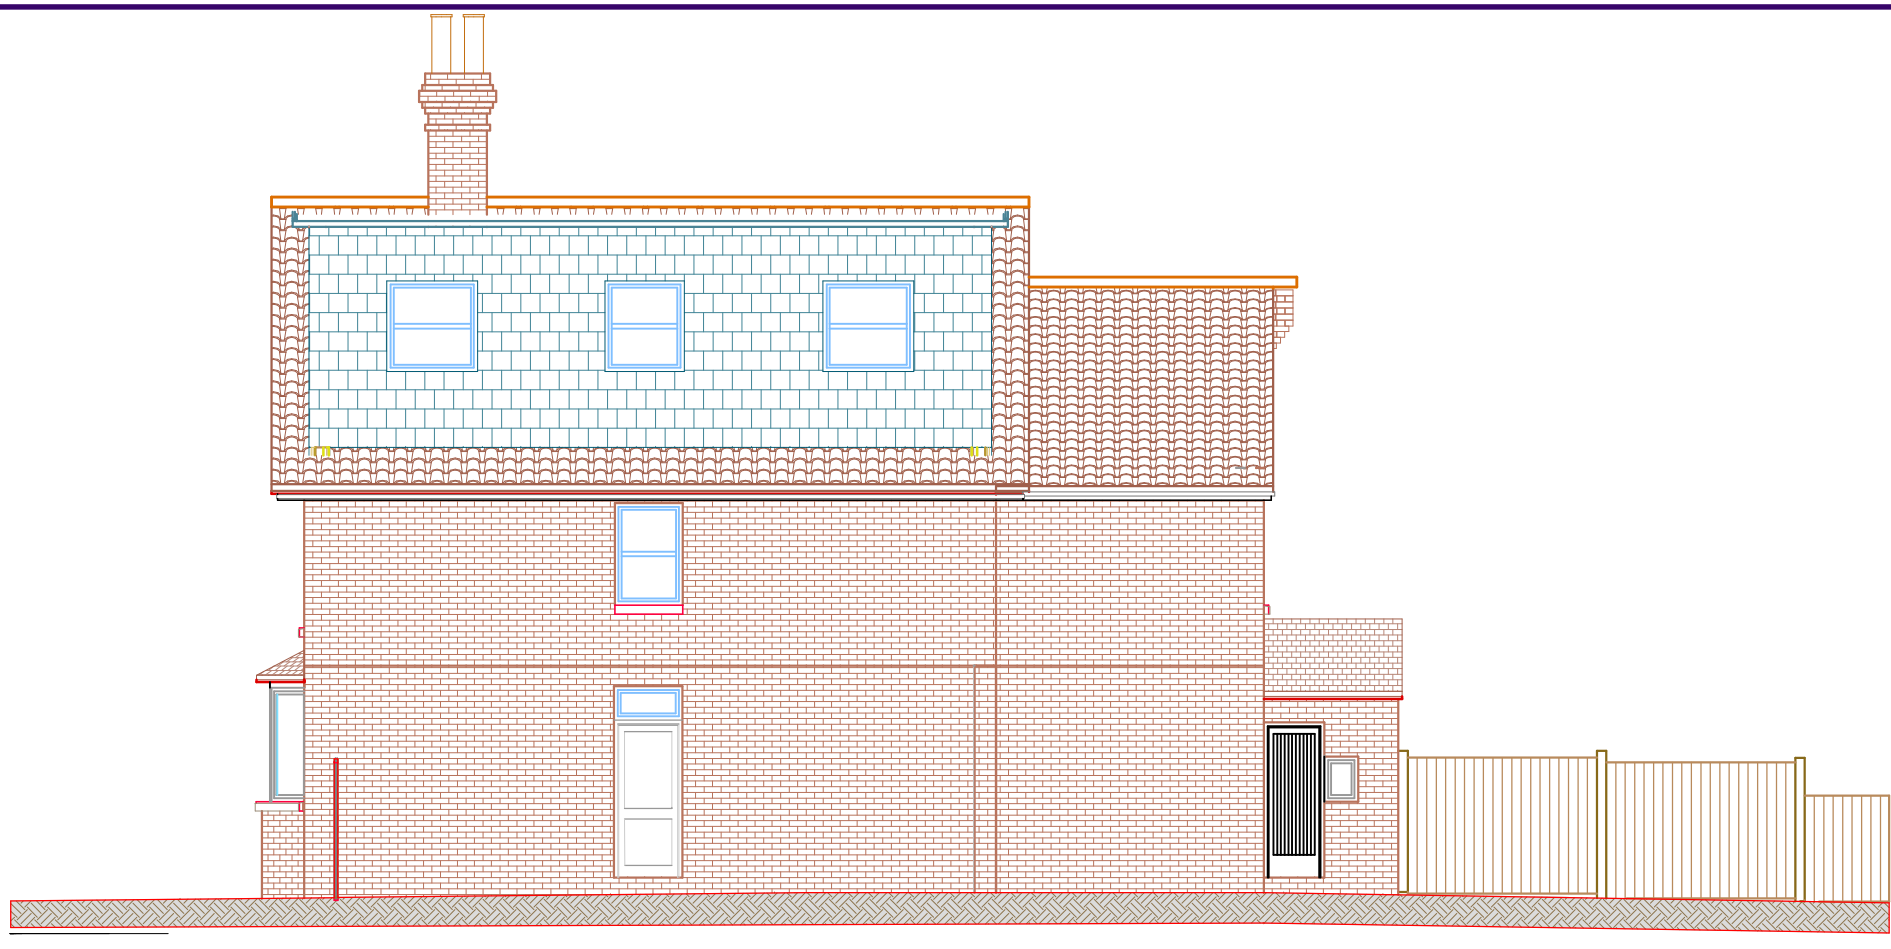


SOUTH ELEVATION EXISTING SCALE 1:100



WEST ELEVATION PROPOSED SCALE 1:100

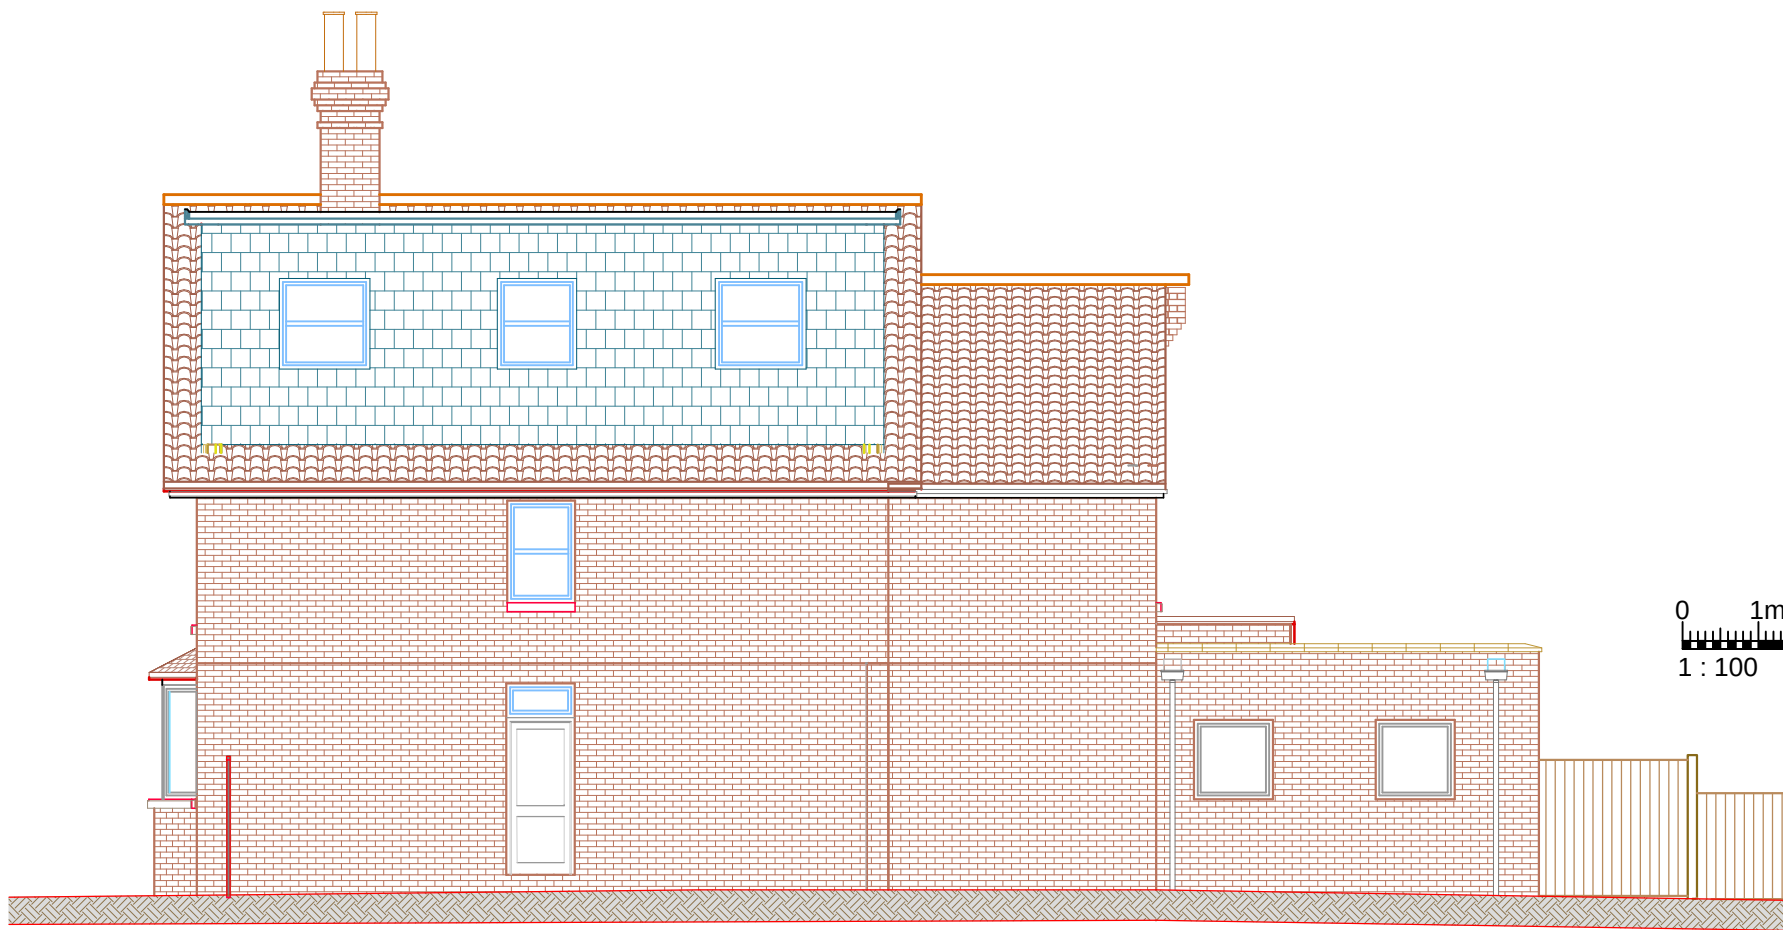

SOUTH ELEVATION PROPOSED SCALE 1:100

 

NOTE: For construction, all dimensions must be checked on site and not scaled from this drawing

Client

Mr E Stokeley

Site:

35 Mill Green Road
Haywards Heath
West Sussex

RH16 1XQ

Project Title

Rear Single Storey Extension

Drawing Title:

Elevations South and West

Scale:

1:100

Date:

10/02/2026

Paper Size

A 3