



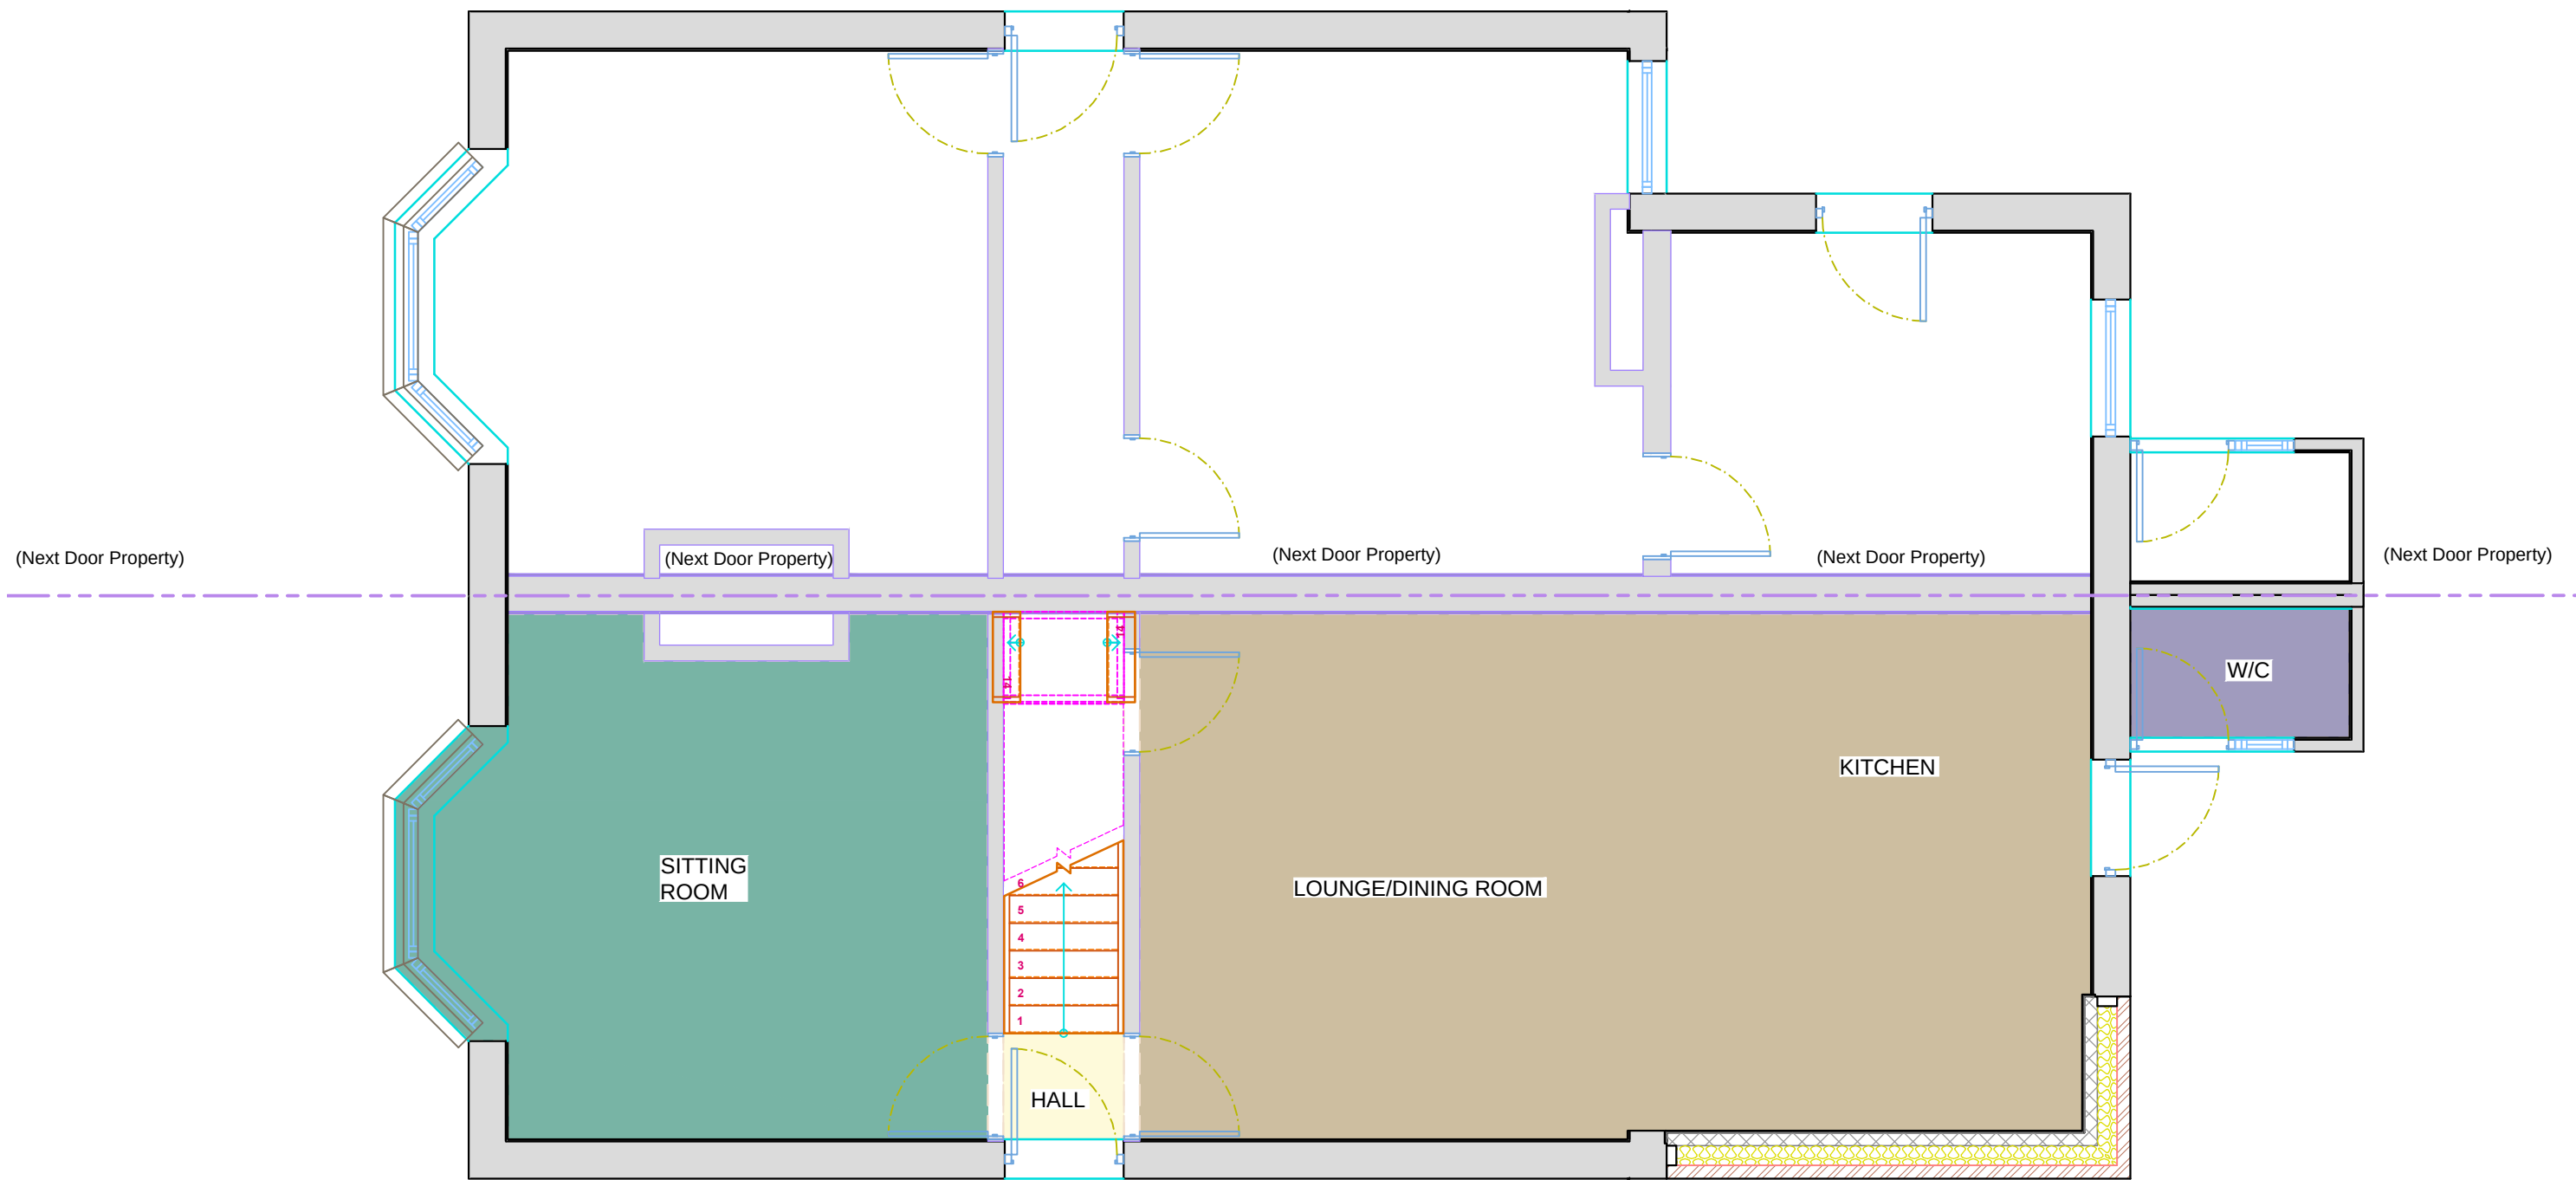

(Next Door Property) (Next Door Property) (Next Door Property) (Next Door Property)

GROUND FLOOR PLAN EXISTING SCALE 1:50

 

NOTE: For construction,all dimensions must be checked on site and not scaled from this drawing

Client	Site:	Project Title	Drawing Title:	Date:	Scale:
Mr E Stokeley	35 Mill Green Road Haywards Heath West Sussex RH16 1XQ	Rear Single Storey Extension	Ground Floor Plan Existing	27/01/2026	1:50
				Paper Size	A 3