


All dimensions to be checked on site.
Written dimensions to be followed in preference to
scaled dimensions and annotations to be reported to Architects.
All errors and omissions to be reported to Architects.

 


MATERIALS

NO.	DESCRIPTION
1	Redland Half Round Ridge - Antique Red
2	Redland Half Round Ridge - Antique Red
1 - Front Elevation

1 : 50

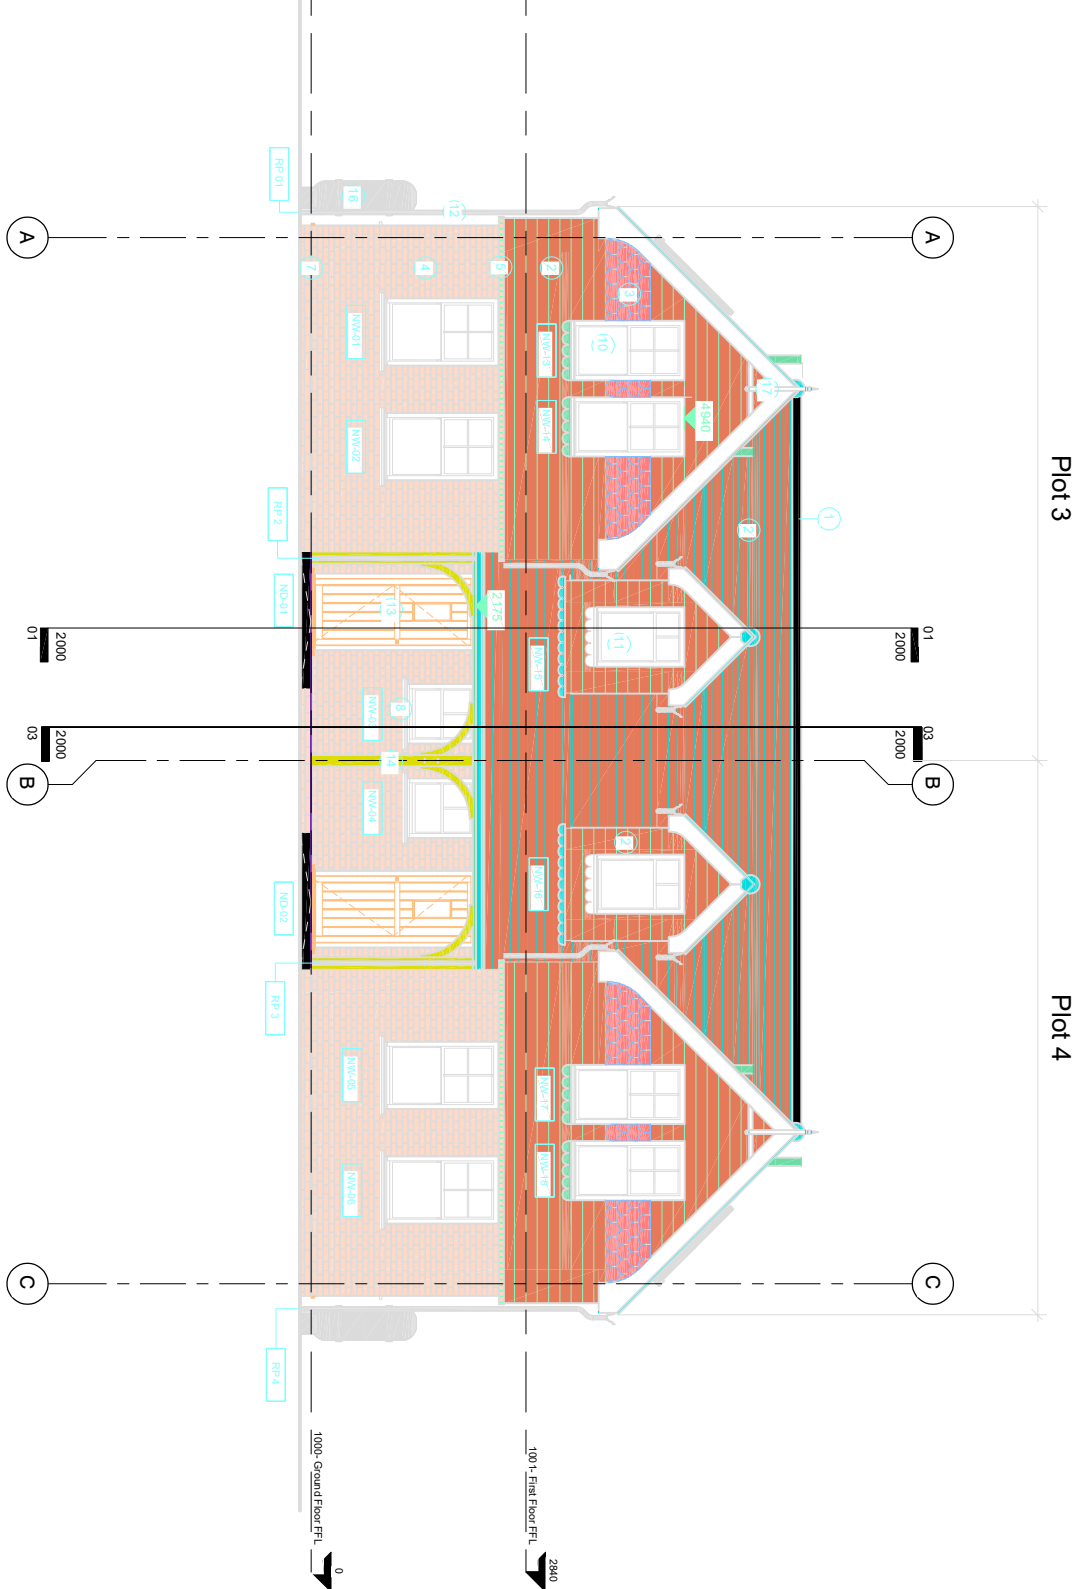


3 - Side Elevation 1

1 : 50

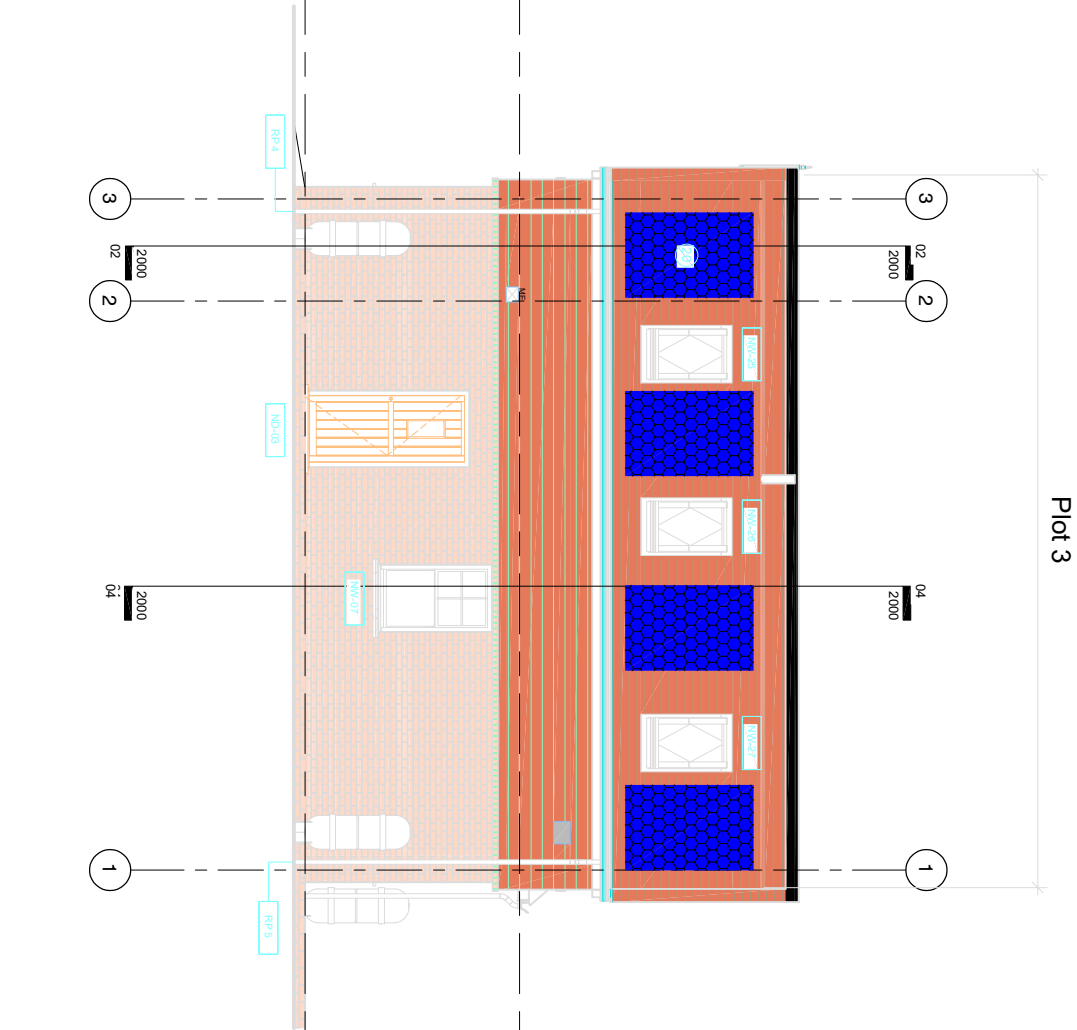


1 - Front Elevation

1 : 50

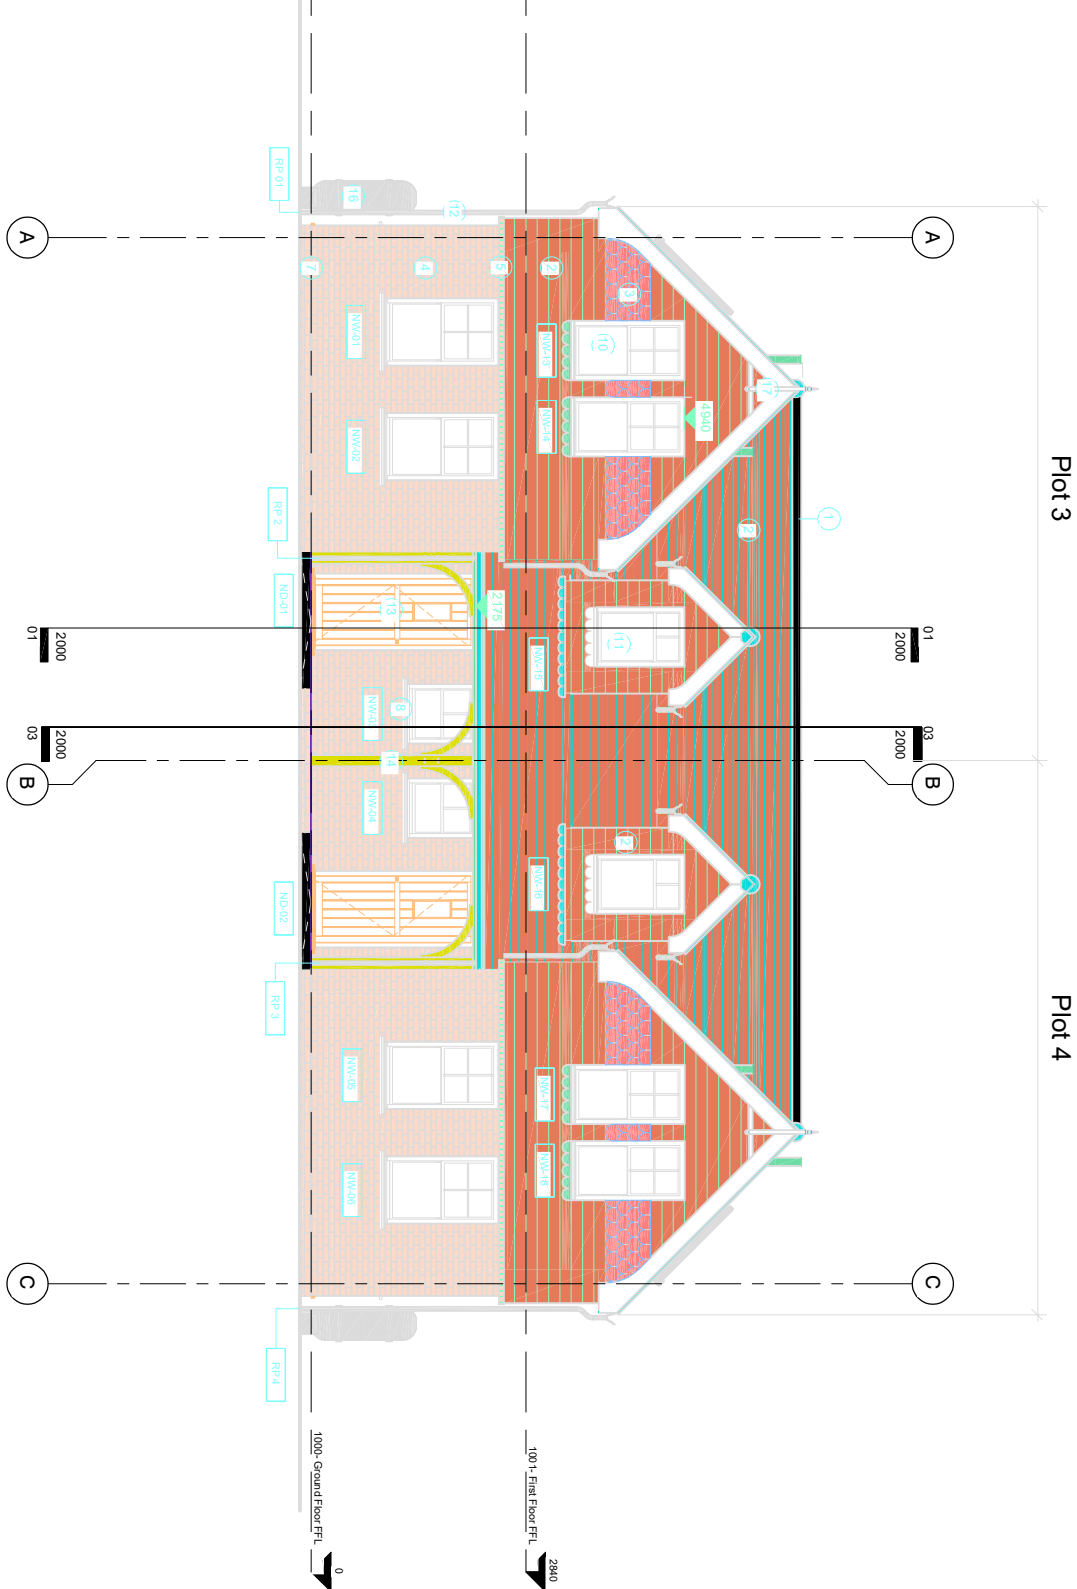


3 - Side Elevation 1

1 : 50

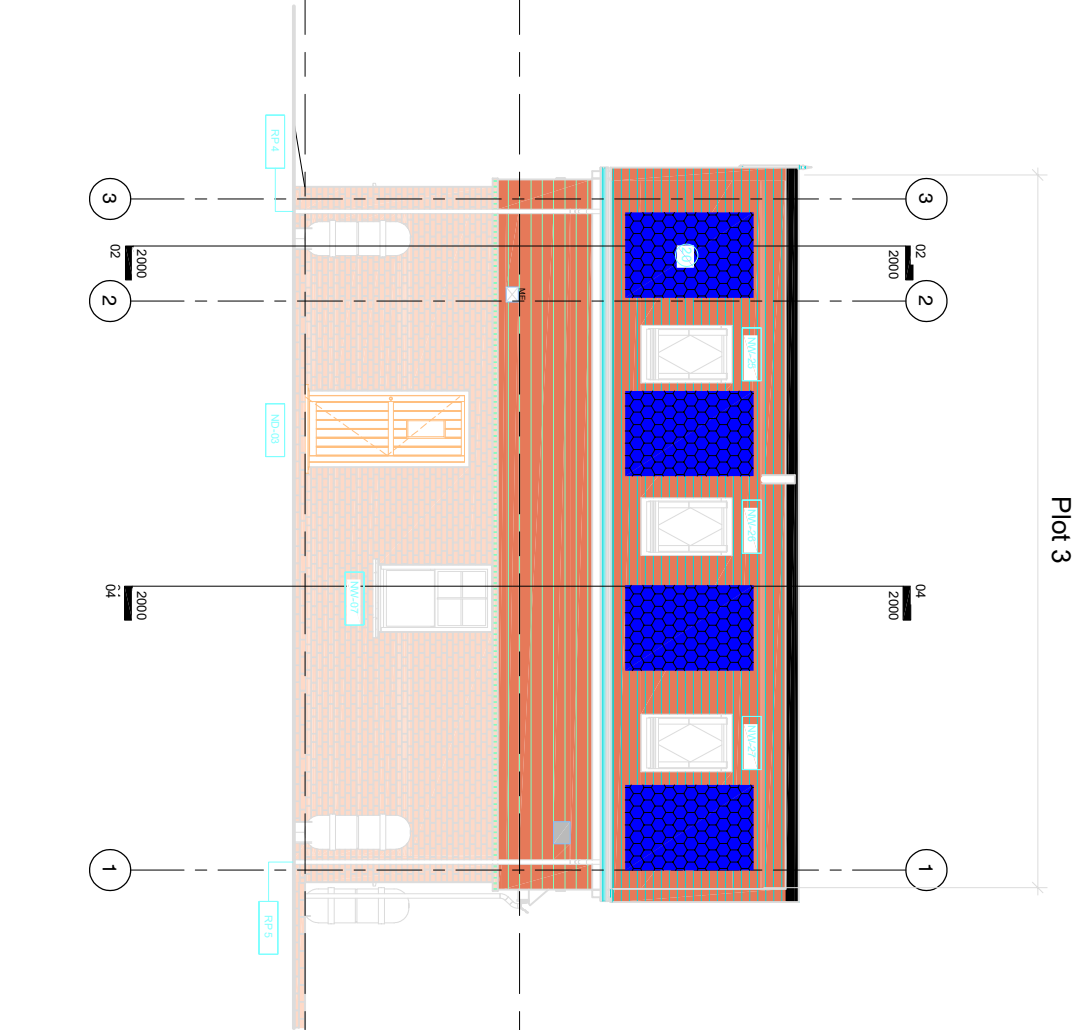


2 - Rear Elevation

1 : 50

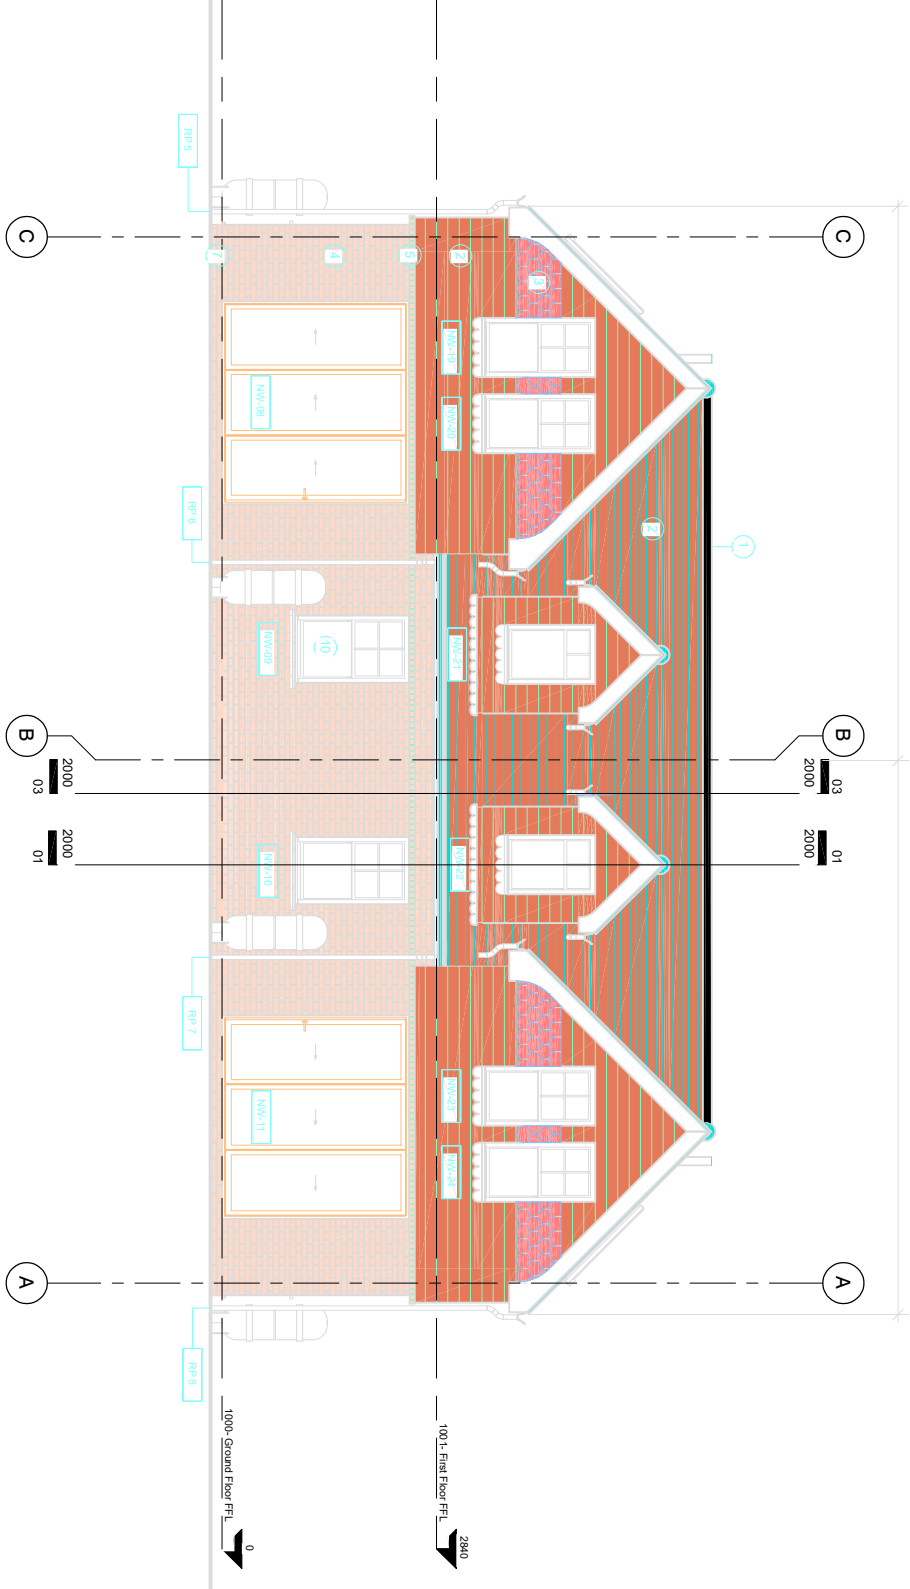

4 - Side Elevation 2

1 : 50

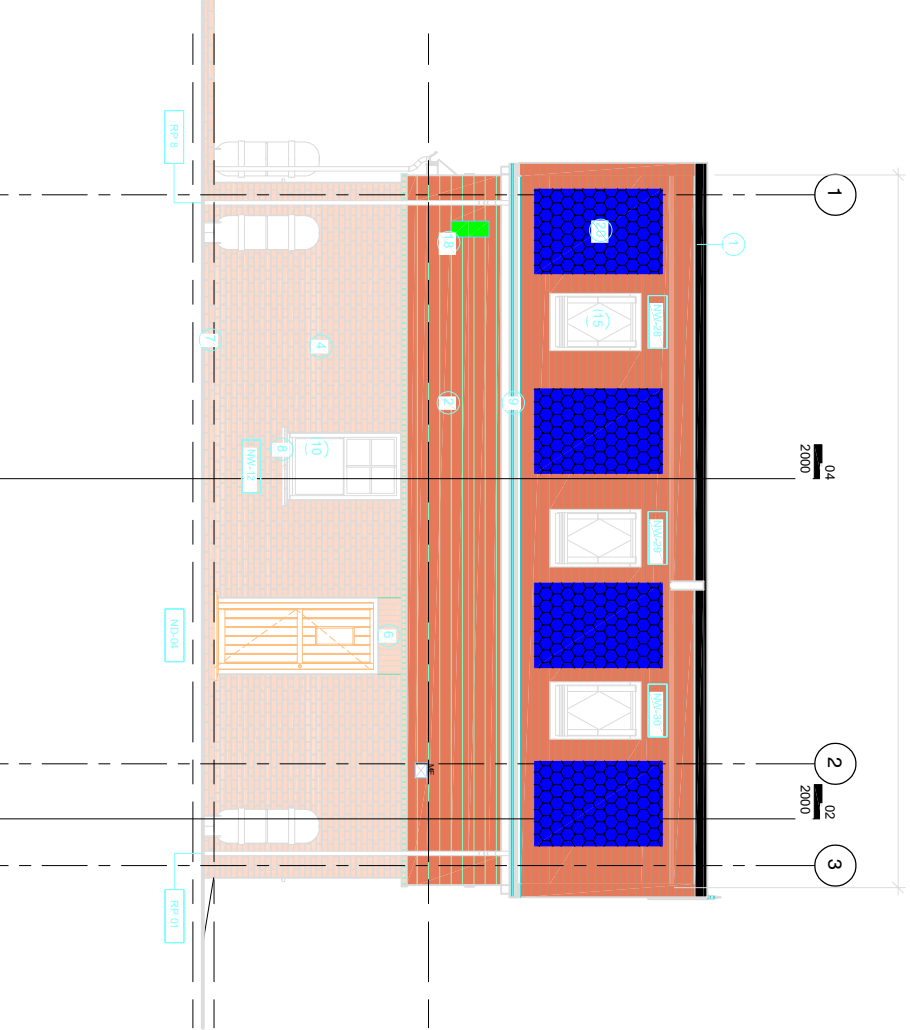

Structural Design - IN ABEYANCE	1
Drainage Design - IN ABEYANCE	1
M&E Design - IN ABEYANCE	1
Timber Frame Design - IN ABEYANCE	1
S&P Consultant Input - IN ABEYANCE	1

STAGE 5



128 City Road,
London,
EC1Y 2AK
Tel: 0203 964 2862
Email: info@and-property.co.uk

Project Title
8 NEW BUILD HOUSES
9 Norton Road
East Grinstead
RH19 4AF

Drawing Title
Plots P3 & P4
Proposed Elevations

Project No.	Scale @A1	Drawn	Checked
24 740	1:50	OK	DC
Drawing No.			Rev.
MOR-TW2-P34-DR-A-3000			S5 02