



All dimensions to be checked on site.
Written dimensions to be followed in preference to
scaled dimensions.
All errors and omissions to be reported to Architects.

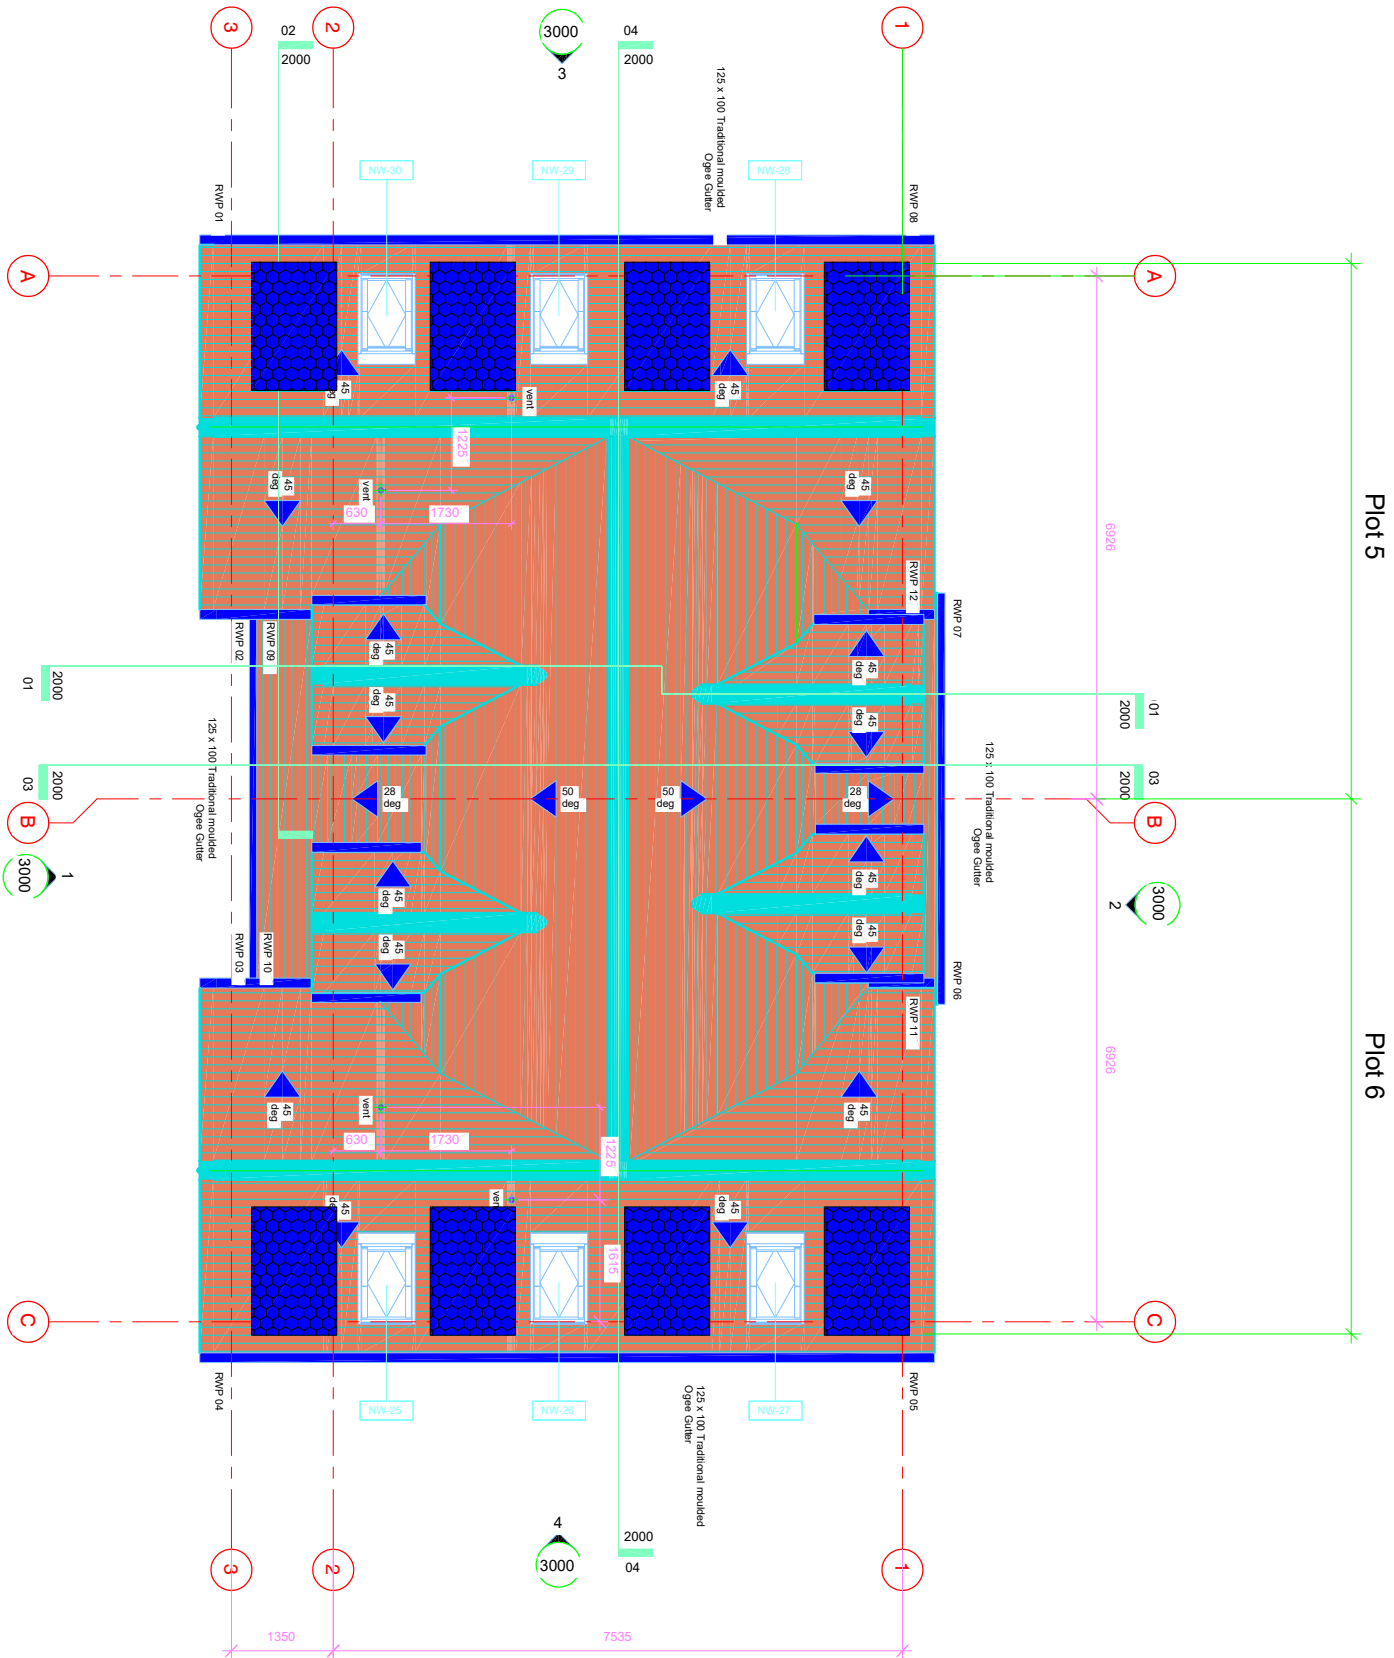

Structural Design - IN ABEYENCE			11		
Drainage Design - IN ABEYENCE					
M&E Design - IN ABEYENCE					
Timber Frame Design - IN ABEYENCE					
SNP Consultant Input - IN ABEYENCE					
Rev	Date	Description	Issued by		
01	17.10.24	Stage 5 Issue	OK		

STAGE 5

 

And-Property

128 City Road, London, ECV 2NX
Tel: 0203 964 2662
Email: info@and-property.co.uk

Project Title
8 NEW BUILD HOUSES
9 Morton Road
East Grinstead
RH19 4AF

Drawing Title
Plots P5 & P6
Roof Plan

Project No.	Scale @A1	Drawn	Checked
24 740	1:50	OK	DC
Drawing No.			Rev.

MOR-TW2-P5&P6-DR-A-1002

S5 02



1:50