


MATERIALS

NO.	DESCRIPTION
1	Redland Half Round Ridge - Antique Red
2	Redland Half Round Ridge - Antique Red
1 - Front Elevation

1 : 50

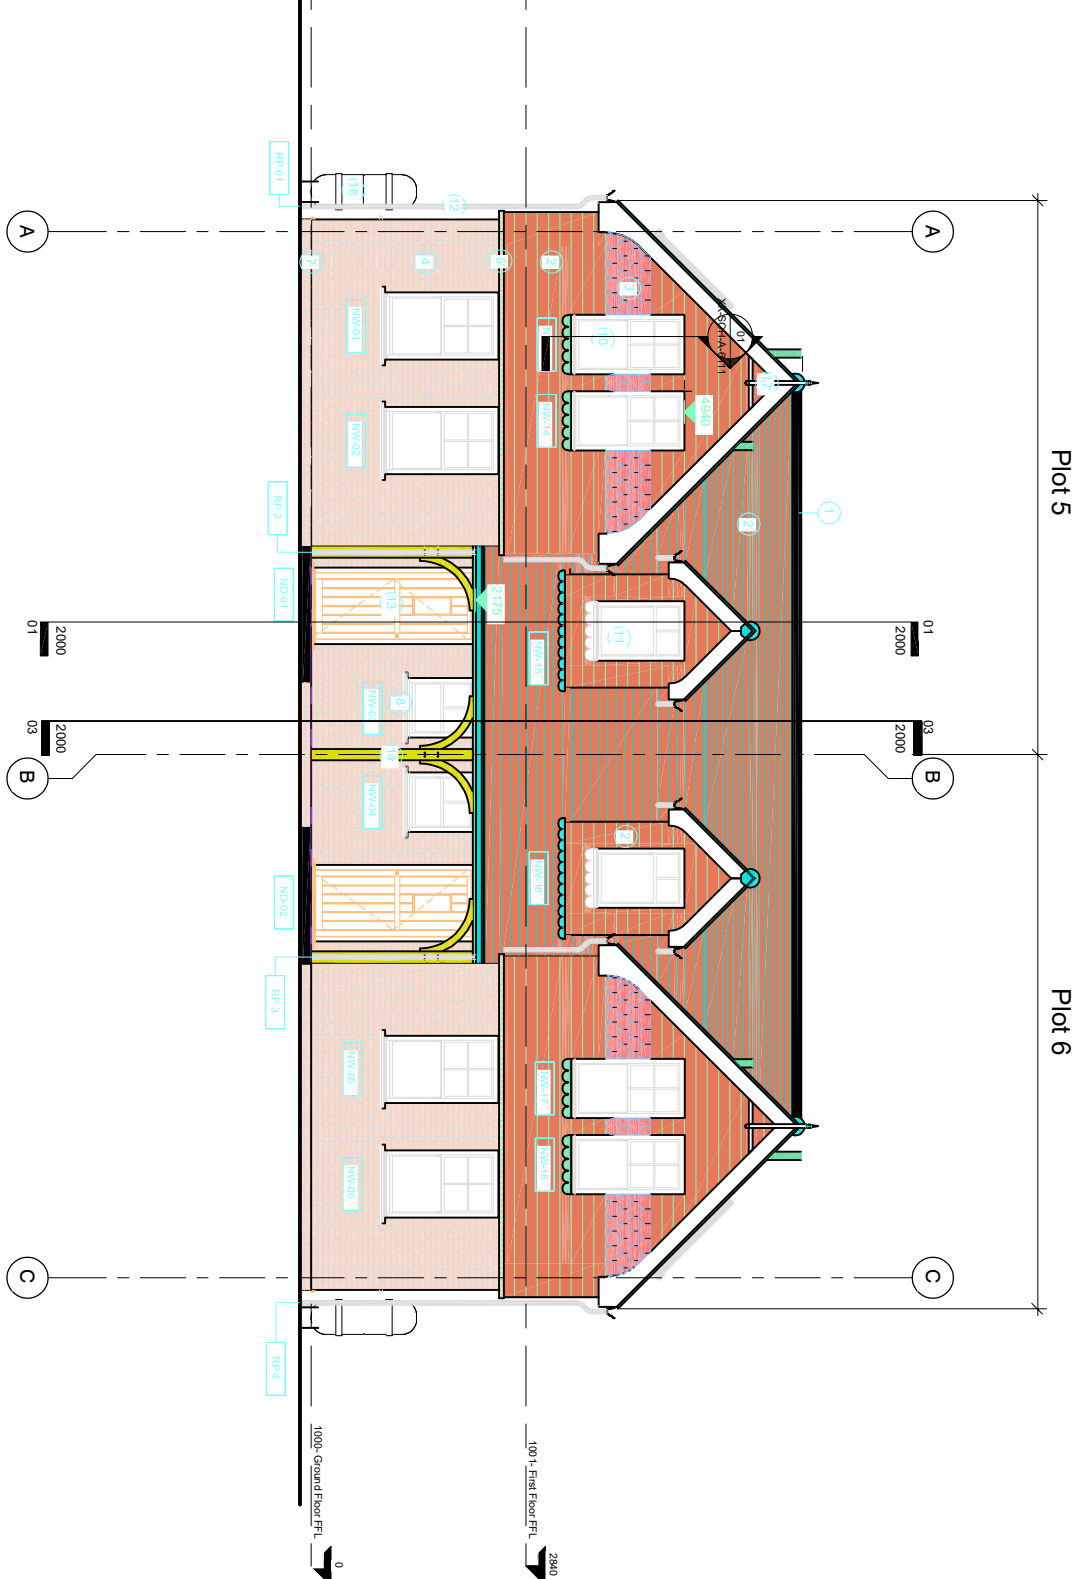


3 - Side Elevation 1

1 : 50

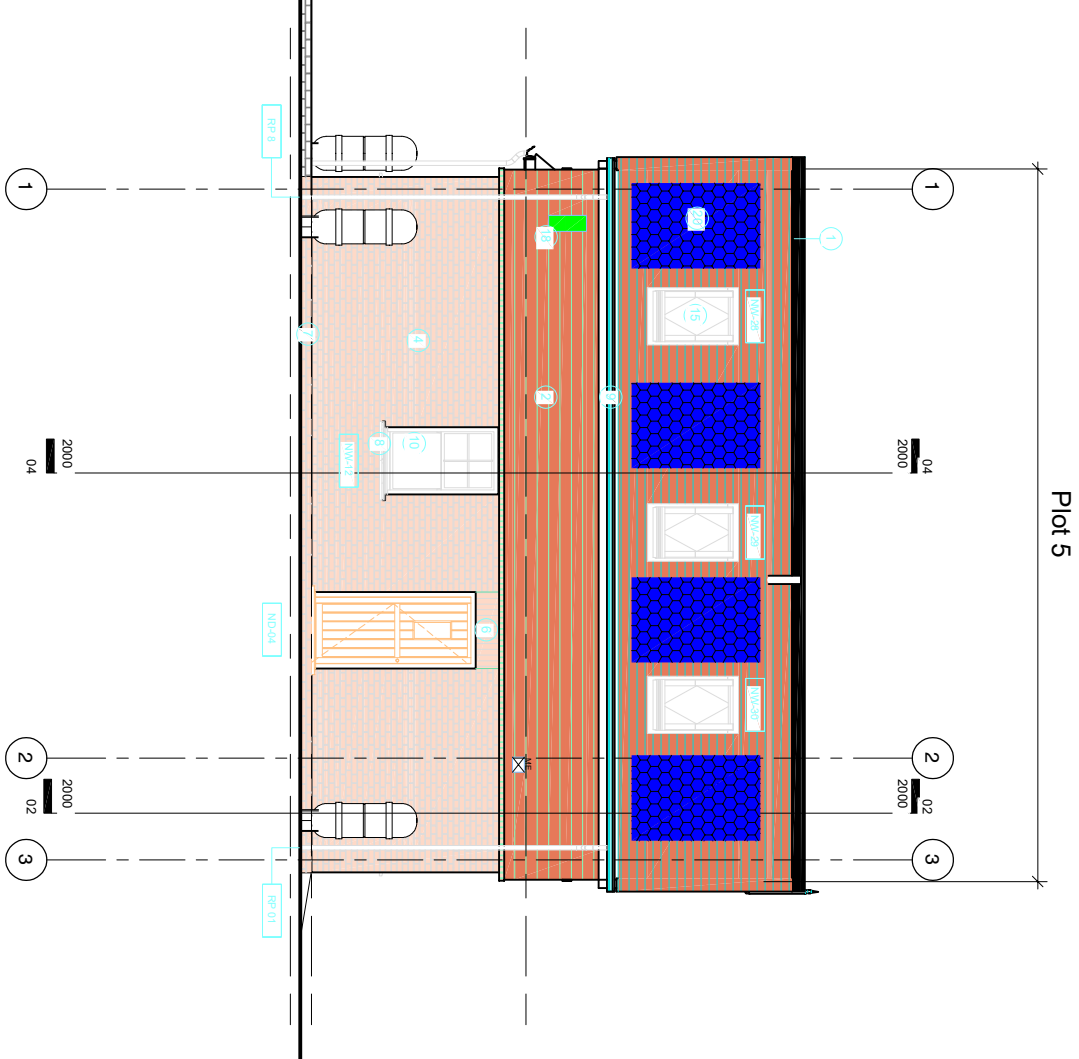


1 - Front Elevation

1 : 50

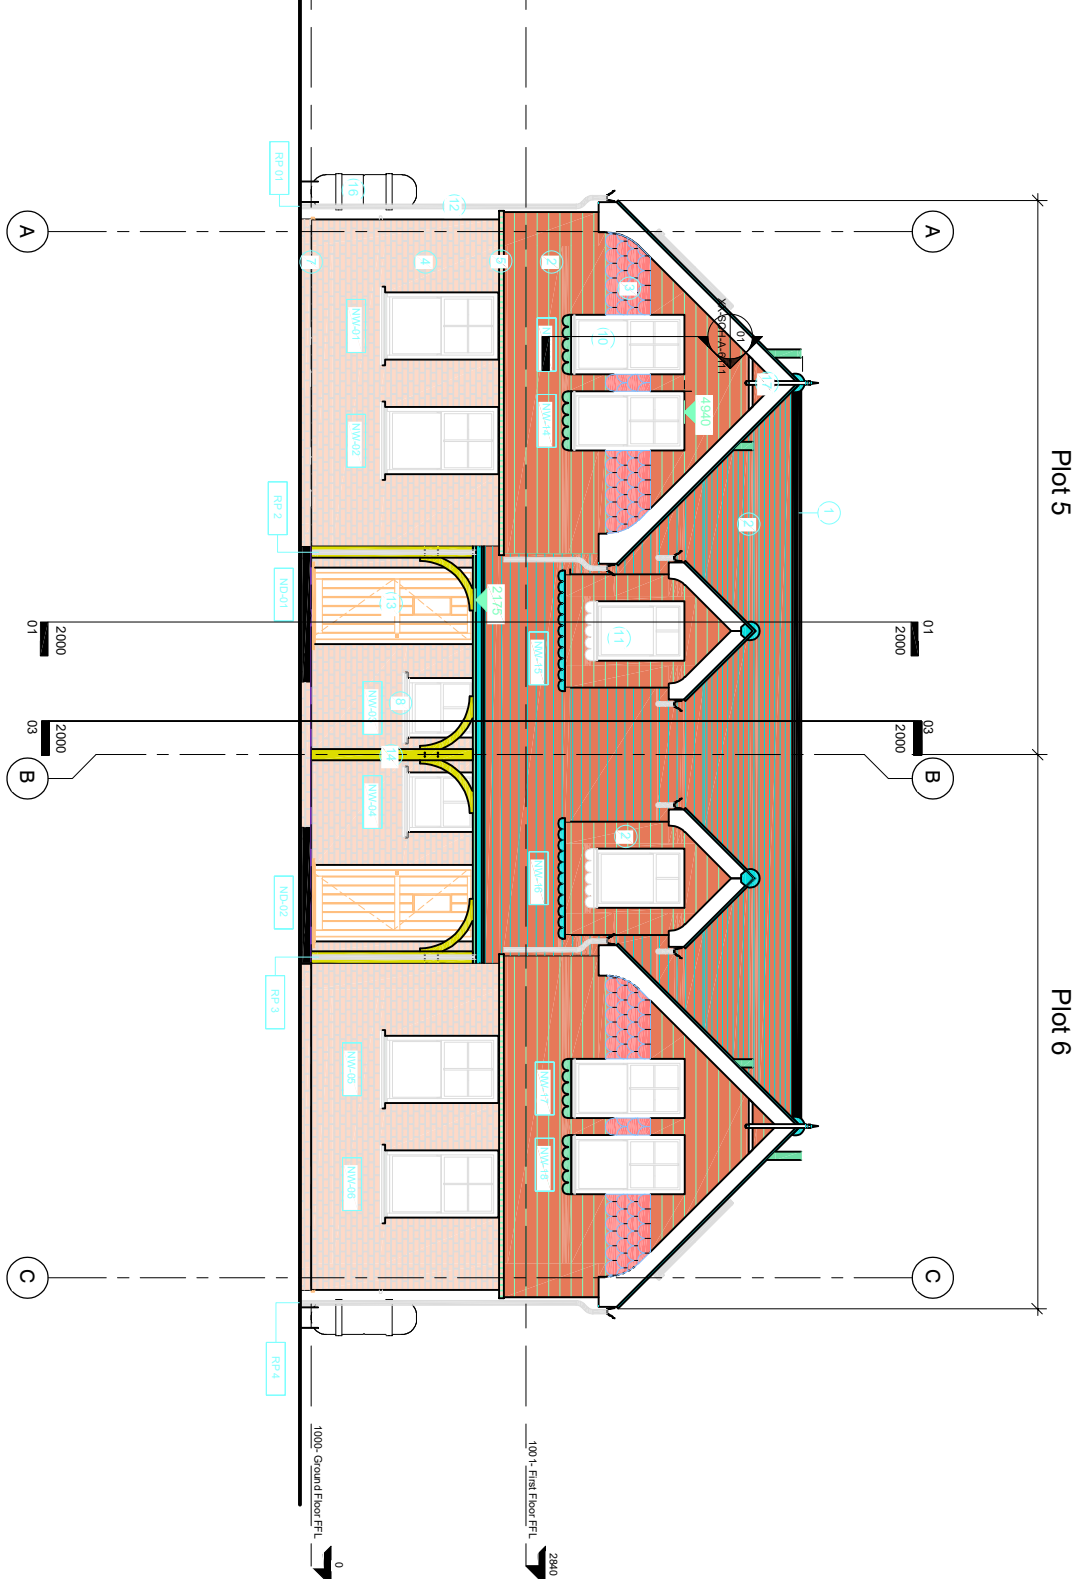


3 - Side Elevation 1

1 : 50

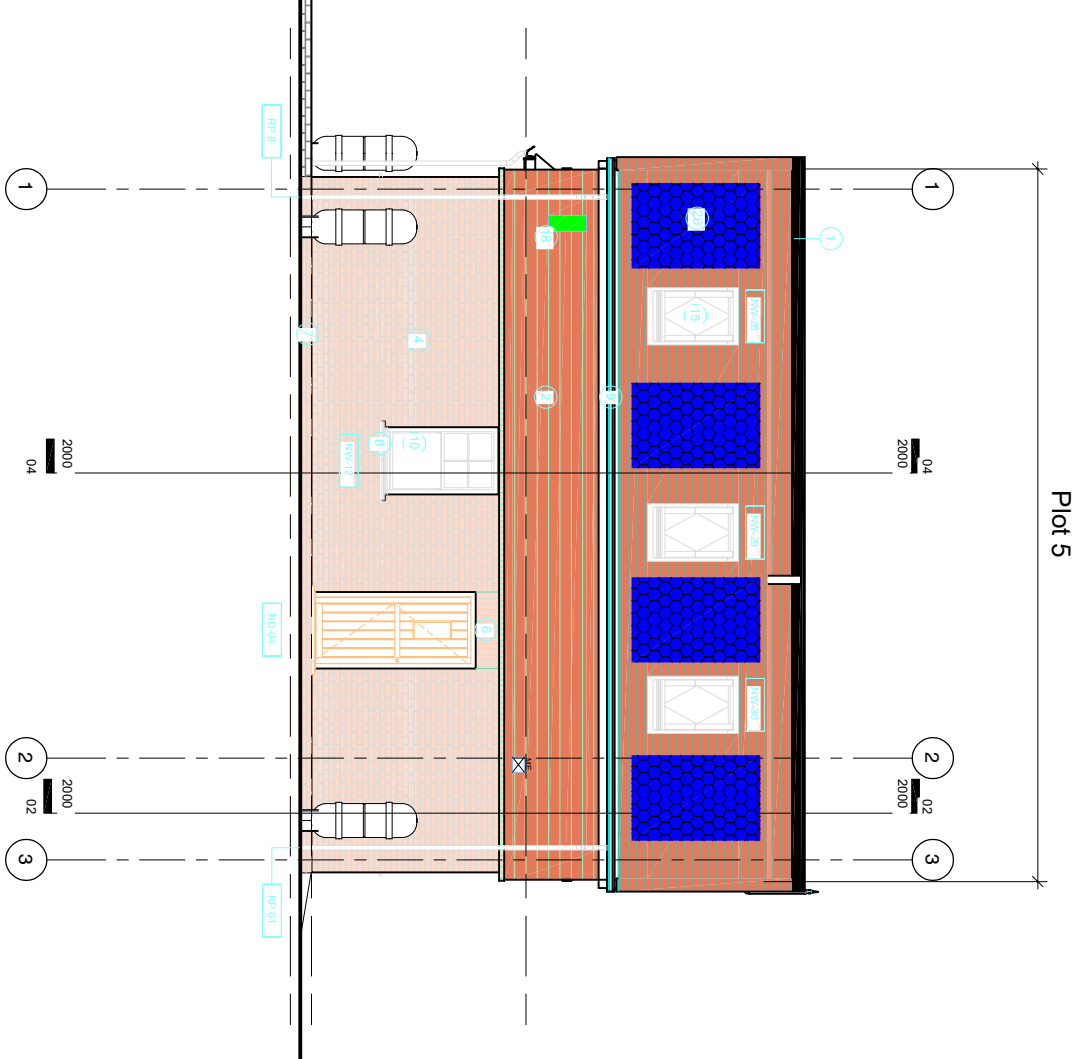


2 - Rear Elevation

1 : 50

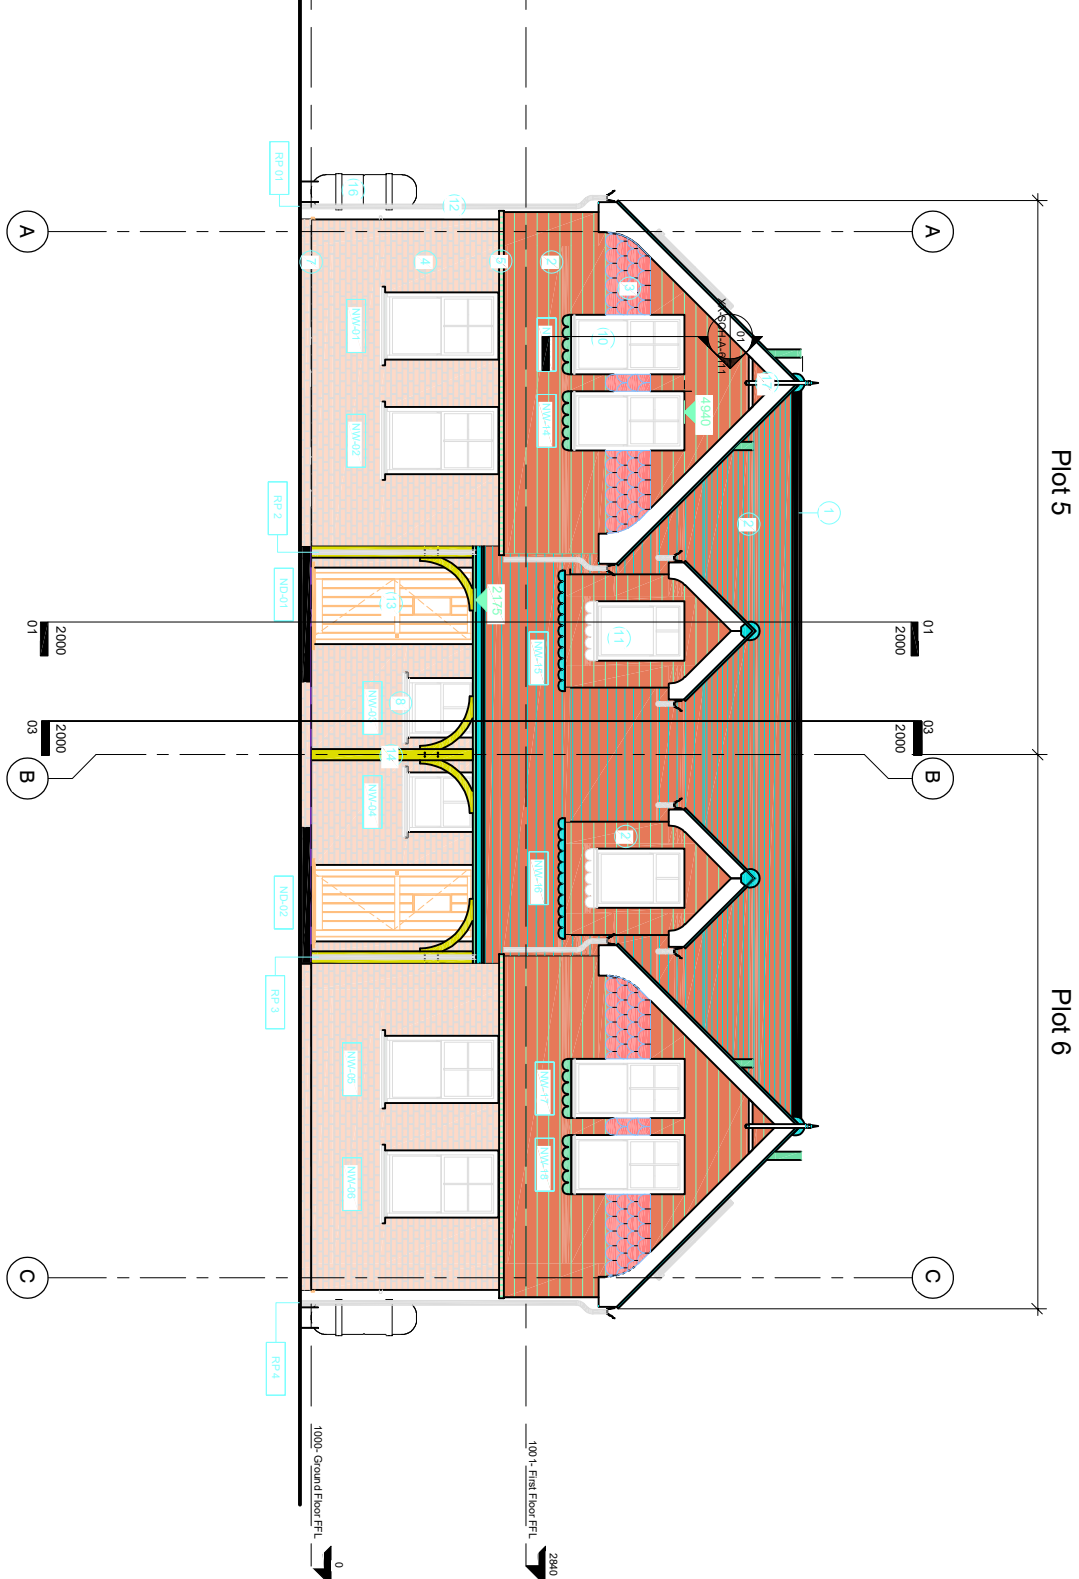

4 - Side Elevation 2

1 : 50

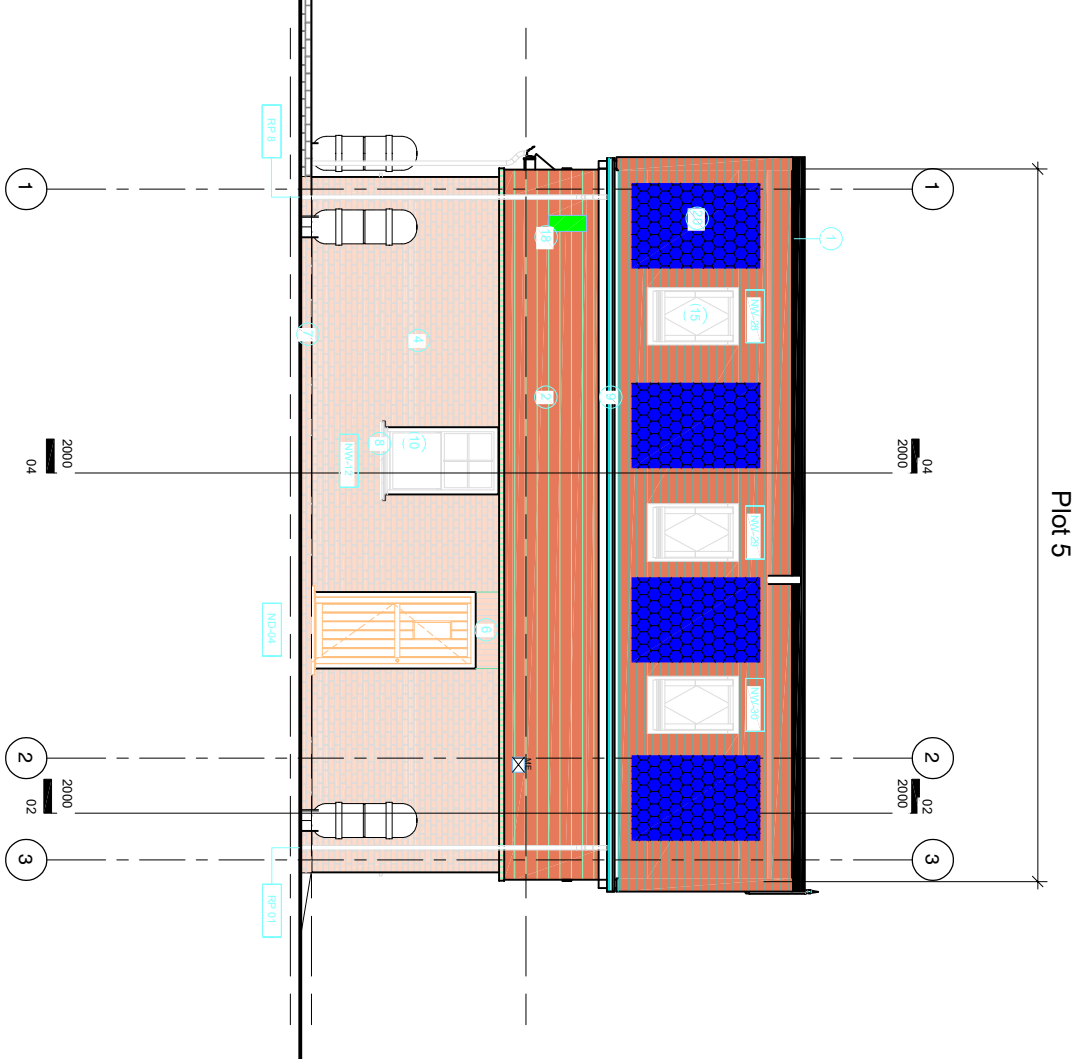

Structural Design - IN ABEYENCE	11
Drainage Design - IN ABEYENCE	
M&E Design - IN ABEYENCE	
Timber Frame Design - IN ABEYENCE	
S&P Consultant Input - IN ABEYENCE	

STAGE 5

Rev.	Date	Description	Issued by
01	17/02/24	Stage 5 Issue	OK



128 City Road,
London,
EC1Y 2AK

Tel: 0203 964 2862
Email: info@and-property.co.uk

Project Title
8 NEW BUILD HOUSES
9 MORTON ROAD
EAST GRINSTEAD
RH19 4AP

Drawing Title
Plots P5 & P6
Proposed Elevations

Project No.	Scale @A1	Drawn	Checked
24 740	1:50	OK	DC
Drawing No.			Stage Rev.
MOR-TW2-P56-DR-A-3000			S5 02

