


ROOF PROFILE - 1:200




FRONT ELEVATION


* OBSCURE GLAZED WINDOW

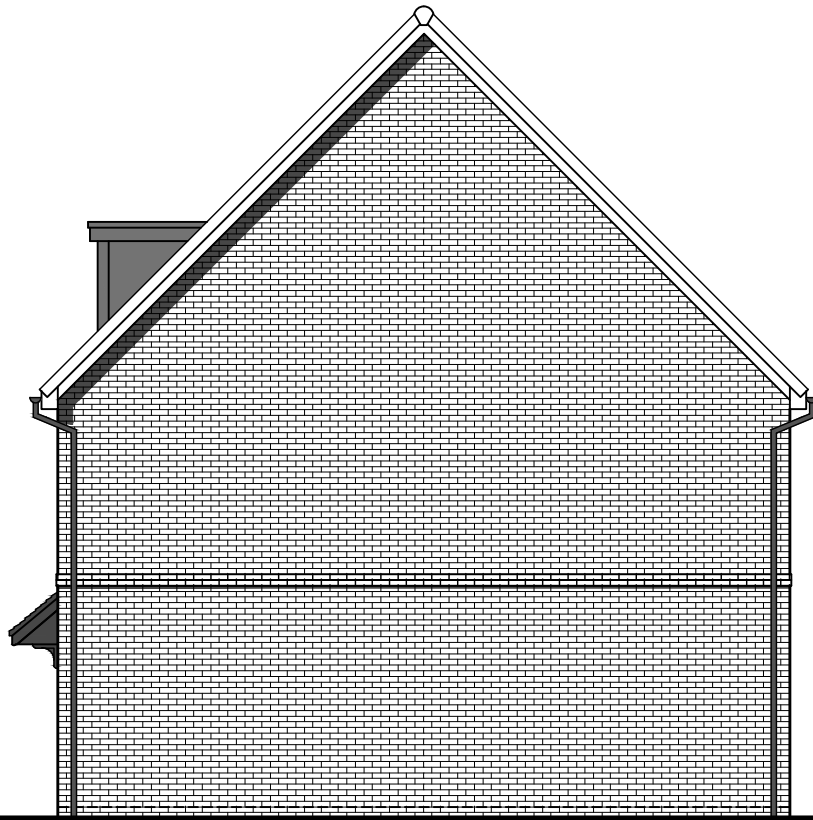

SIDE ELEVATION

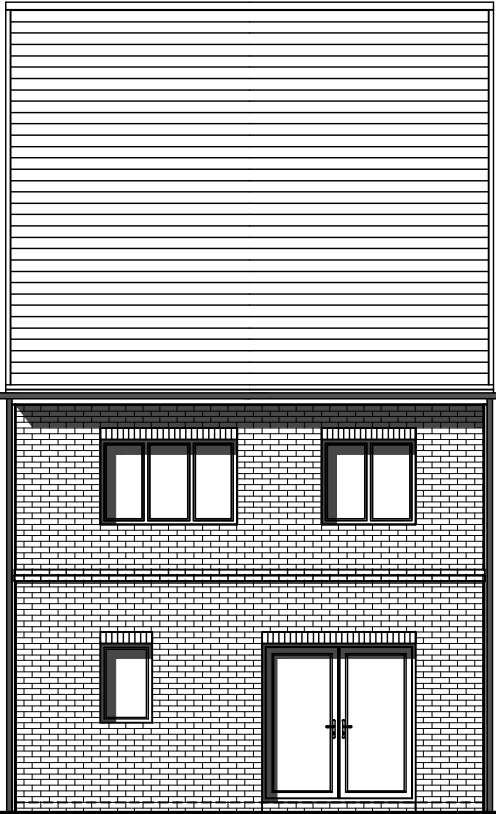


REAR ELEVATION

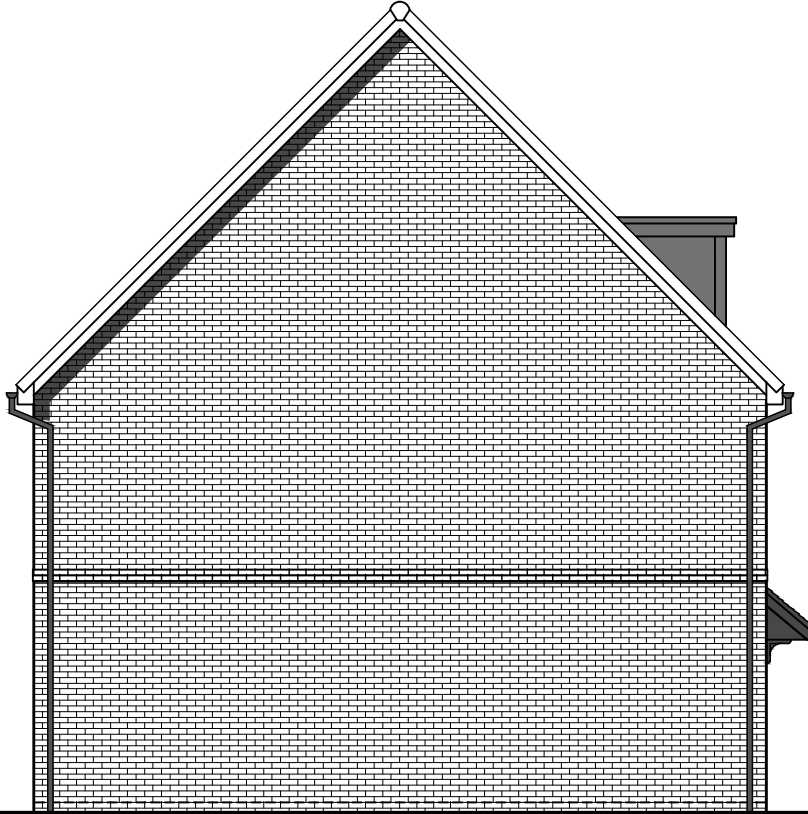


SIDE ELEVATION

* OBSCURE GLAZED WINDOW

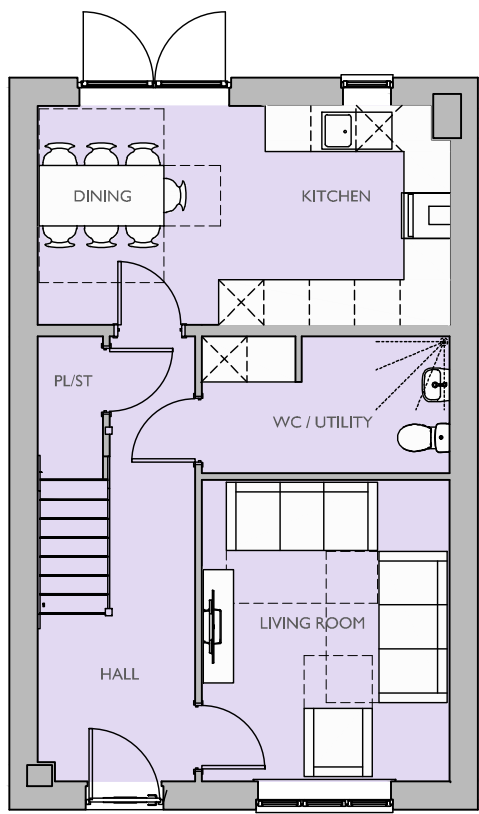


GROUND FLOOR PLAN

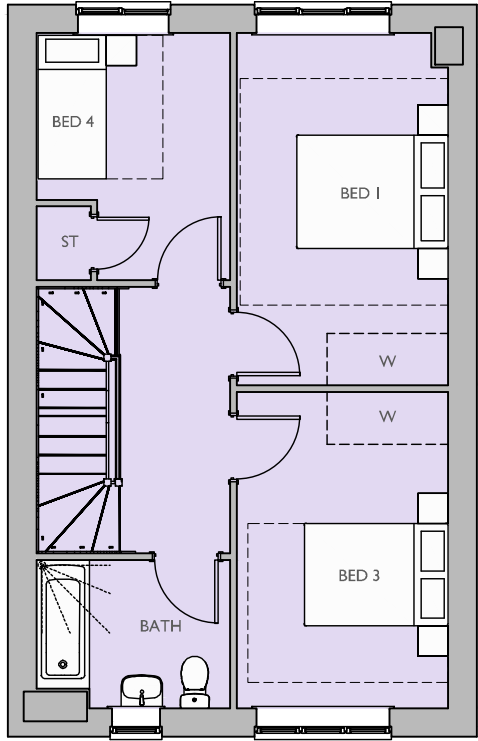

SECOND FLOOR PLAN

* OBSCURE GLAZED WINDOW

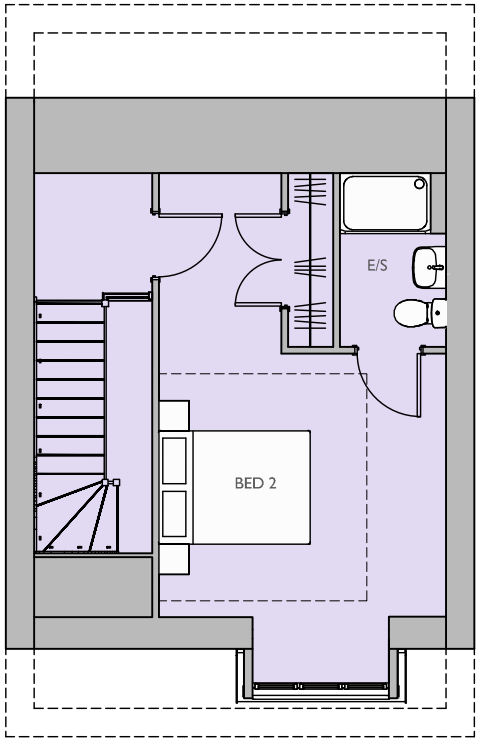

FIRST FLOOR PLAN

Housetype Name:		M474	
Occupancy:		4 BED / 7 PERSON	
Gross Area ft²:	Gross Area m²:	Net Area ft²:	Net Area m²:
1417.06	131.65	1396.74	129.76

For Colours of Material See External Finishes Layout (CB_96_282_008)	
Primary Material:	STRETCHER BOND MASONRY BRICKWORK.
Feature Material:	
Architectural Detail:	SPLAYED HEADERS AND SOLDIER COURSE CILLS 15MM PROJECTING STRING STRETCHER COURSE.
Window & Door Frames:	UPVC CASEMENT WINDOW, WITH GLAZING BARS COMPOSITE FRONT DOOR. UPVC FRENCH DOOR.
Fascia, Soffit & Bargeboard:	WHITE UPVC BOXED EAVES ROOFING SYSTEM.
Architectural Ornaments:	
Guttering & Drainage:	BLACK UPVC DRAINAGE SYSTEM.

Plot Numbers:
116 (AS)



Scale @ A1: 0 1 2 3 4 5m Scale 1:100			
Rev	Date	Drawn	Checked
B	20.04.26	LRD	BB
NEW DRAWING ADDED TO RESUBMISSION ISSUE.			
Project: LAND WEST OF IMBERHORNE LANE, EAST GRINSTEAD			
Title: M474 ELEVATIONS & FLOOR PLANS			
Client: Bovis Homes Vistry Homes			
Date: APRIL 2026			
Drawn by: LRD		Checked by: BB	
Org No: CB_96_282_B_CA_M474_01		Rev: B	

Please note these drawings are not for construction but for concept design and planning applications purposes only.
Cooper Baillie Limited - Cornmagh House, 24 Guildford Road, Bagshot, Surrey GU19 5JN - Telephone 01276 400039 - www.cooperbaillie.co.uk
This drawing and the works depicted are the copyright of Cooper Baillie Ltd and may not be reproduced or amended without written permission. No liability will be accepted for any damage made by other persons.