



Existing & Proposed Front Elevations Rear Garage

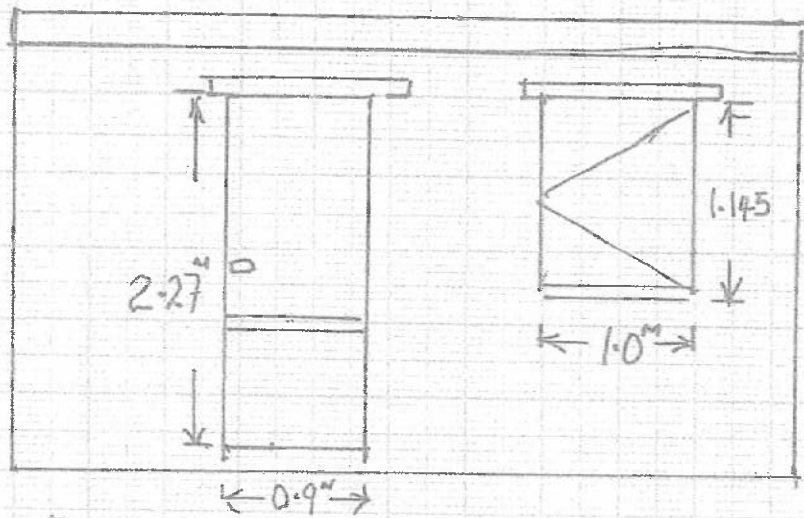

Proposed front Elevation

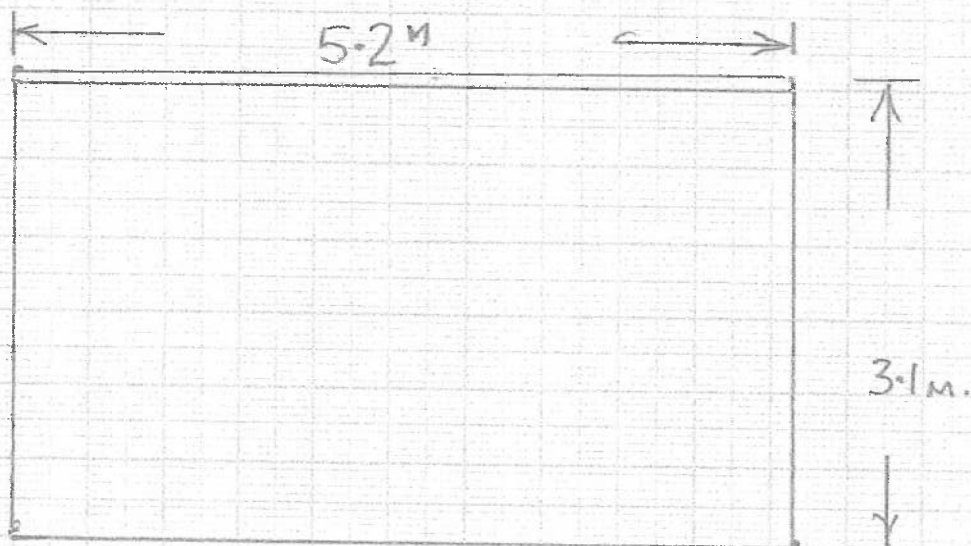

Existing front Elevation

Applicant: Kathryn O'Connell	
Site Address: 33 Badgers Walk, Burgess Hill, RH15 0AE	
Drawing No 3: Scale 1:50	Date 16th Sept 2025

0 4m