
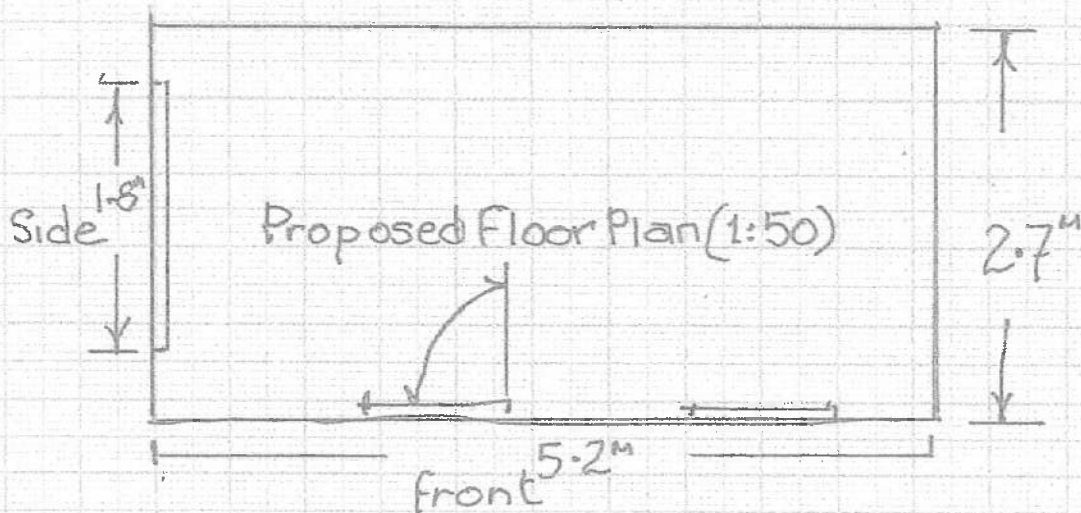


Existing & Proposed Floor Plans

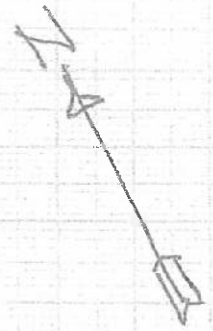

Applicant: Kathryn O'Connell

Site Address: 33 Badgers Walk, Burgess Hill, RH15 0AE

Drawing No: 01 Scale: 1:50 Date 16th Sept 2025