

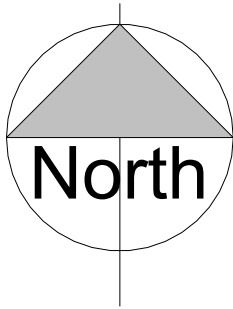


Site Plan 1:1250

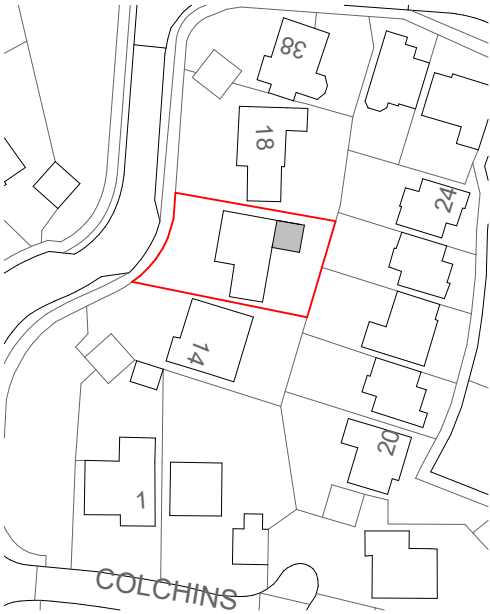

Site Plan 1:500

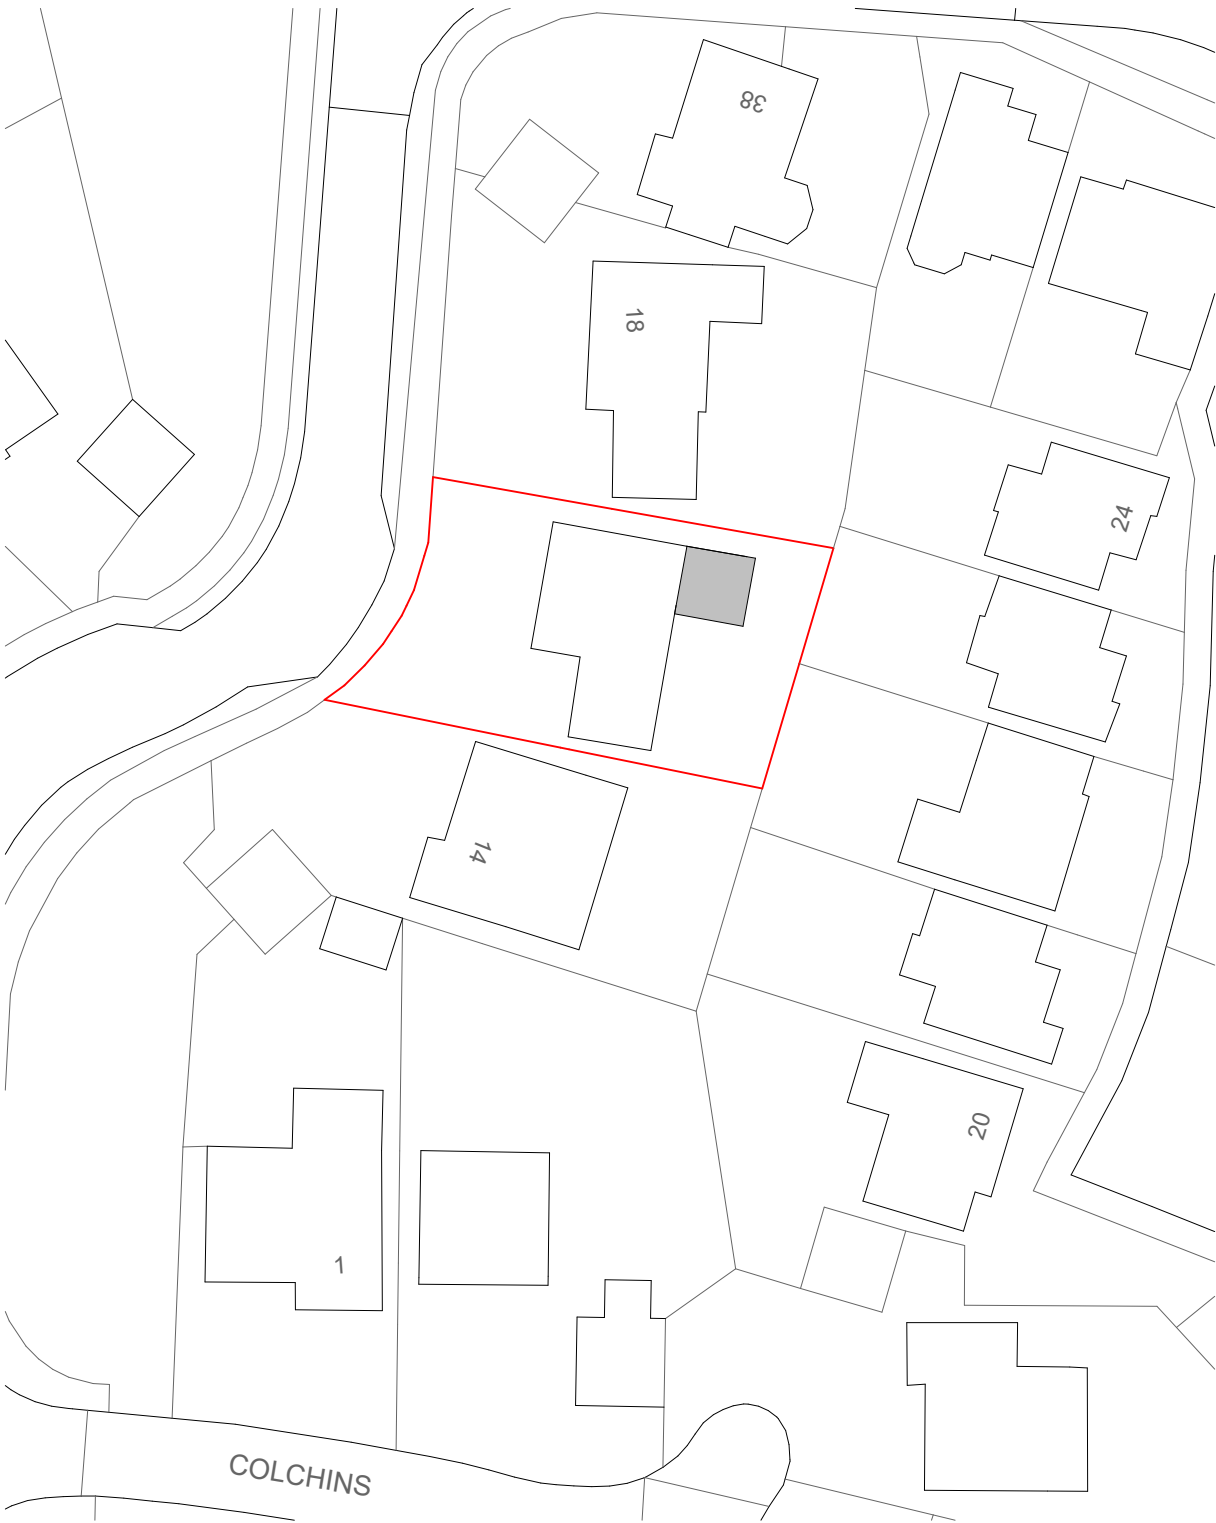

Revisions	
Drawing Number 2026/75	Sheet 1 of 1
Size A3	Scale 1:500, 1:1250
Project Proposed details April 2026	
Job Title 16 Hammonds Ridge Burgess Hill RH15 9QQ	
Do Not scale from this drawing except for planning as photocopies will be subject to distortion Drawings to be read in conjunction with all other Designers and structural engineers contract drawings and specifications: Any discrepancies must be brought to the attention of the Designer immediatally The contractor must verify all dimensions by site measurement before ordering materials or manufacturing components Substitute materials and products to those named will be acceptable if proven to be of equal or higher performance and not in conflict with other elements	
M.J.Humphrey Ltd  RICS  chartered association of building engineers	
Mel Humphrey MRICS 9 Aldsworth Avenue Goring By Sea West Sussex BN12 4XQ	Adam Humphrey MCIOB 21 Pendine Avenue Worthing West Sussex BN11 2NA
Mel@mjhumphrey.co.uk 07701055182	Adam@mjhumphrey.co.uk 07812419142