
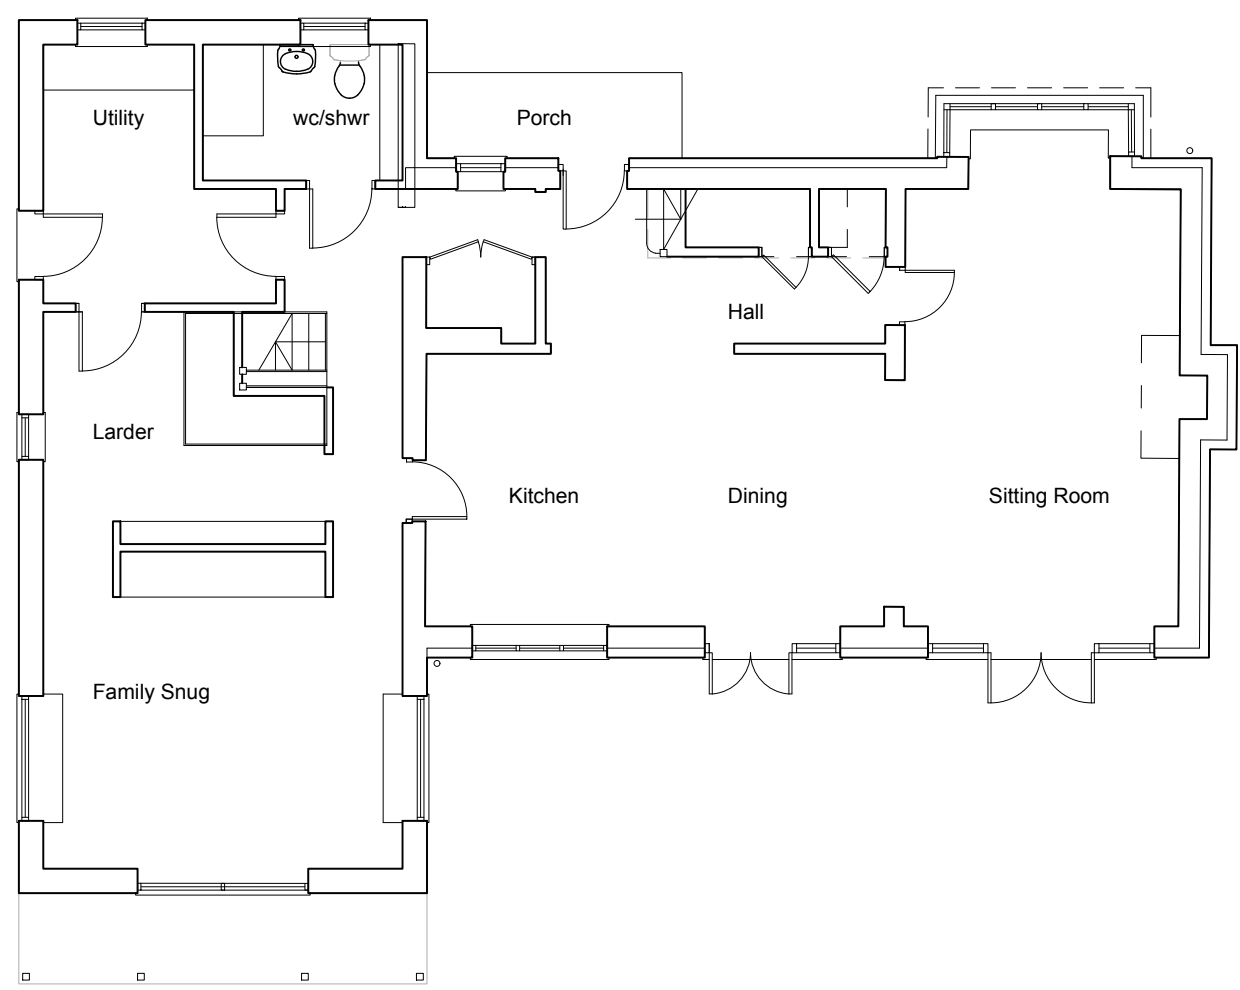


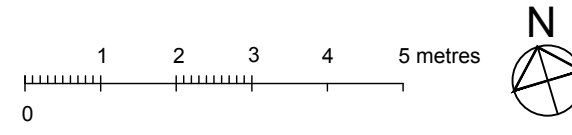

Proposed Ground Floor Plan scale 1:100

Rev P1: Jul 2025: Planning Application Issue.

**sally williams architects**

Client  
Mr C Webster and Ms A Ridout

Project Name  
Colwood, Halton Shaws,  
Hurstpierpoint, Mid Sussex  
Two storey Side Extension and  
Alterations

Drawing Title  
**Proposed  
Ground Floor Plan**

|                      |                     |           |
|----------------------|---------------------|-----------|
| Drawing No<br>WCH/07 | Scale<br>1:100 @ A3 | Rev<br>P1 |
|----------------------|---------------------|-----------|