
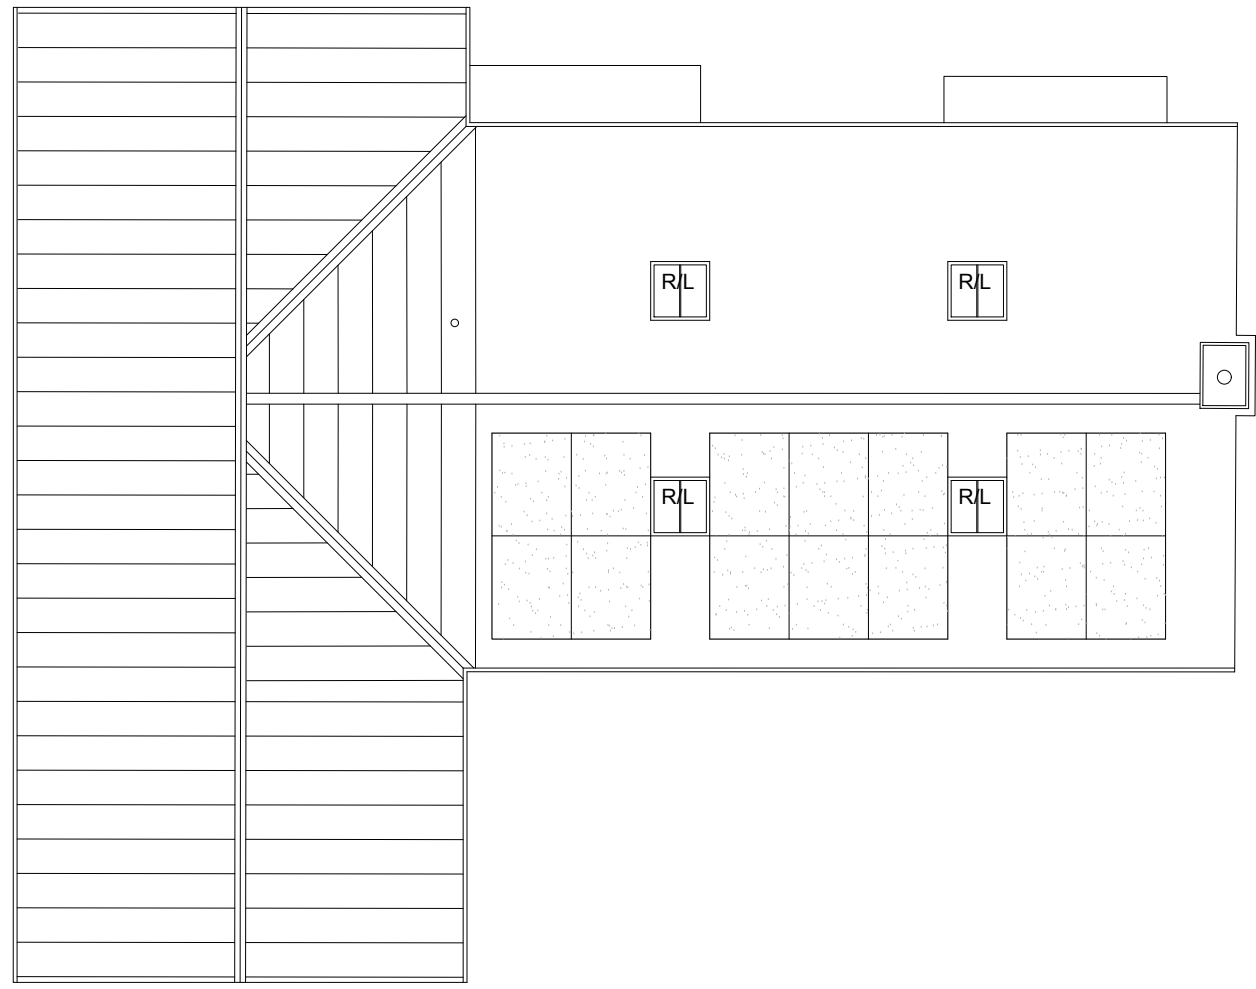


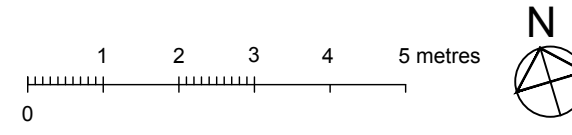

Proposed Roof Plan scale 1:100

Rev P1: Jul 2025: Planning Application Issue.

sally williams architects

Client
Mr C Webster and Ms A Ridout

Project Name
Colwood, Halton Shaws,
Hurstpierpoint, Mid Sussex
Two storey Side Extension and
Alterations

Drawing Title
**Proposed
Roof Plan**

Drawing No WCH/11	Scale 1:100 @ A3	Rev P1
----------------------	---------------------	-----------