



New oak framed porch with cladding.
Stable type front door relocated with
glazed sidelights.

New matching windows to extended
dwelling.

Feature gable to new extension
to match opposite side.

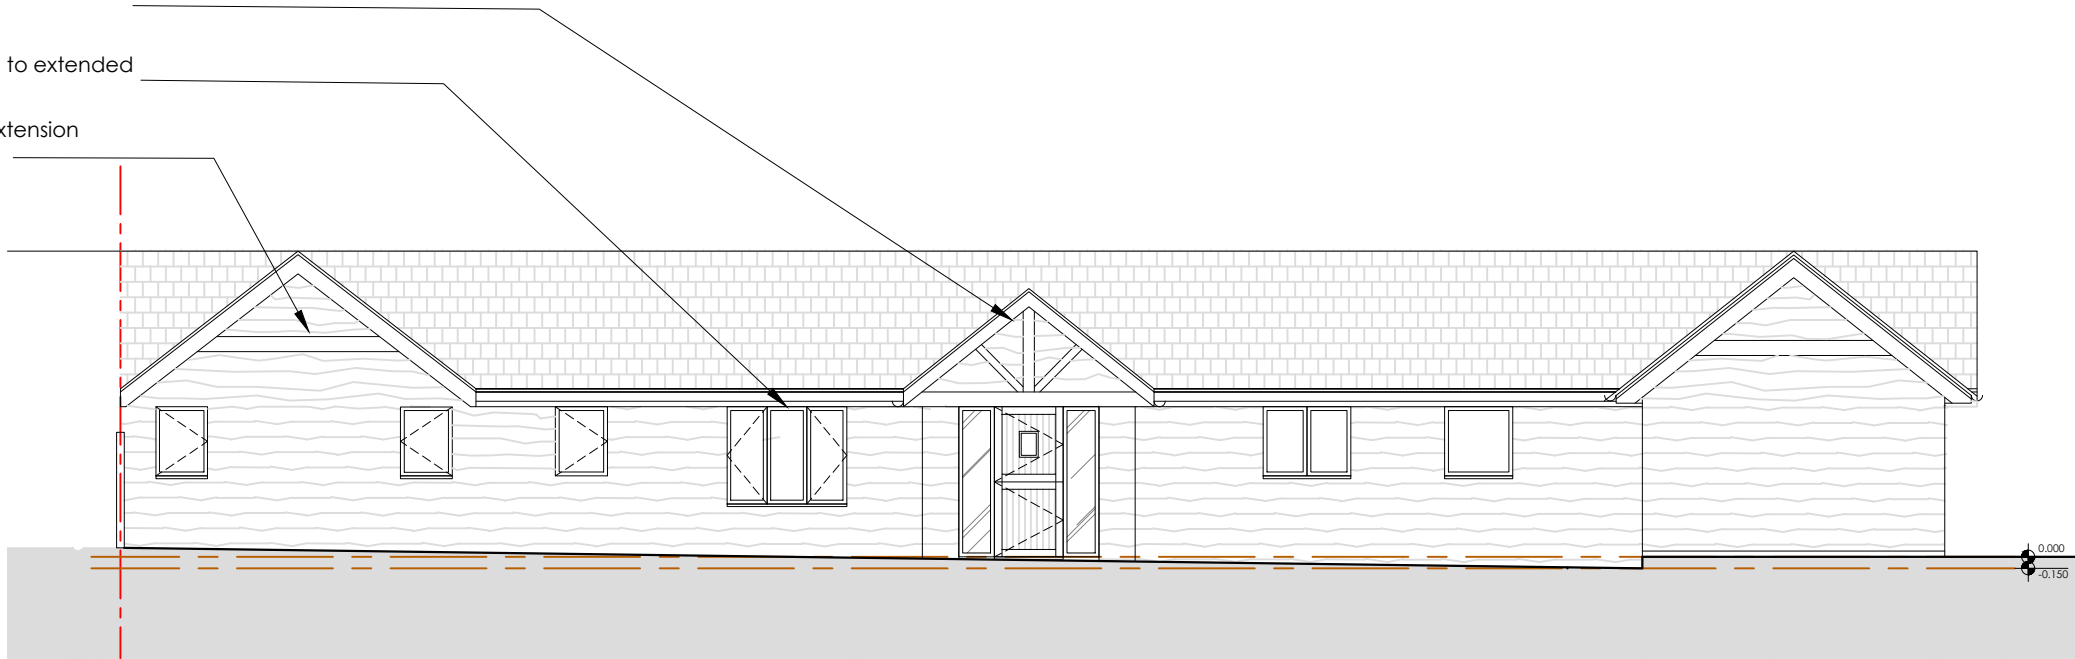

1 PROPOSED FRONT ELEVATION
SCALE 1:100

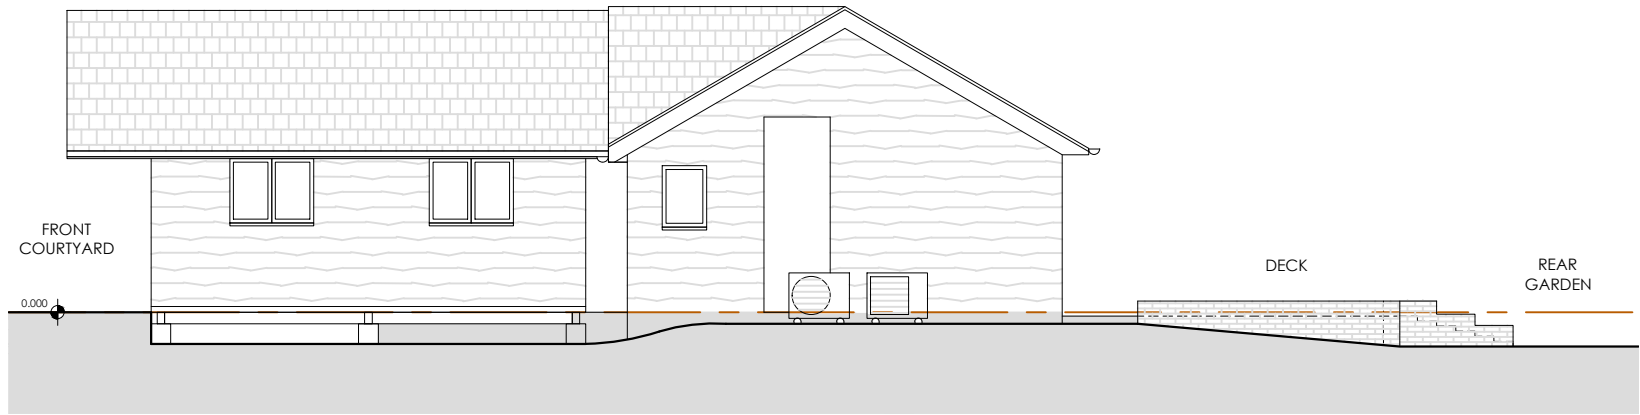

2 PROPOSED SIDE ELEVATION
SCALE 1:100



REVISIONS
* *

STATUS		PROJECT	
PROPOSED		THE STABLES, MILL HOUSE, ROWFANT	
		TITLE	
		PROPOSED FRONT & SIDE ELEVATIONS	
SCALE	DATE	DRAWING NUMBER	REV
1:100	2025.06.24	203	*

VICTORIA MUSTARD ARCHITECT
135 Crawley Down Road, Felbridge, East Grinstead RH19 2PS
Mob 07779 245 093 vicki@victoriarmustardarchitects.com