
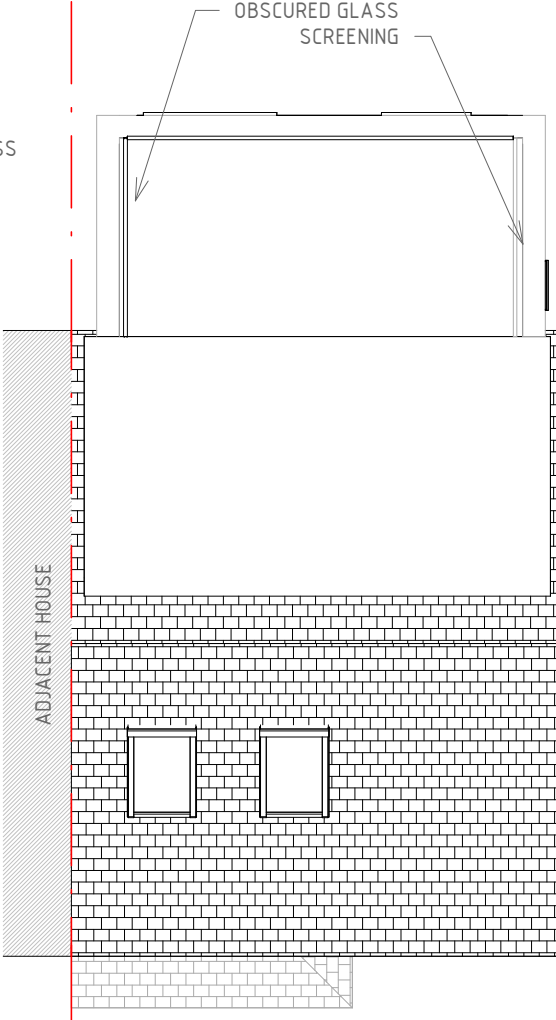
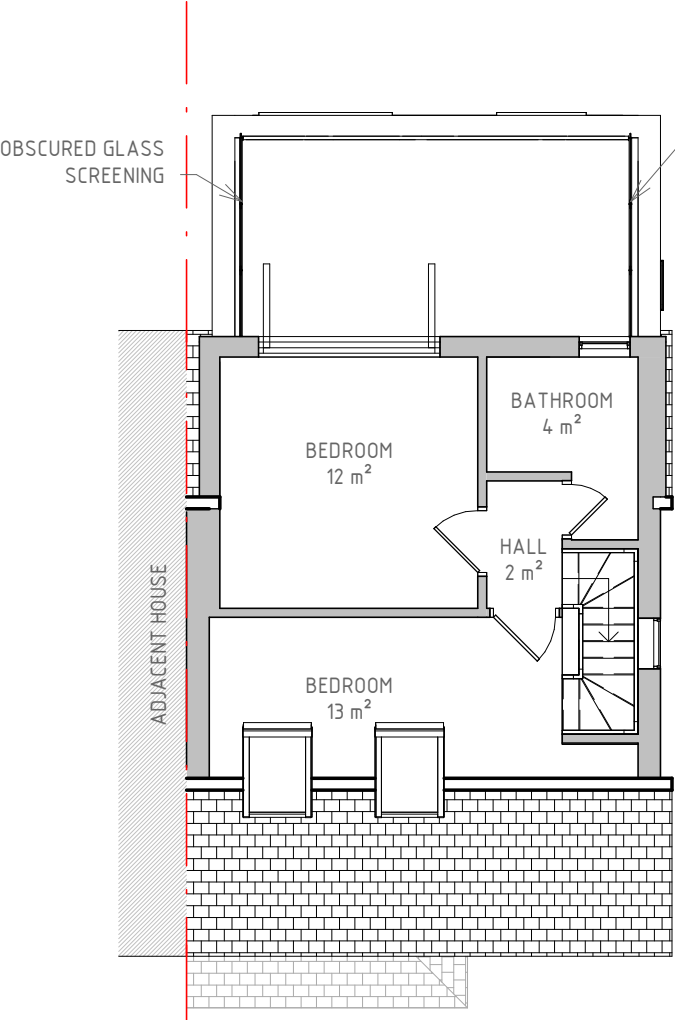
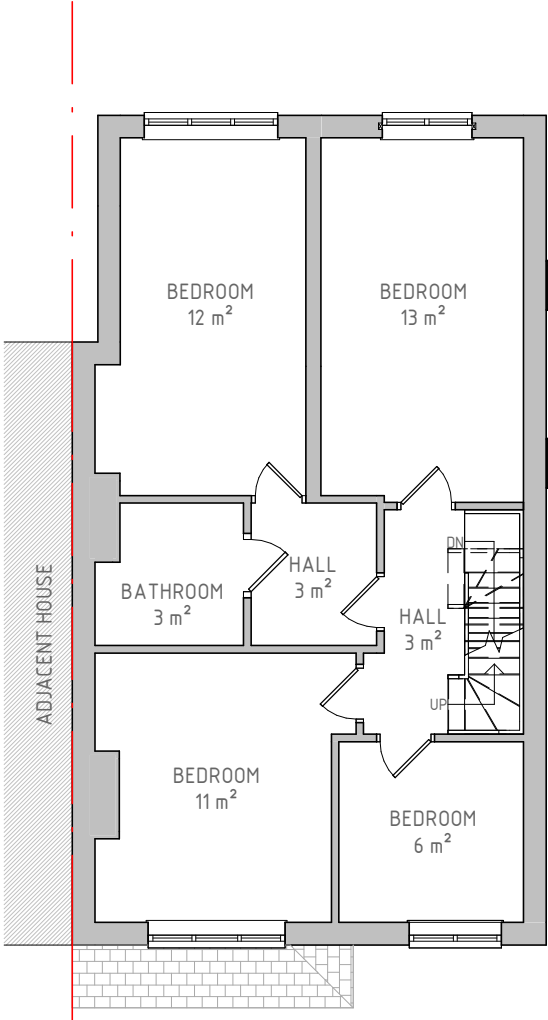


NOTE:
All measurements to be checked on site.
This drawing is prepared for planning purposes only.

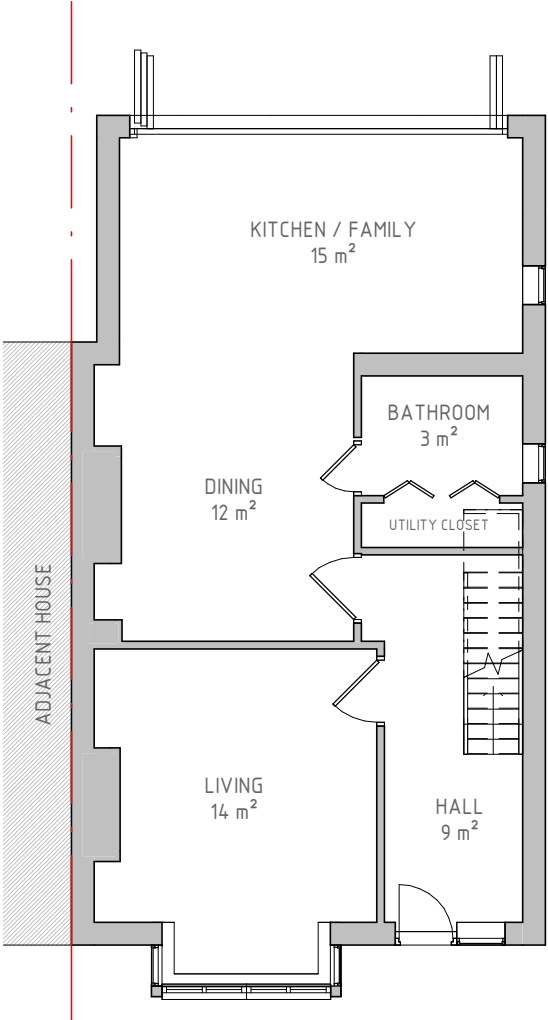

VISUAL SCALE 1:100 @ A3

PROJECT NO:
830
PROJECT ADDRESS:
22 St Wilfreds Road Burgess Hill, RH15 8BD

SHEET NO: REV:
830/ 05
SCALE:

DRAWING TITLE:
PROPOSED FLOOR PLANS
DATE:
JAN 2025